



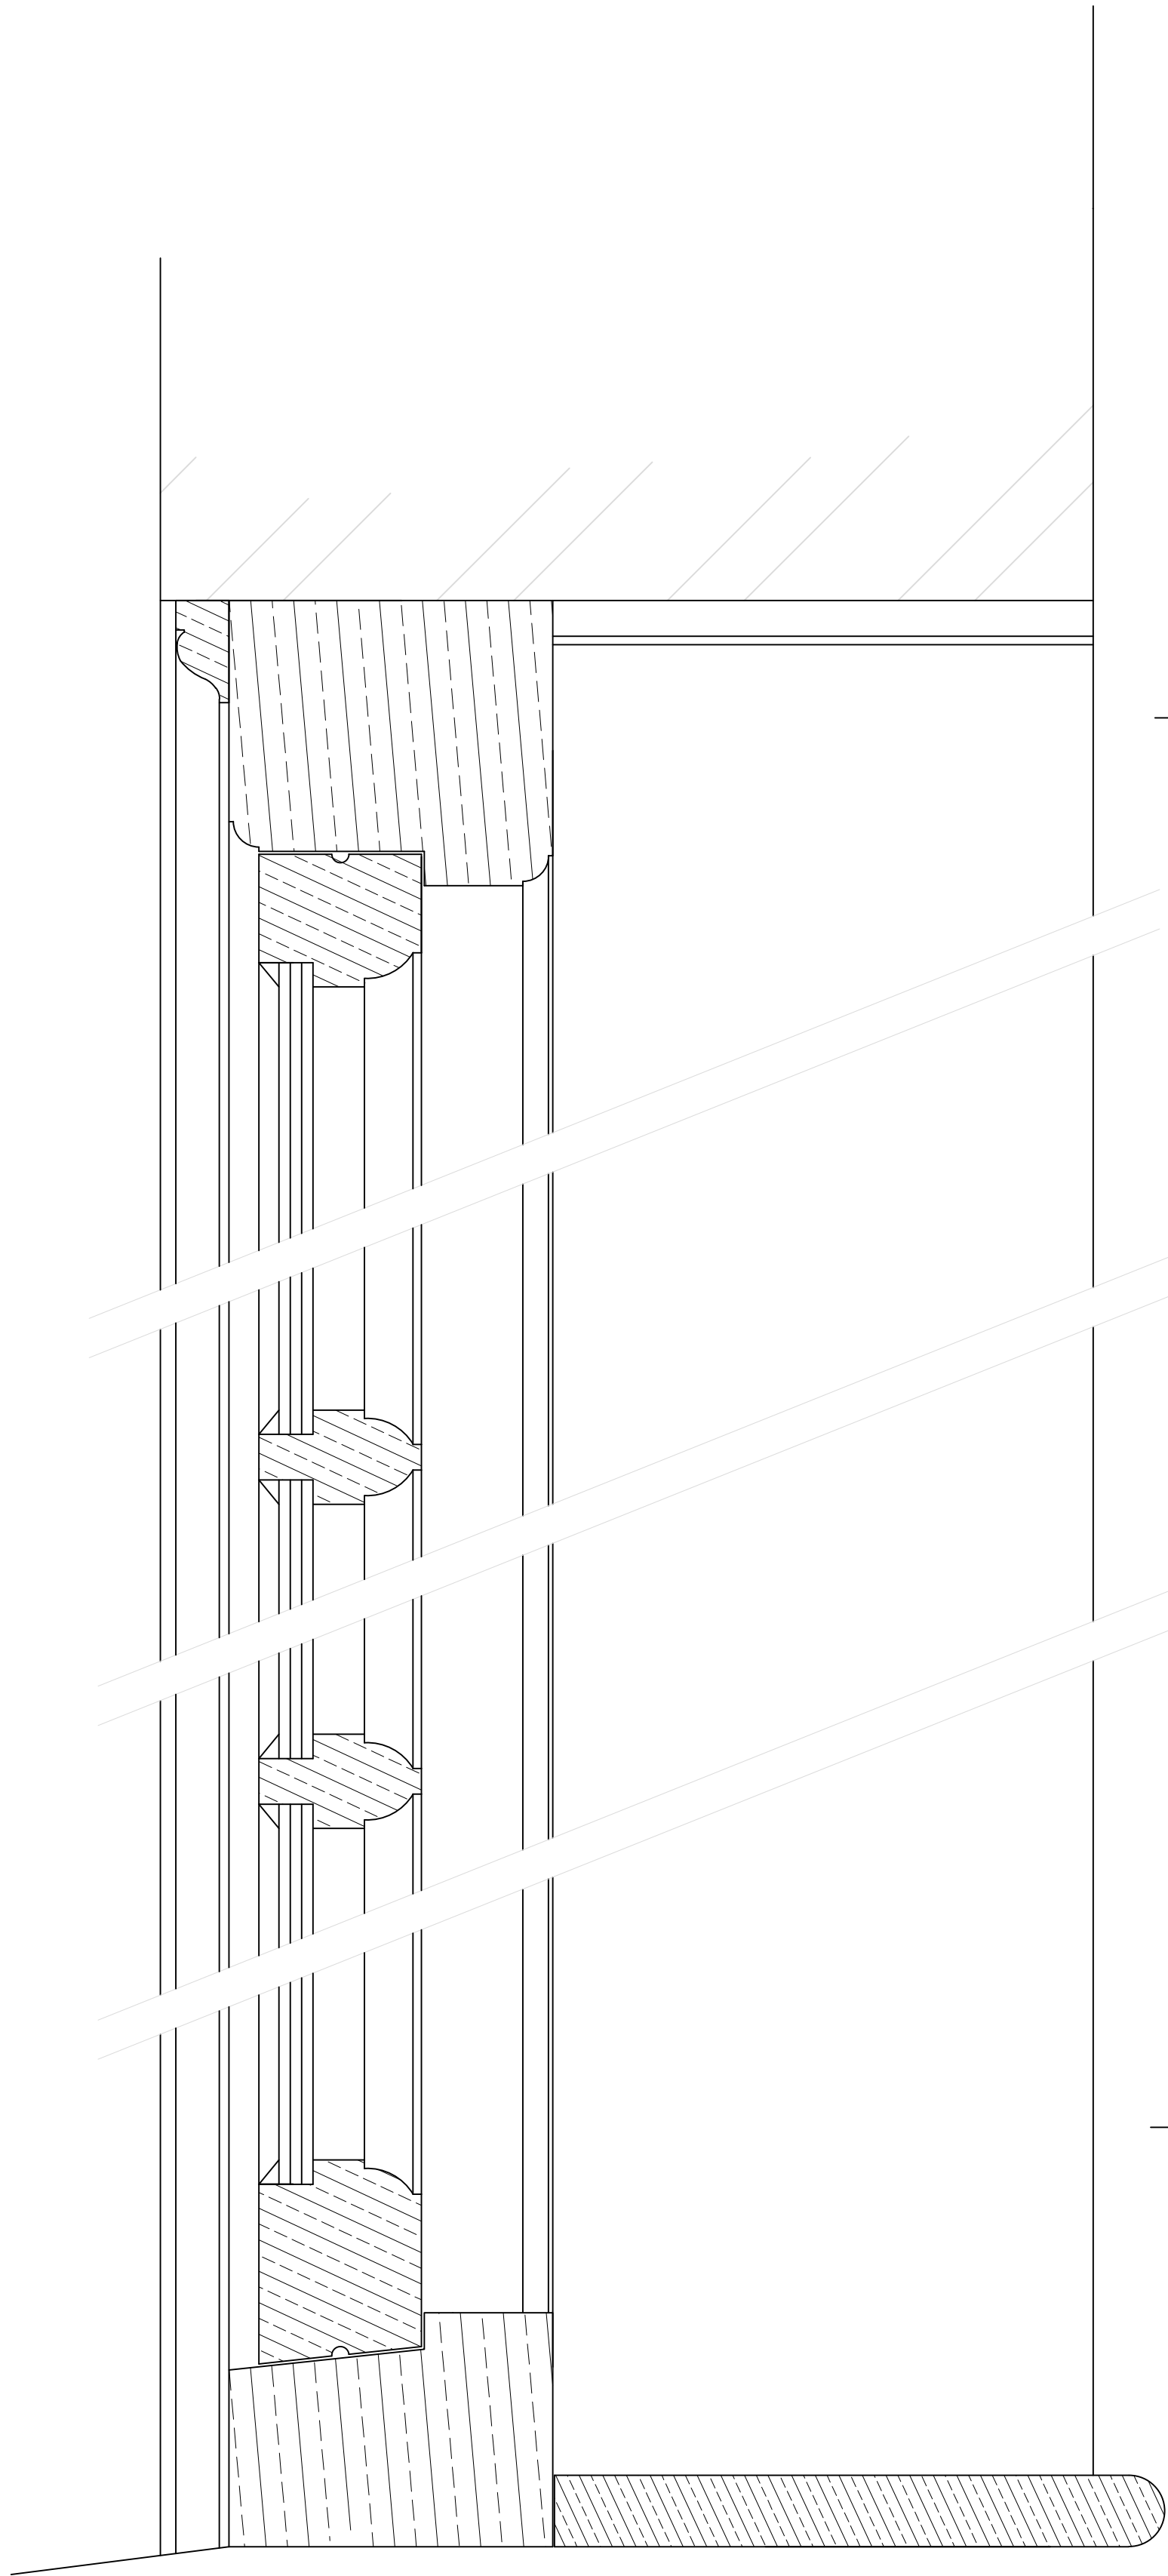

Vertical section

Scale 1:2

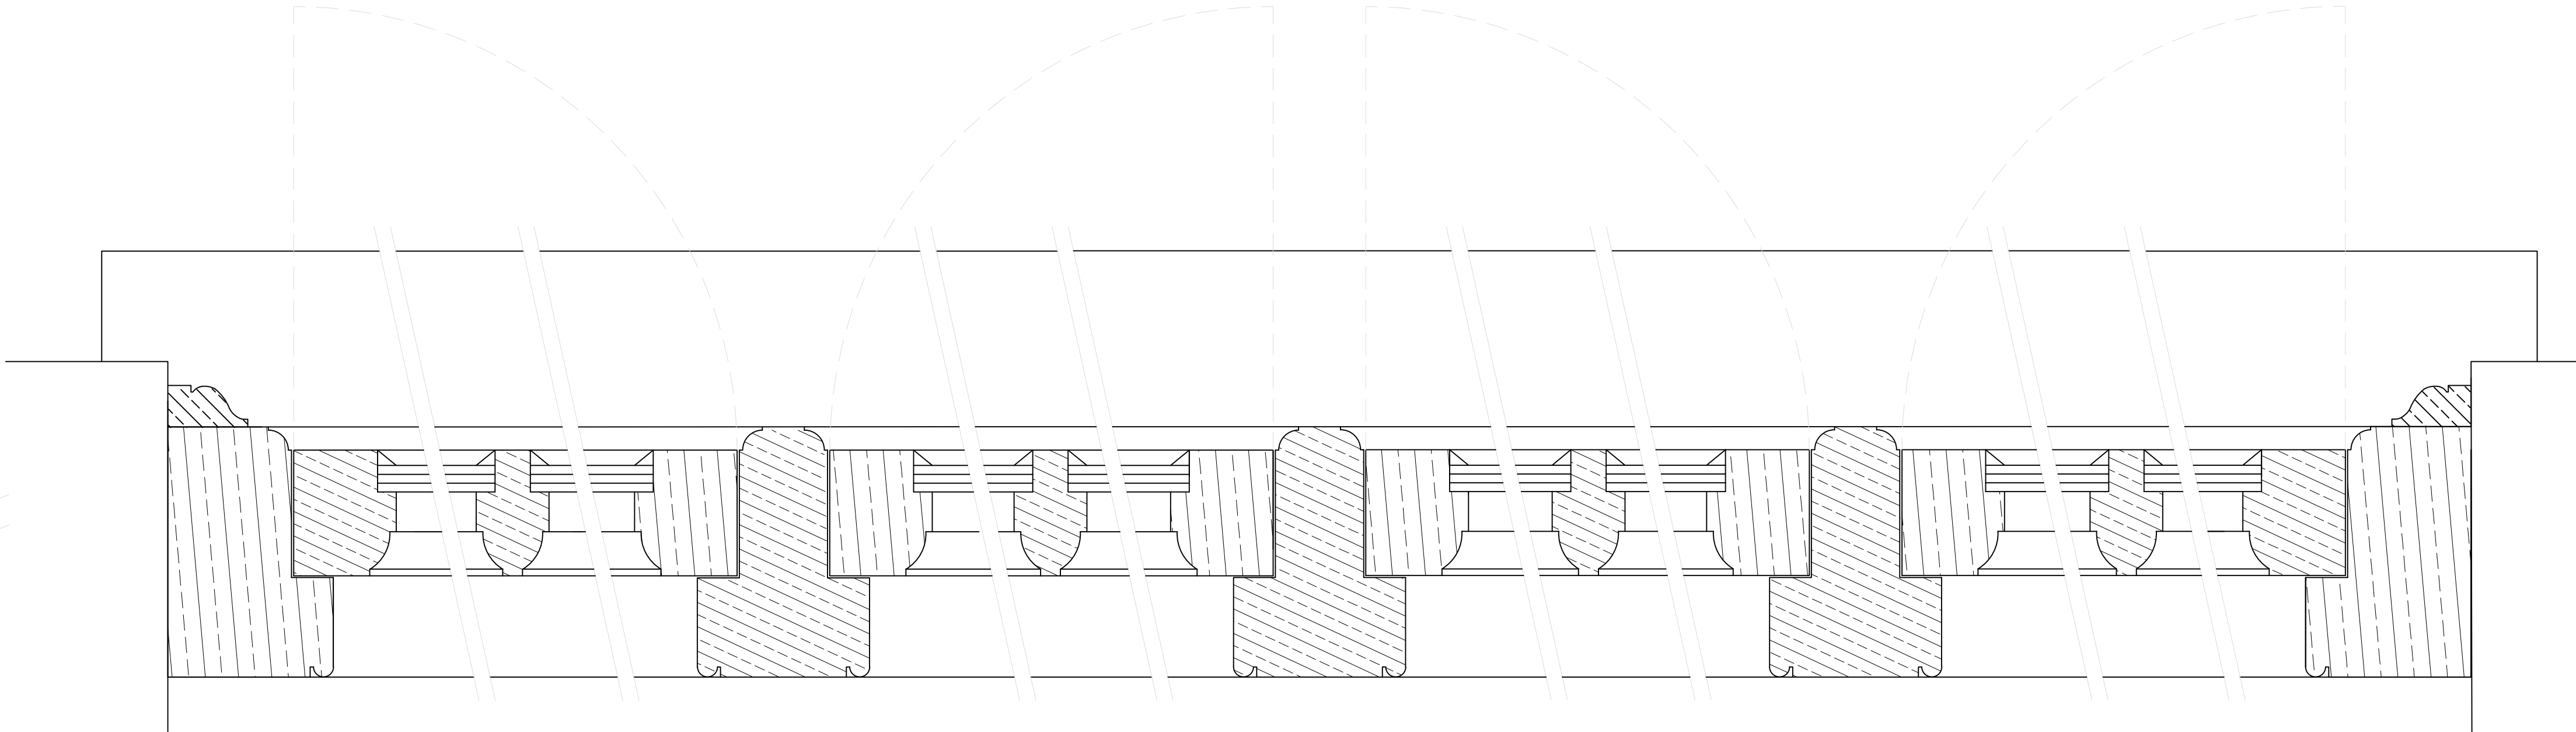


Horizontal section (Front window)

Scale 1:2




Note! All profiles to match existing windows

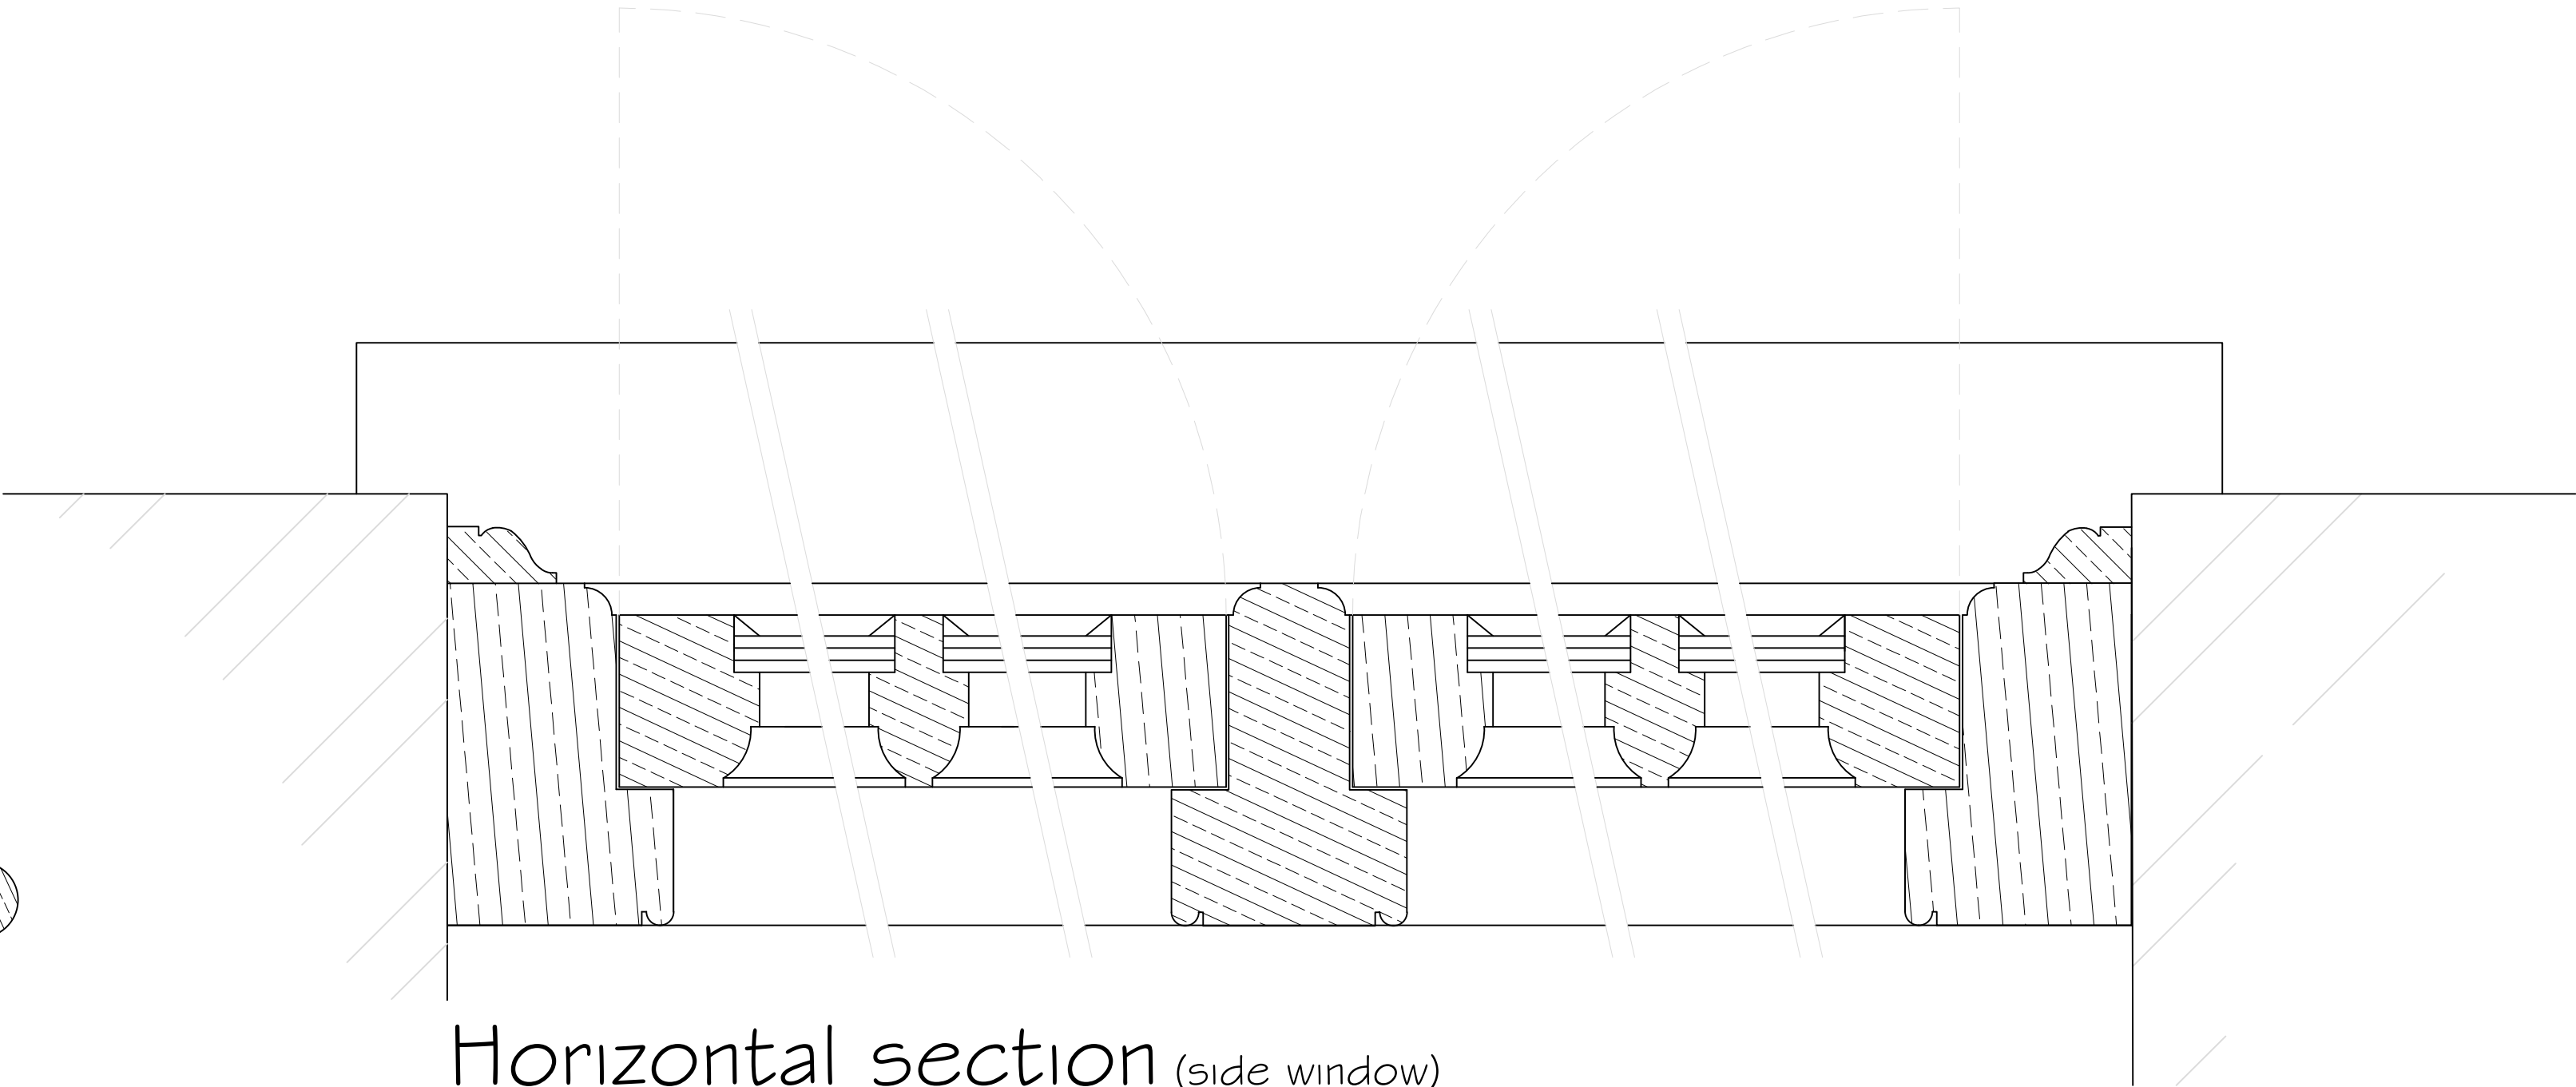

Horizontal section (side window)

Scale 1:2

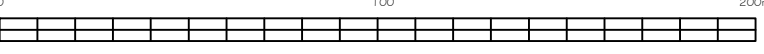

Rev A-Adjustment to window detail. June 2024

Copyright Synergy Planning & Property Consultants Ltd Suite 6 Laser Quay Marine City Estate Rochester Kent ME2 4HU		
Client	Mr D South	
Address	The Old Parsonage, Shorne	
Drawing title	Proposed joinery detail	
Scale	1:2 at A1	
Date	June 2023	Drawn by
Drawing No	20/308/07	A