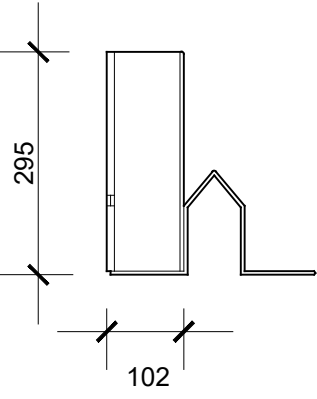
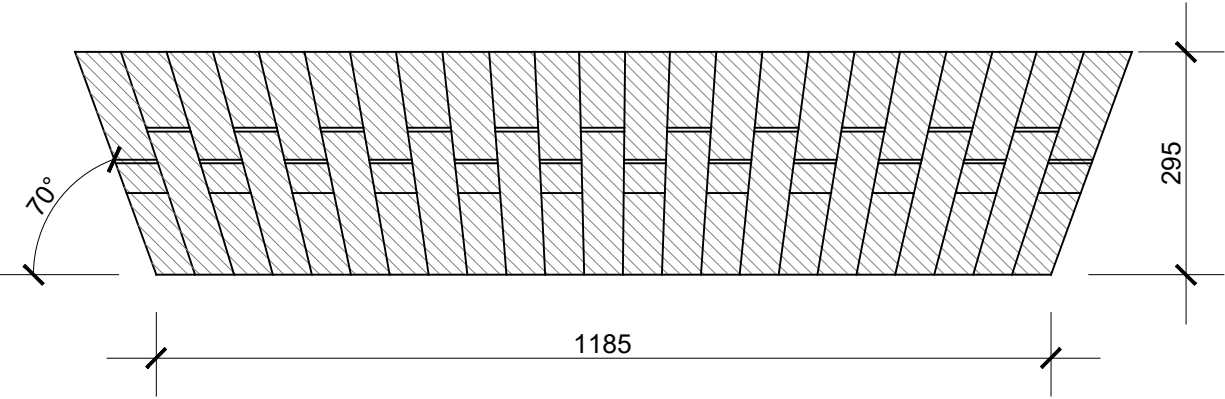
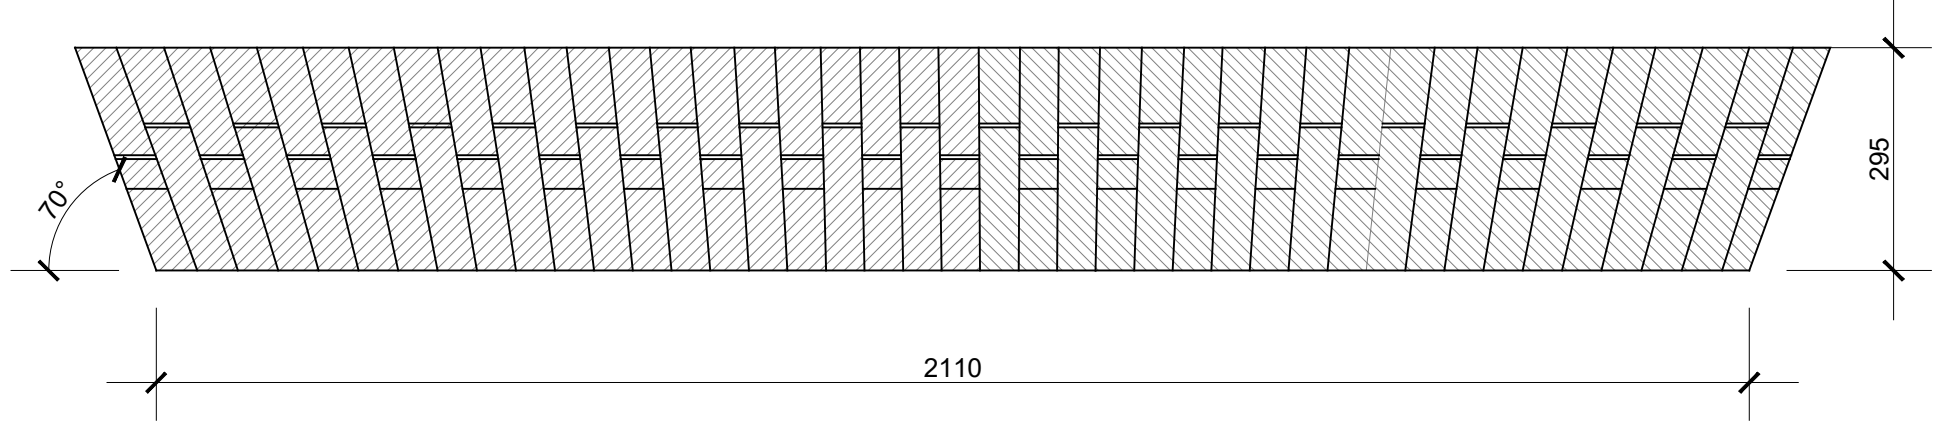


ARCHES (SCALE 1:5)

PROJECT -	CLIENT			
	Date 06/06/2024	Project Number	Scale (@ A1) 1 : 5	REV
SHEET	Drawn by	DRAWING NUMBER		
	Checked by			