


install and cut down to form opening
through wall fit fixed 1003 wide x 975 mm
high white upvc window with obscure glazing

facing brickwork to match existing 100 mm filled cavity
wall & blockwork plasterboard on dabs inner skin

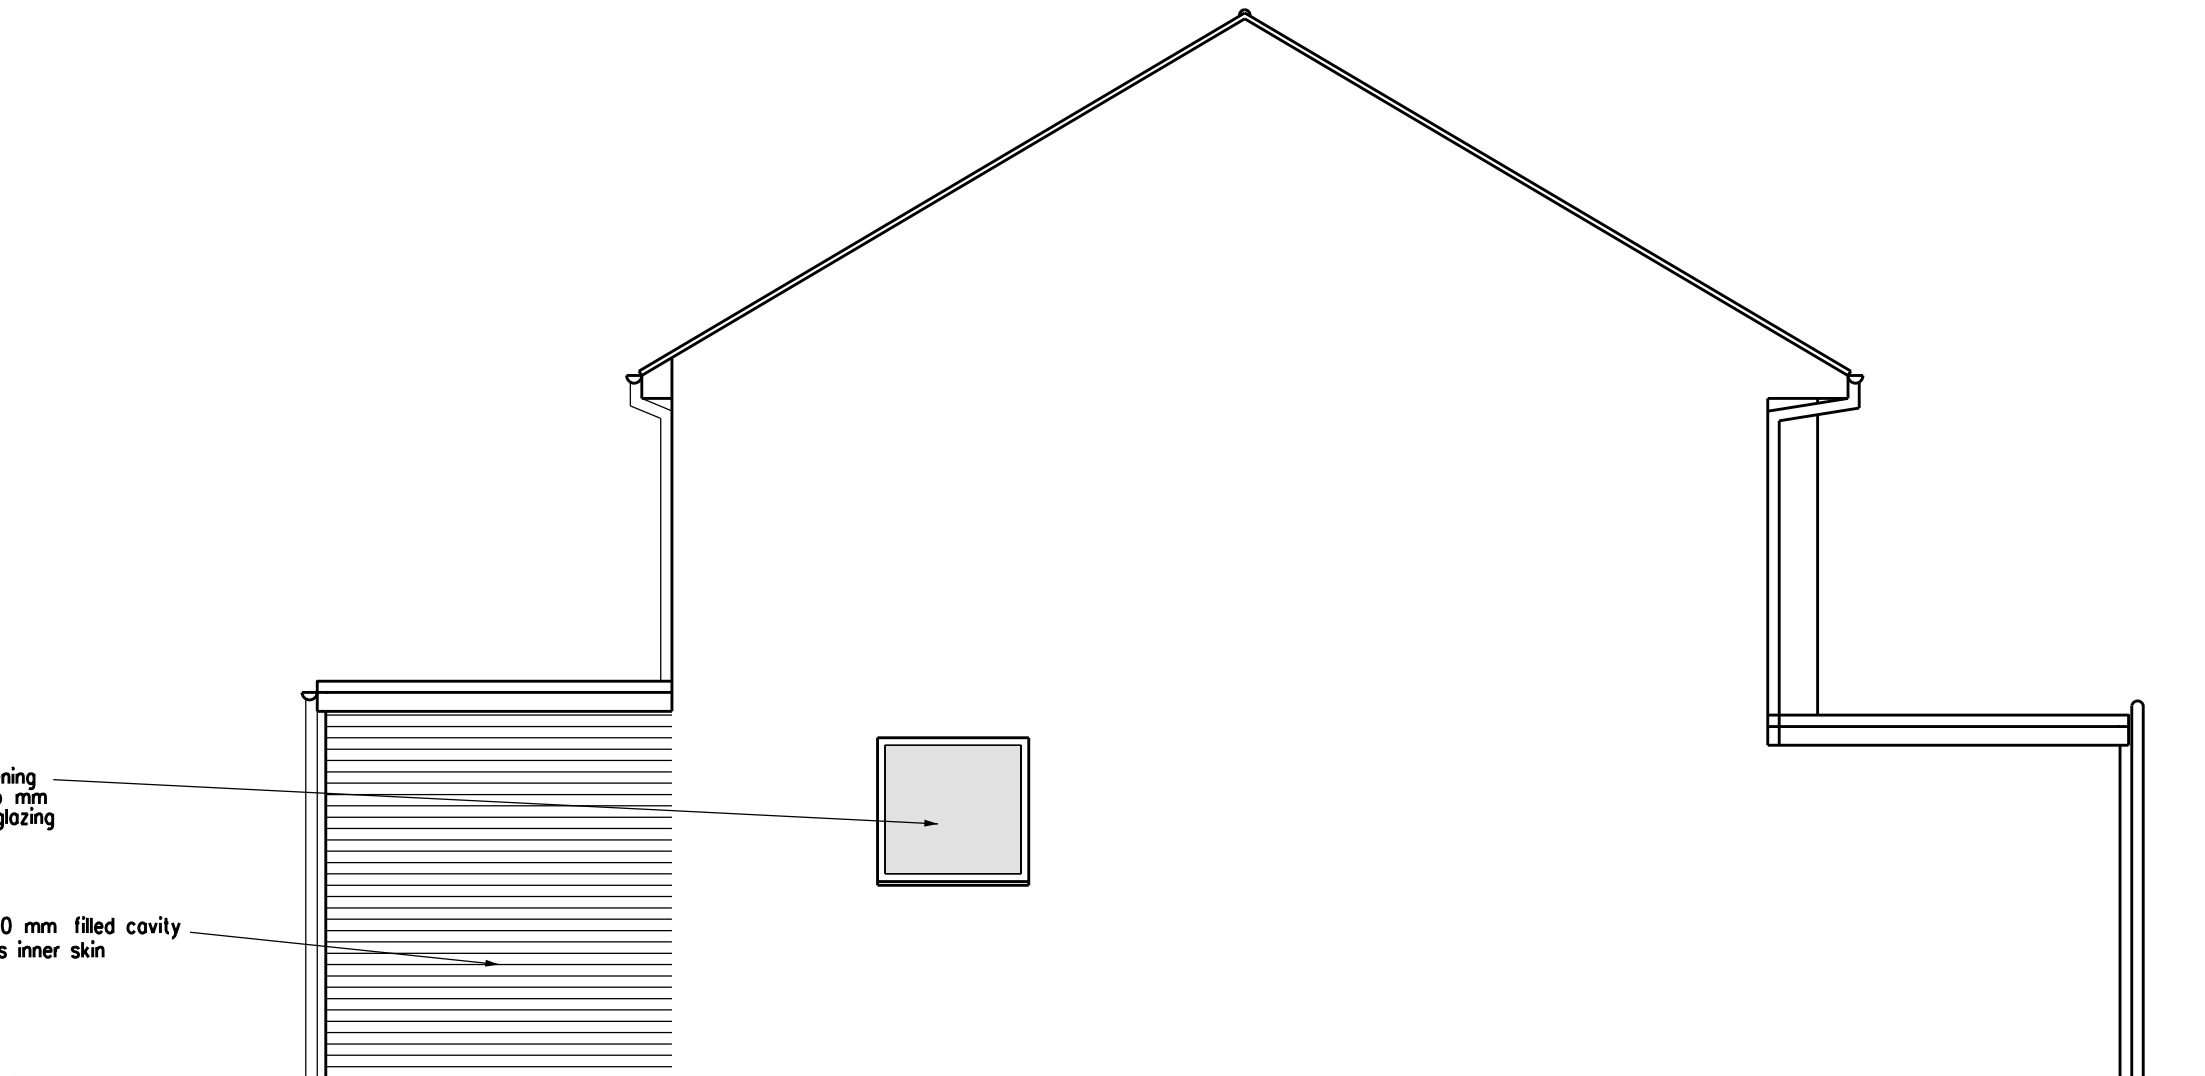

PLANNING APPLICATION

REVISION DATE

ARCHITECT
TA ARCHITECTS
11 JOYDENS WOOD ROAD BEXLEY
KENT DA5 2HS Tel 07905 130591
ta140256@googlemail.com

JOB
PROPOSED CONVERSION AND
ALTERATIONS
AT 40 FLEET ROAD
NORTHFLEET DA11 8EE

DRAWING
PROPOSED SIDE ELEVATION
FACING No 11 ST BOTOLPH ROAD

SCALE DATE
1:50 AT A3 AUG 2025

DRAWING NO.
AK/07

