
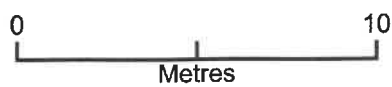


20221005

Noor House

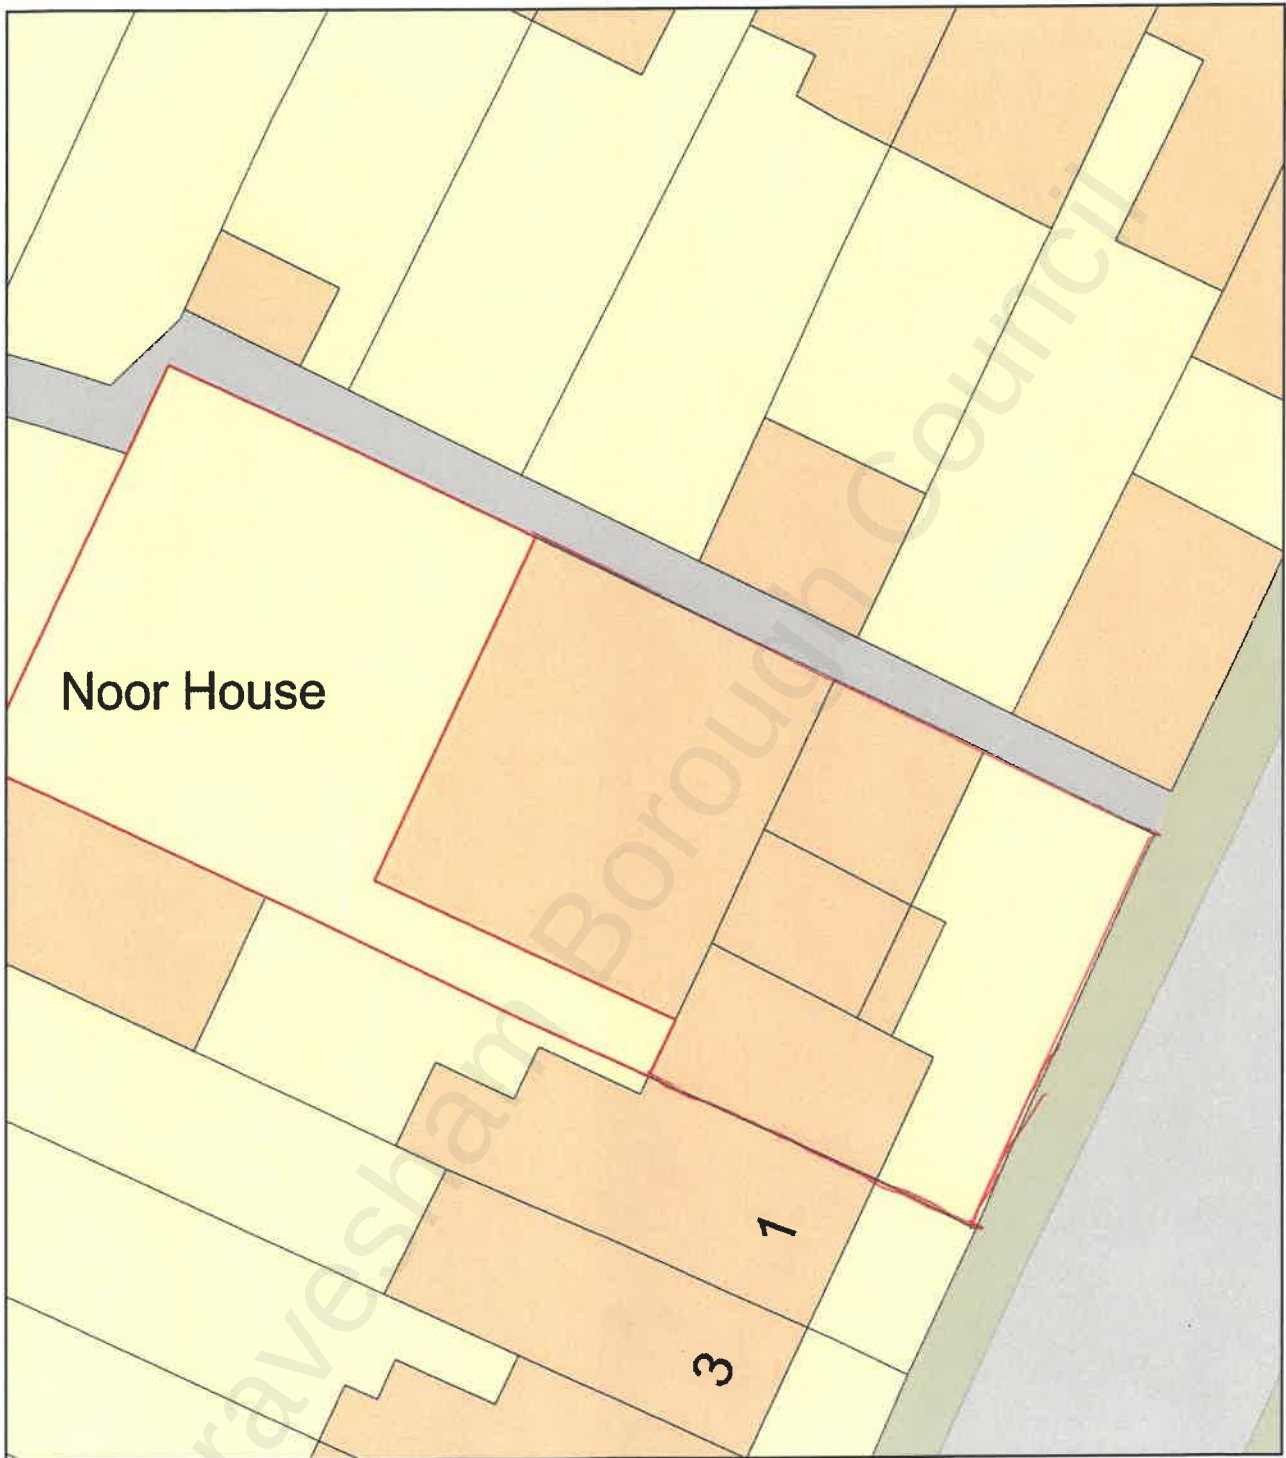

Plan Produced for: Jaspal Singh

Date Produced: 30 Sep 2022

Plan Reference Number: TQRQM22273150819246

Scale: 1:200 @ A4

