



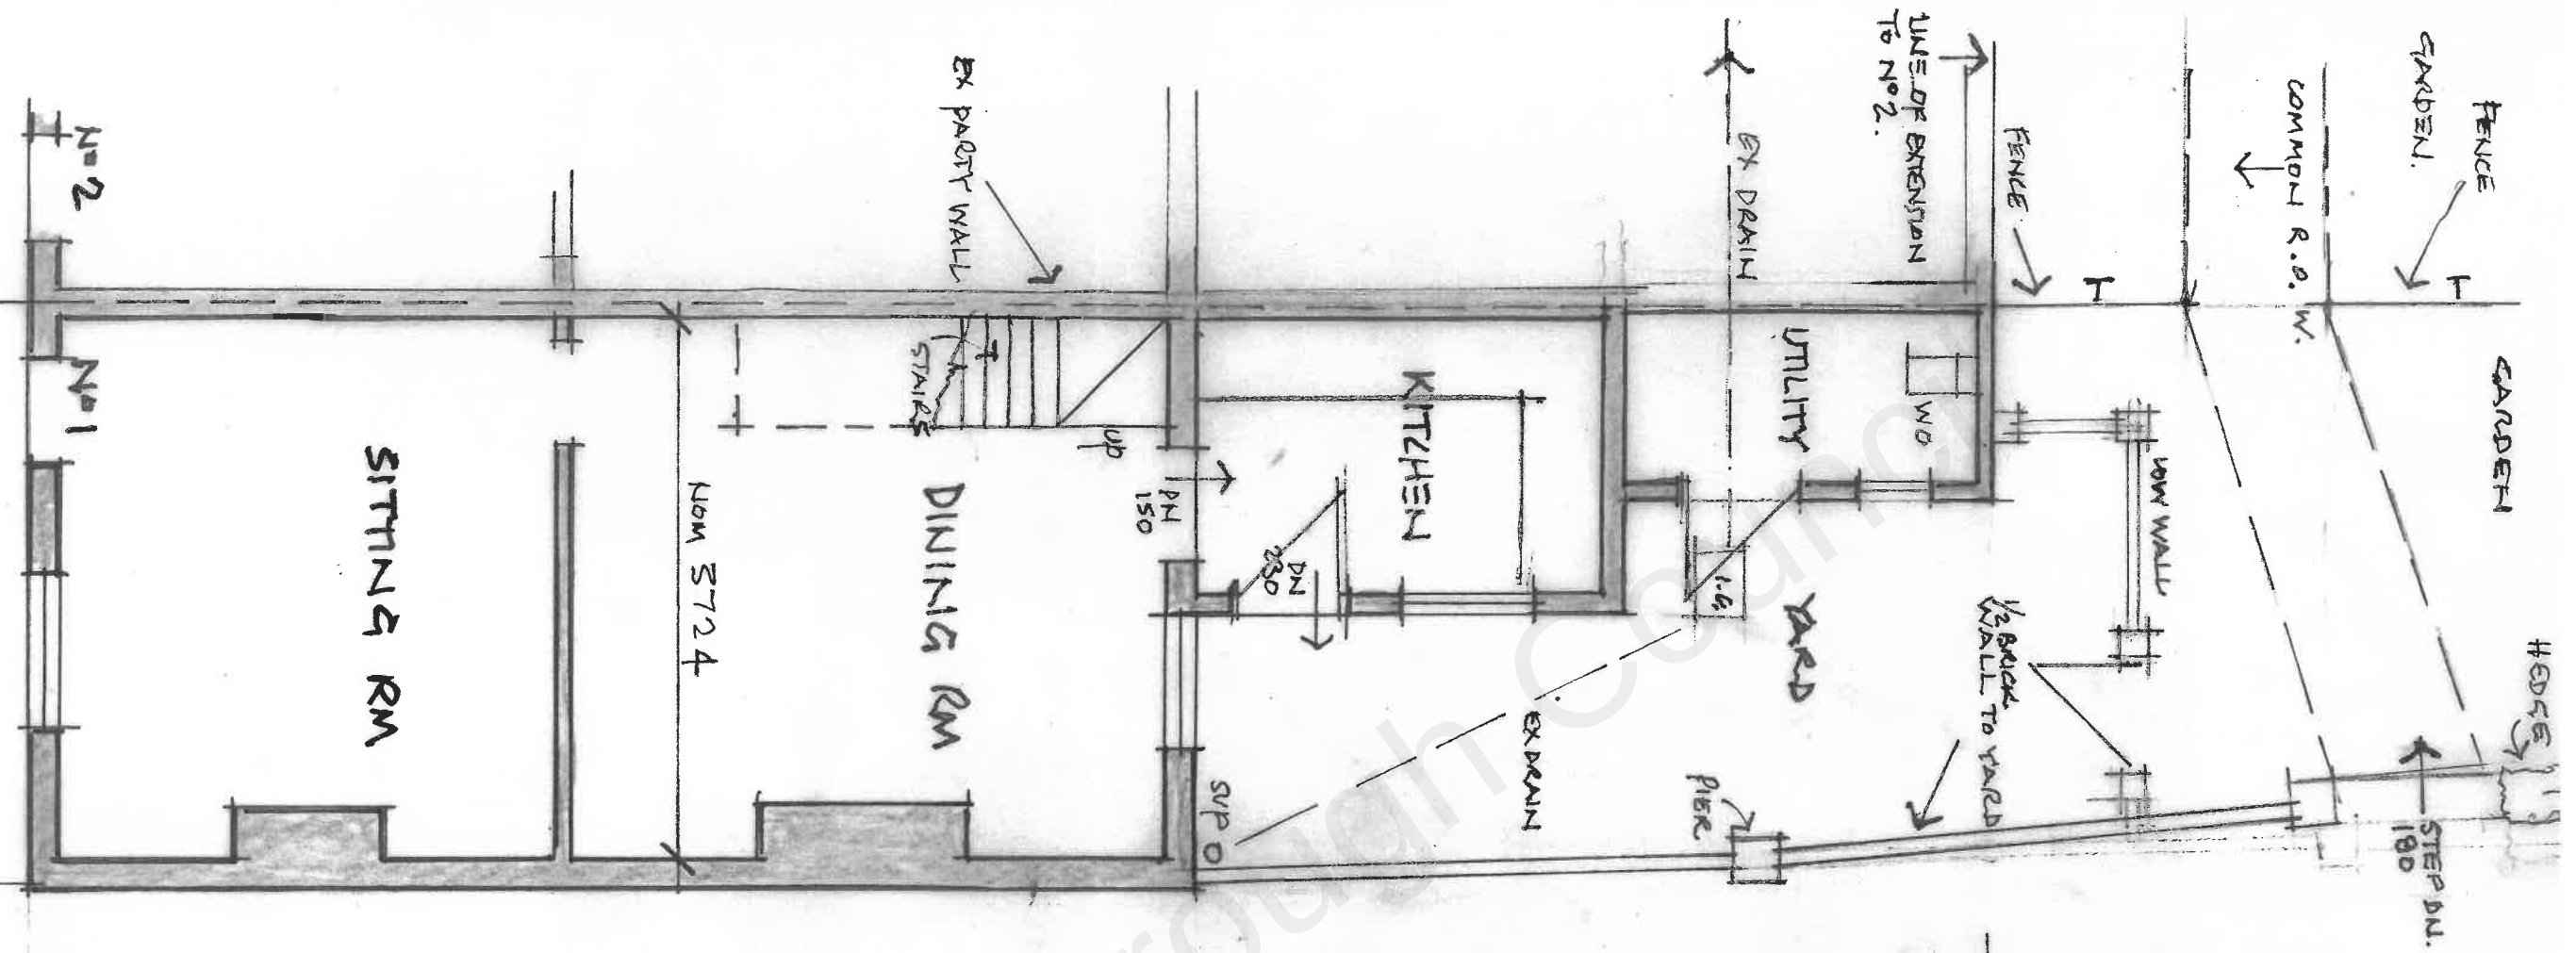

GROUND FLOOR
AS EXISTING

SCALE = 1:50

AMENDMENT 14 SEPT 2021
SCALE BAR CORRECTED

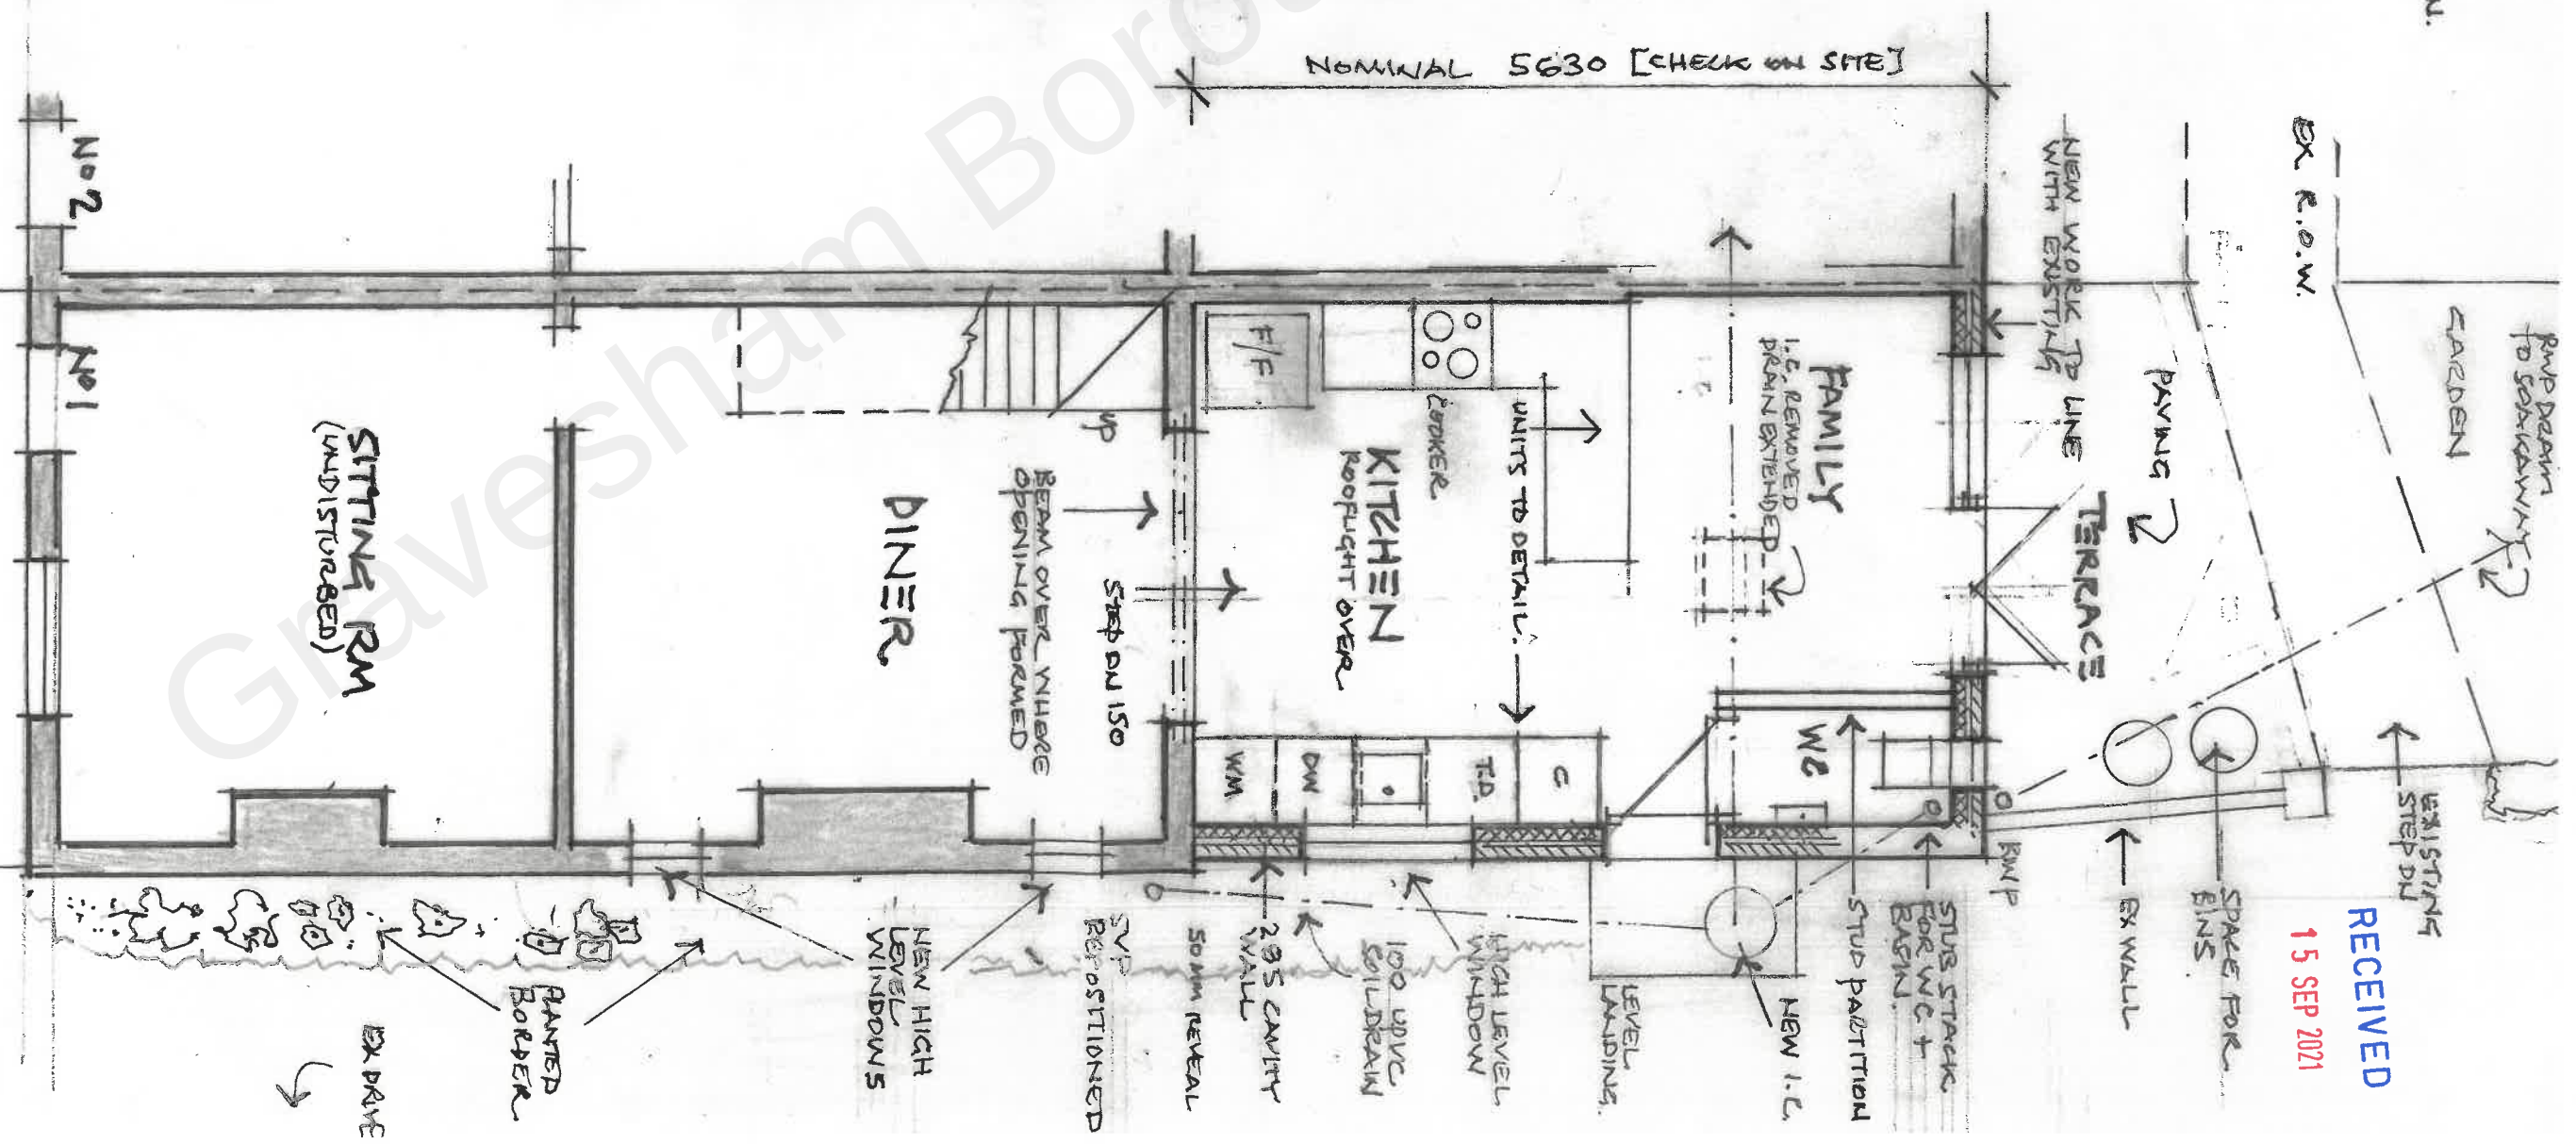

GROUND FLOOR
AS PROPOSED

DWG NO 21/W/2A

P. THOMAS ARCHITECTURAL PROJECTS
JULY 2021

RECEIVED
15 SEP 2021