






FAKRO ROOF LIGHT TO BE
POSITIONED IN FLATS 13 & 14
FACING VALLEY GUTTER

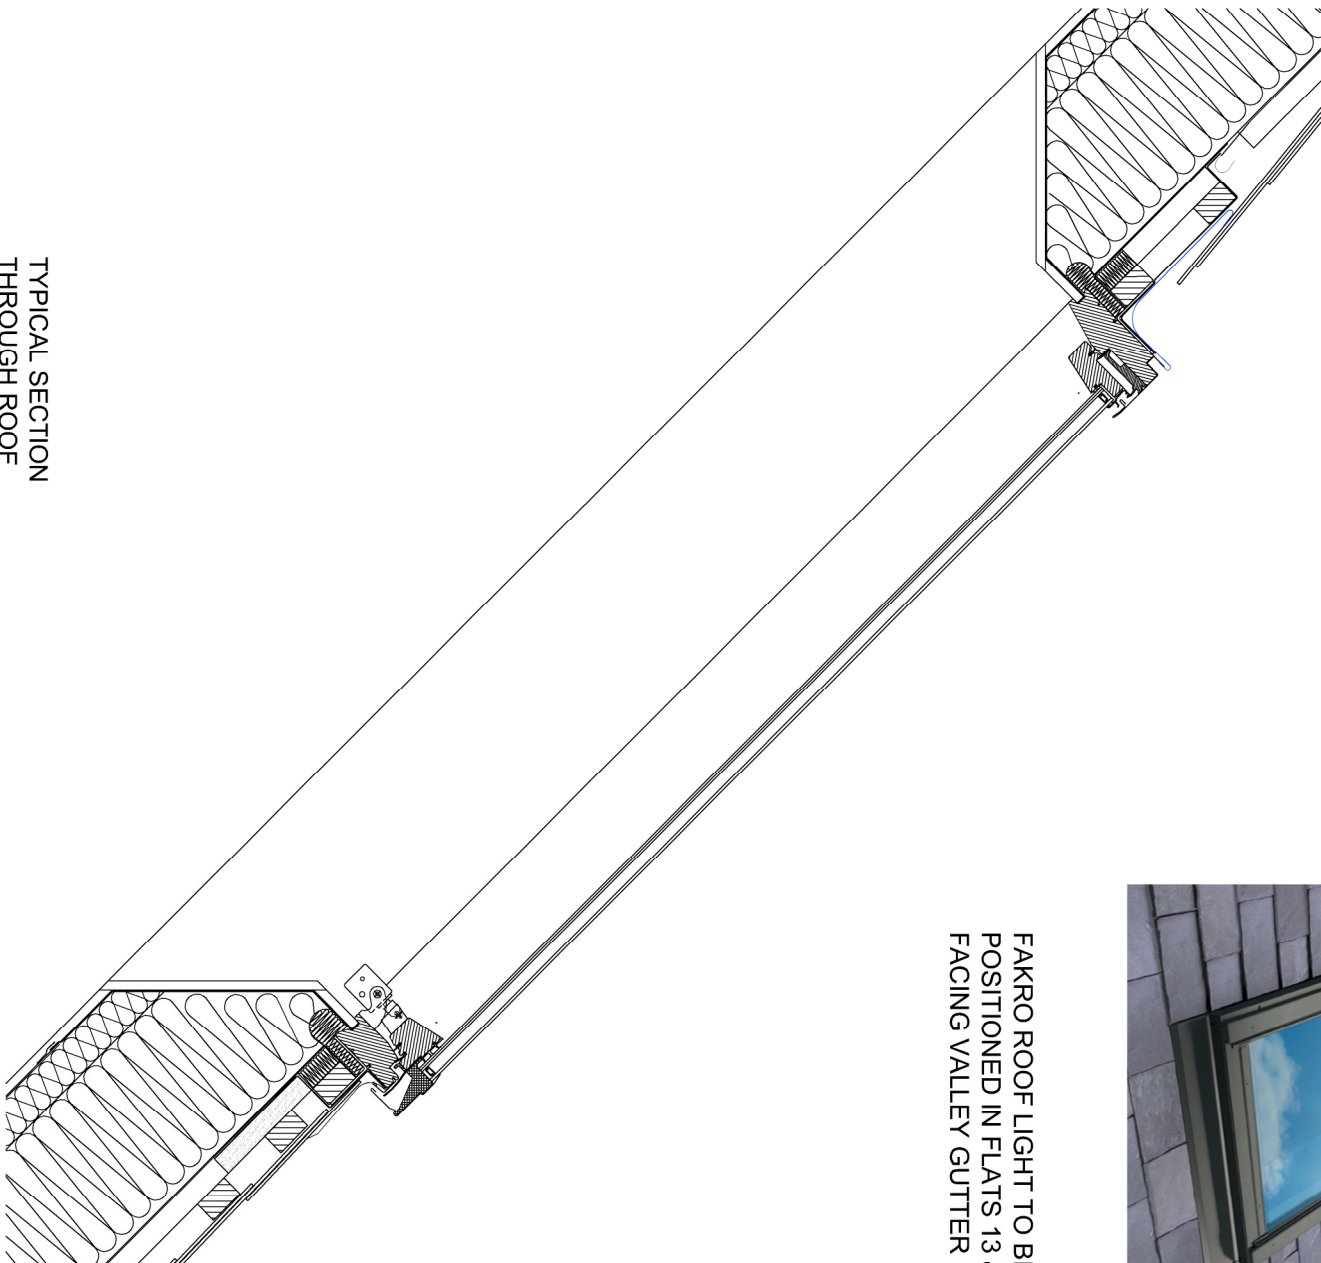

TYPICAL SECTION
THROUGH ROOF
LIGHT (Scale 1:10)

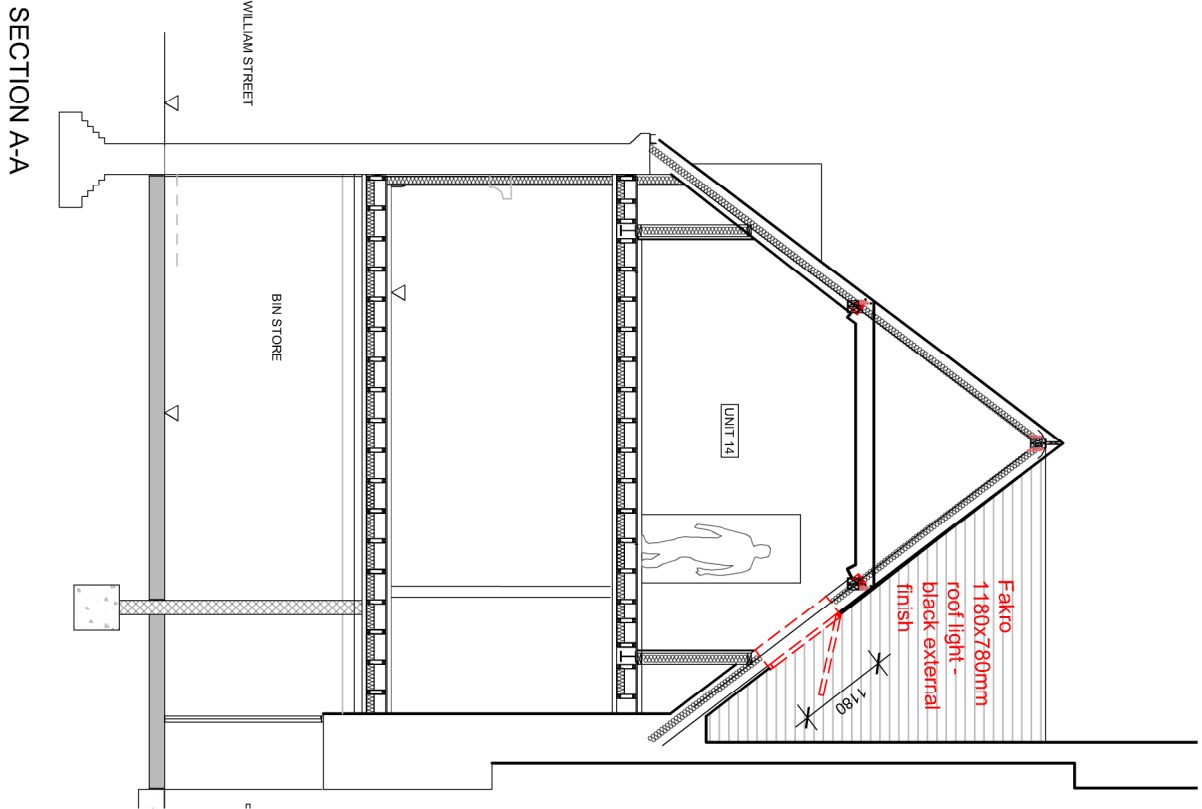

SECOND FLOOR LEVEL TO REAR BLOCK

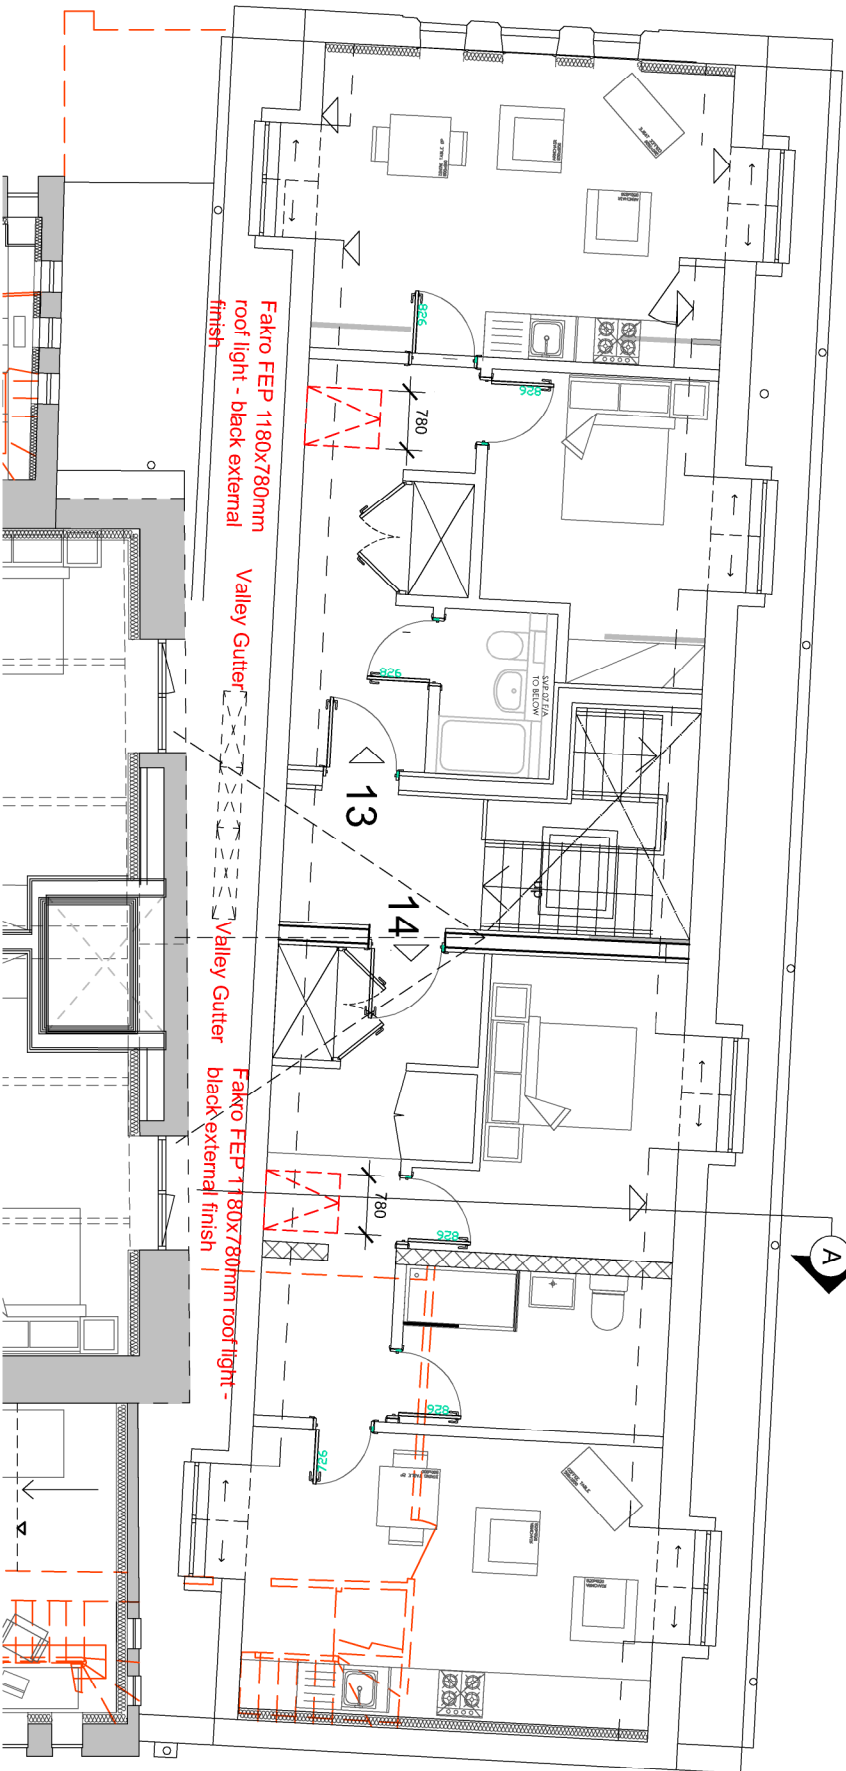

PLANNING

A	08.11.24	Planning Issue
Rev	Date	Comments

Client
Guru Nanak Darbar Gurdwara Gravesend

Project Proposed Development Site Sikh Temple Site Clarence Place Gravesend DA12 1LD

Title Planning Condition 13: Dormer Window Details Flat 13 & 14 Roof Lights
--

Project No.		Date
181		November 2024
Drawing No.	Revision	
181-PD-503	A	
Scale	Drawn	Check
1:100 & 1:10 @ A1	STC	HD

HD HASKINS
DESIGNS LTD.

The Civic Centre, St Mary's Road, Swanley, Kent, BR8 7BU.
Phone: 01322 479561 Mobile: 07802 182202
info@haskinsdesigns.co.uk Website: haskinsdesigns.co.uk