






ELEVATIONS INDICATING WINDOW / EXTERNAL DOOR TYPE, NUMBER & LOCATION ON BUILDING (SCALE 1:500)

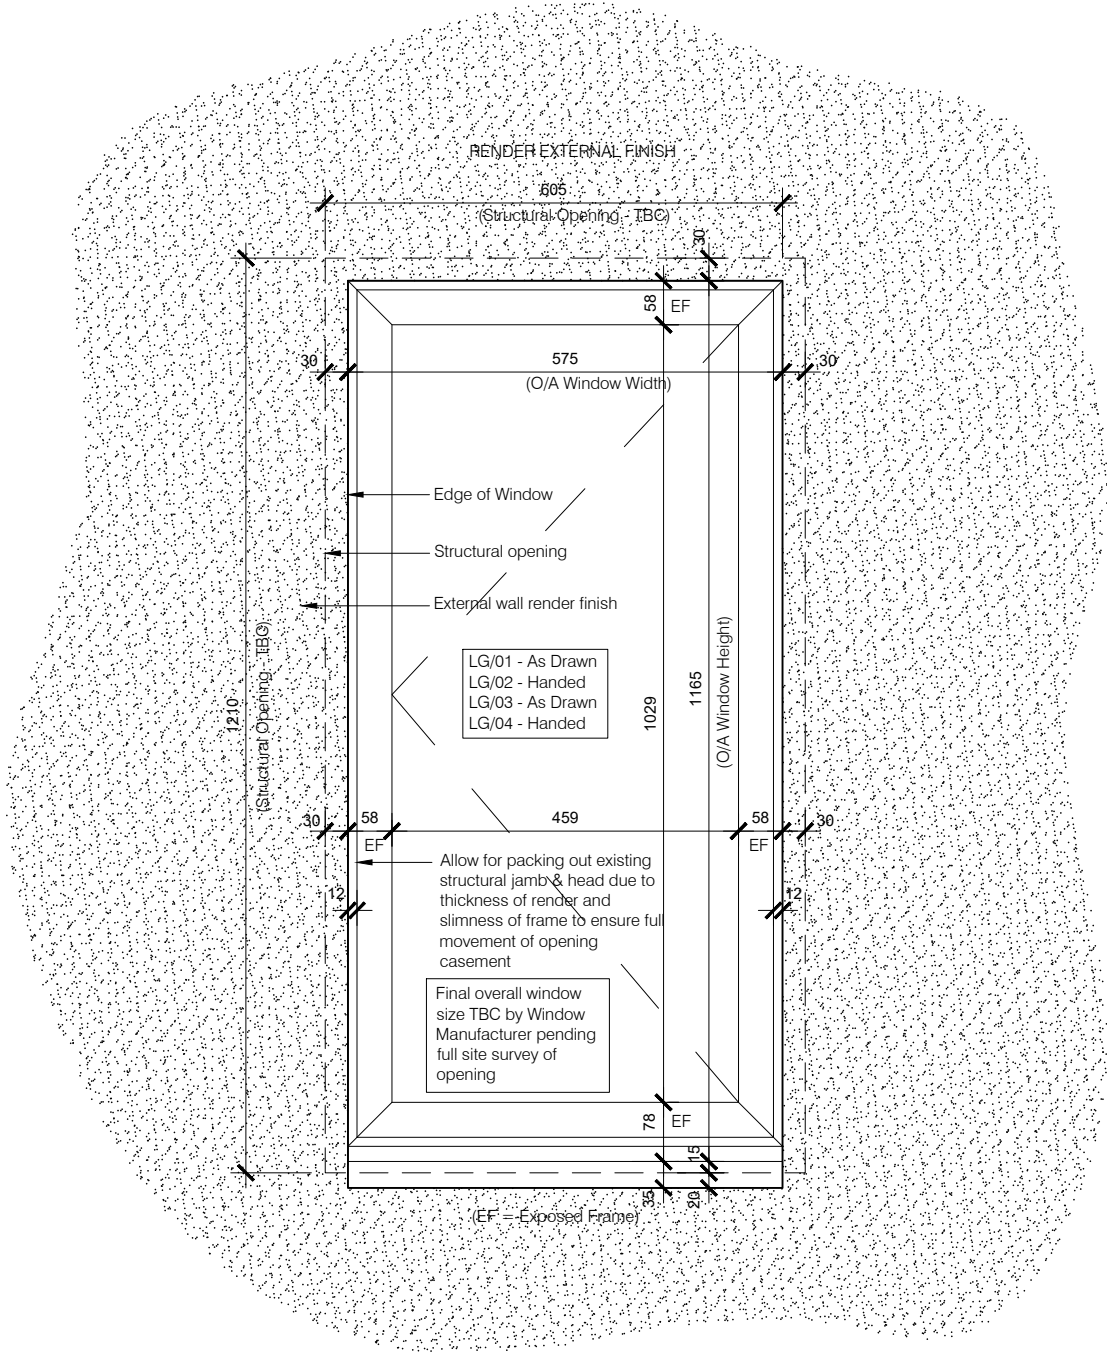

ELEVATION OF WINDOW - TYPE 2

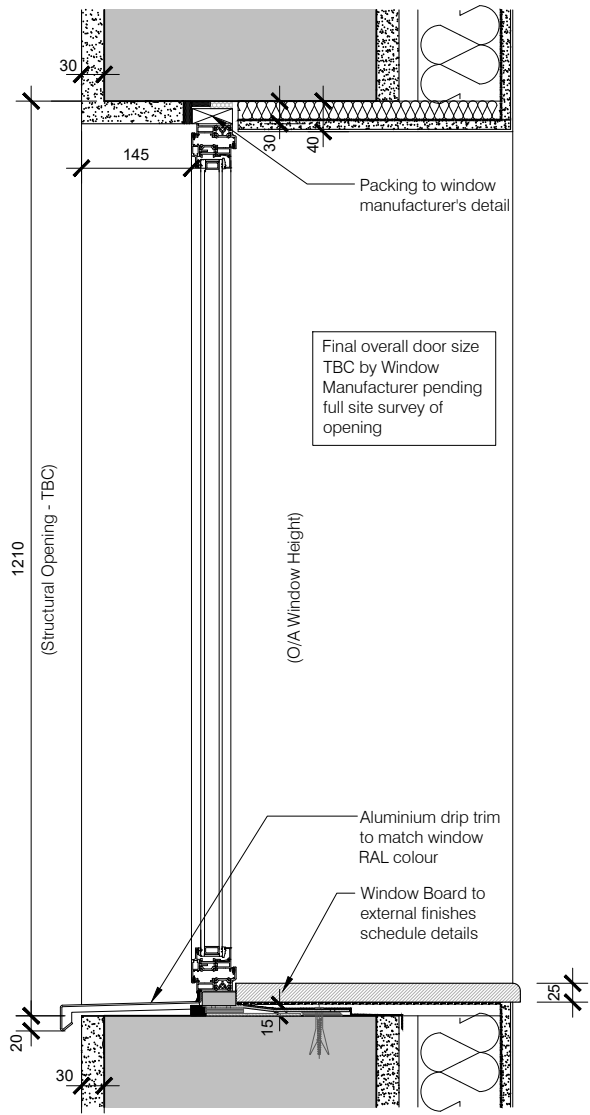

SECTION OF WINDOW - TYPE 2

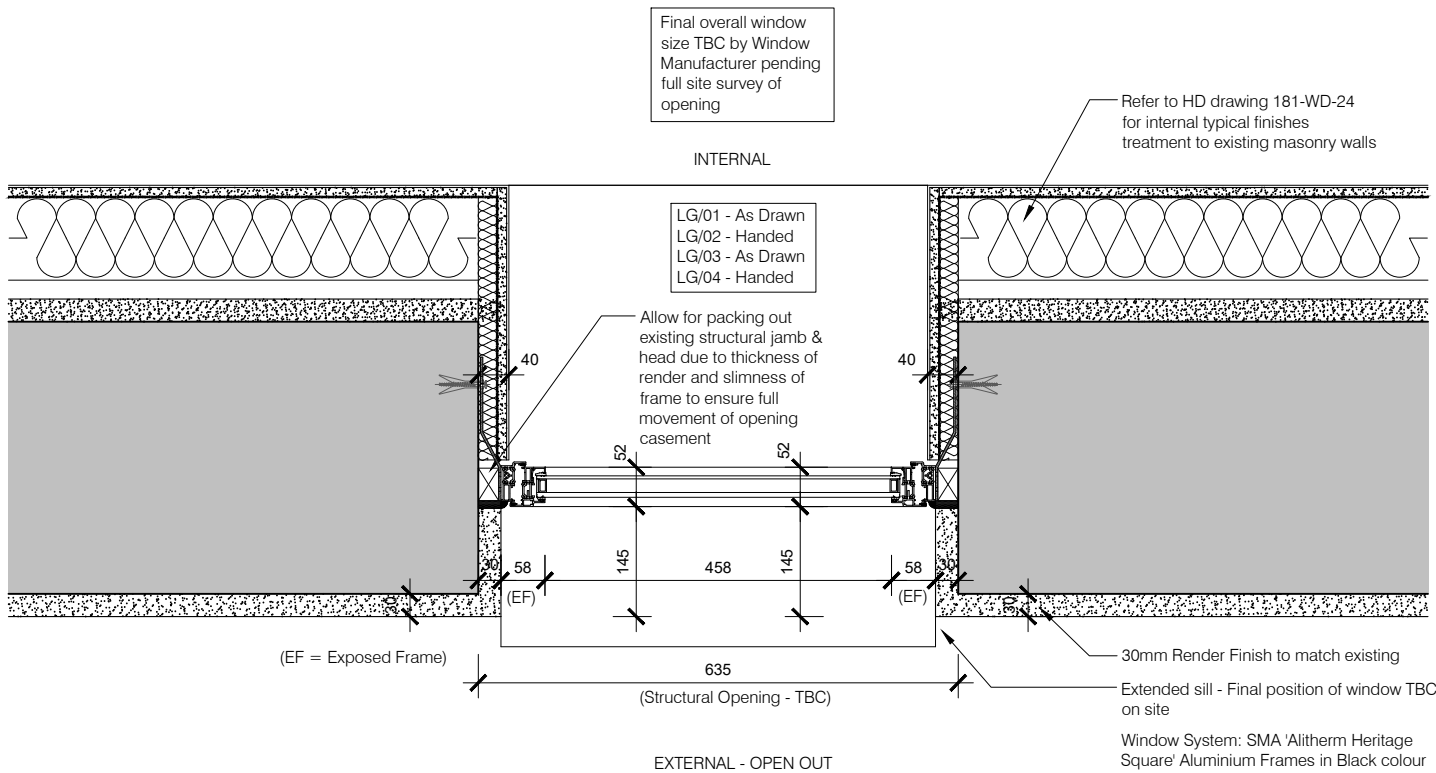

PLAN OF WINDOW - TYPE 2

PLANNING

B	25.02.25	Phase 1 - Planning Condition Discharge Issue
A	08.11.24	Planning Condition Discharge Issue
Rev	Date	Comments

Client
Guru Nanak Darbar Gurdwara Gravesend

Project
Proposed Development Site
Sikh Temple Site
Clarence Place
Gravesend
DA12 1LD

Title
Planning Condition 07:
Joinery Details
Window / External Door Type 2

Project No.	Date
181	October 2024
Drawing No.	Revision
181-PD-602	B
Scale	Drawn
1:10 & 1:500 @ A2	STC
	Check
	HD

Type 2