





ELEVATIONS INDICATING WINDOW / EXTERNAL DOOR TYPE, NUMBER & LOCATION ON BUILDING (SCALE 1:500)

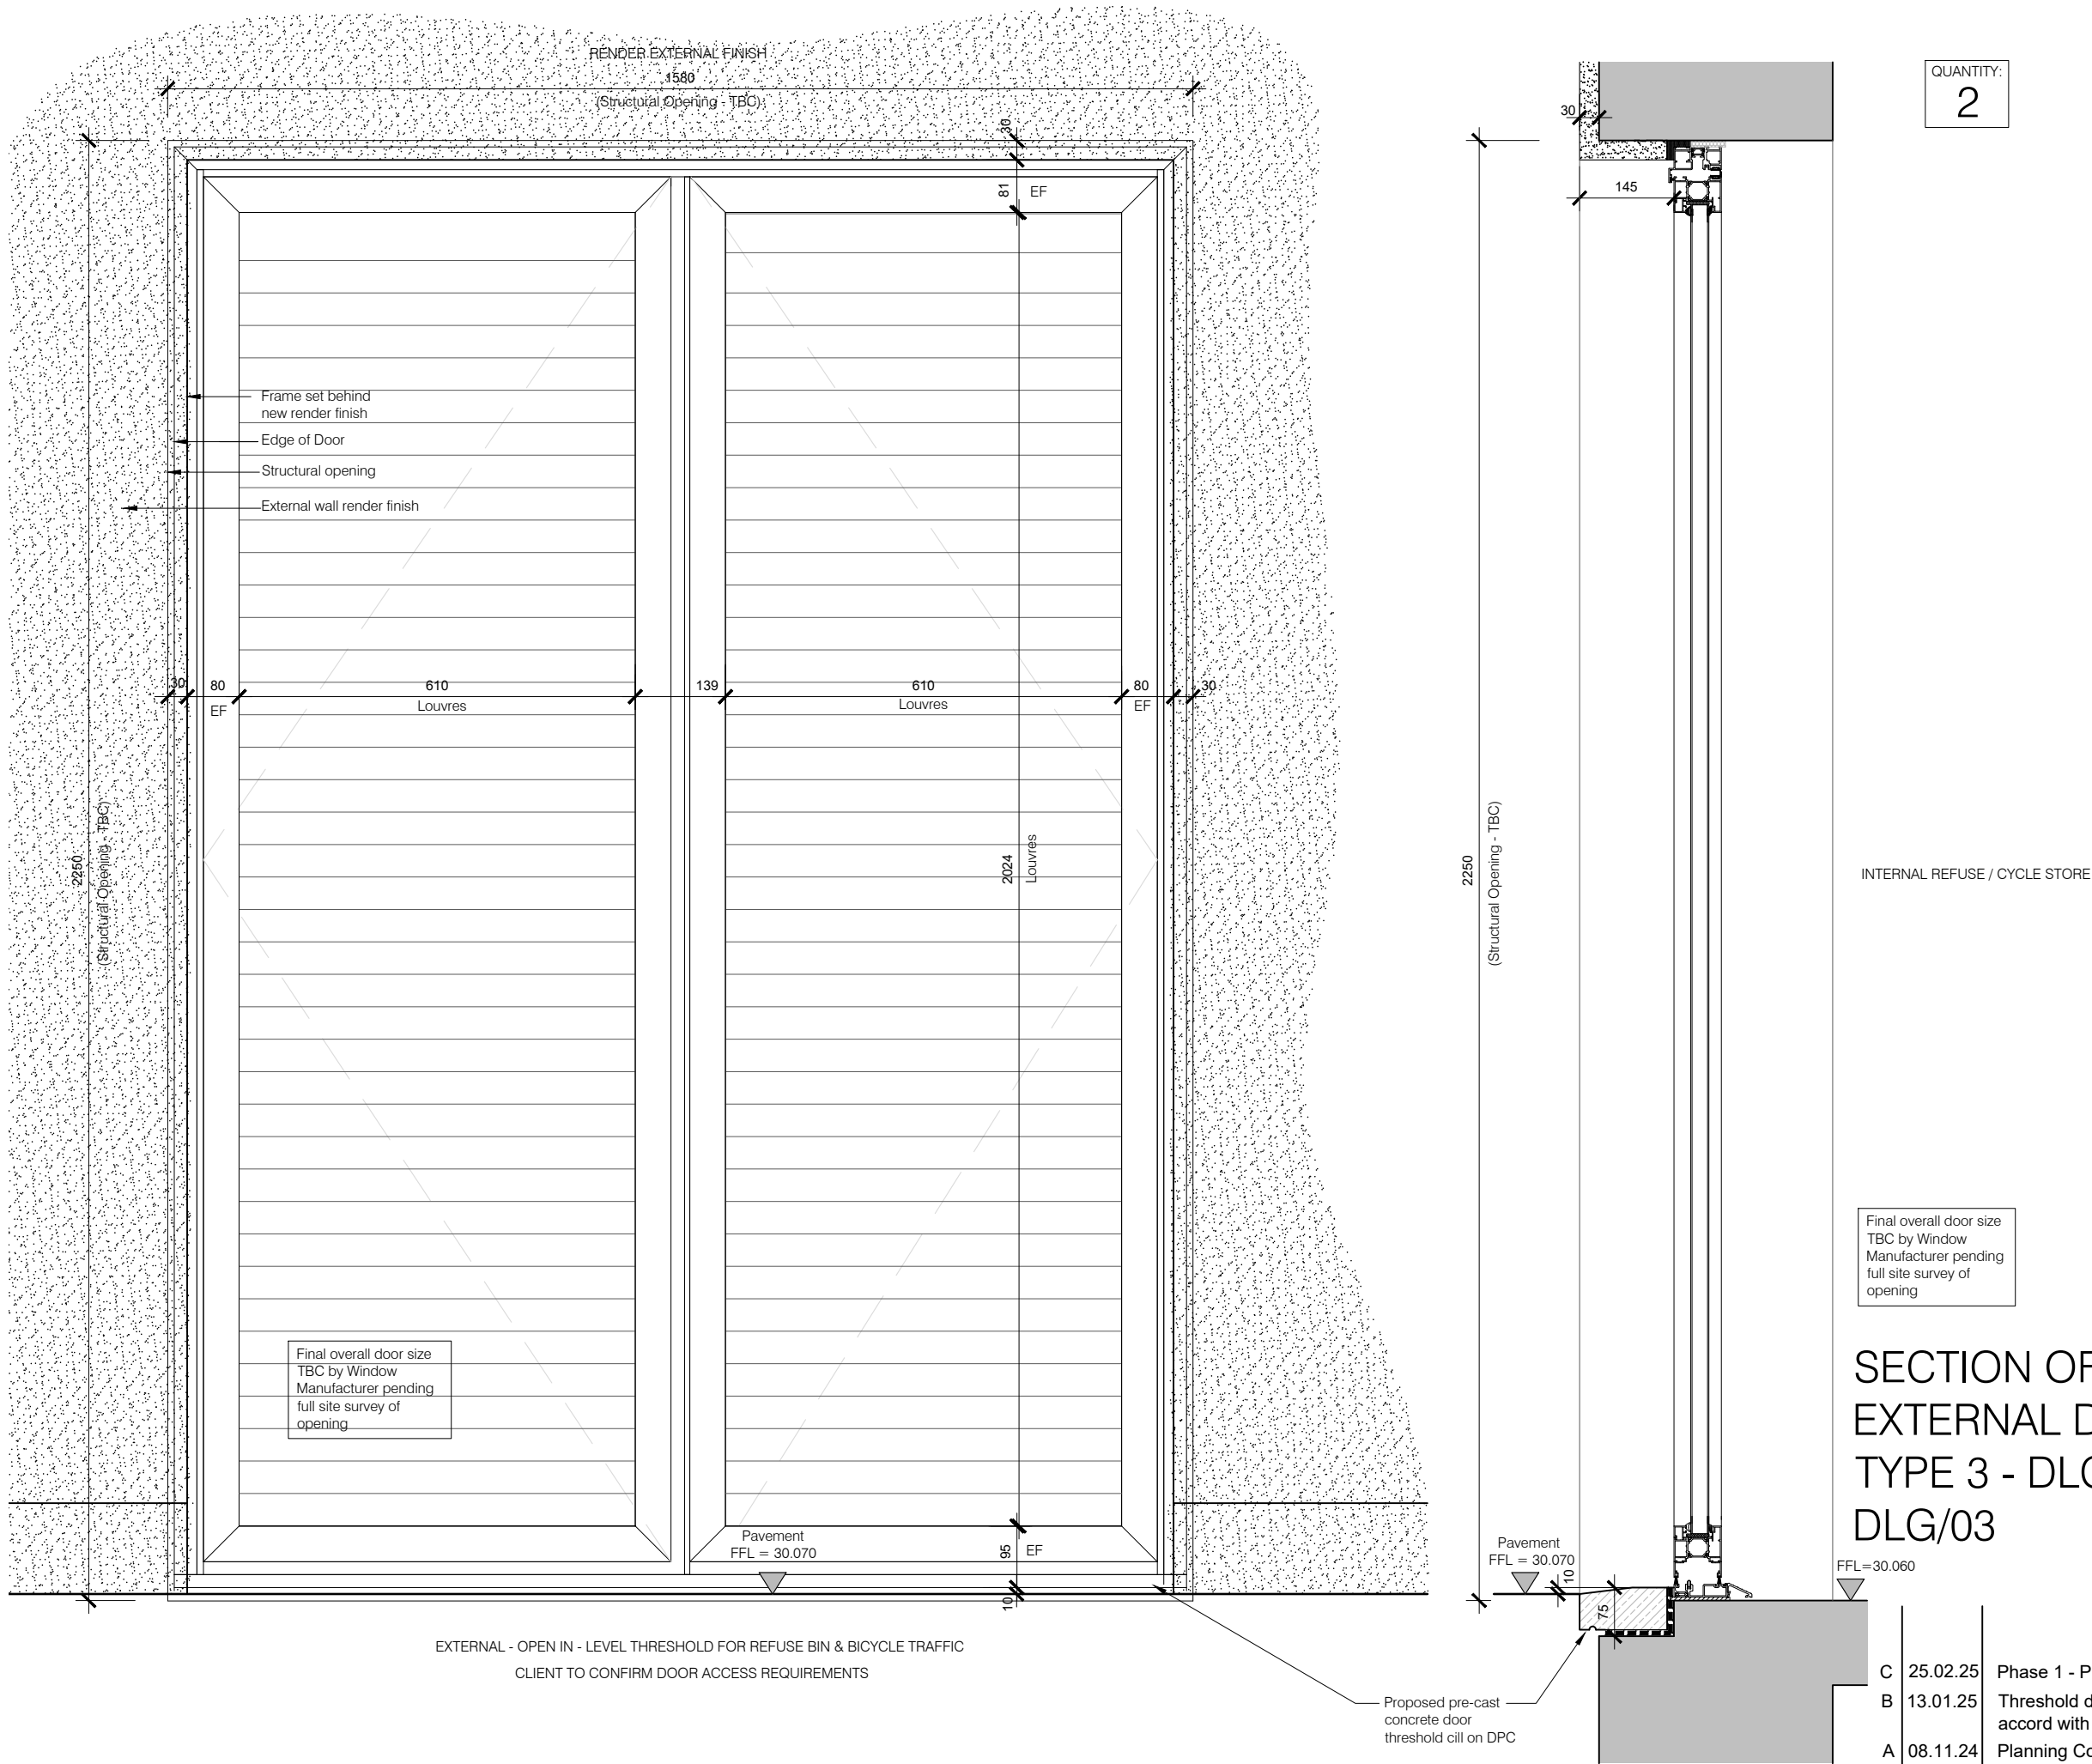

ELEVATION OF EXTERNAL DOOR - TYPE 3
DLG/01 - CYCLE STORE & DLG/03 - REFUSE STORE

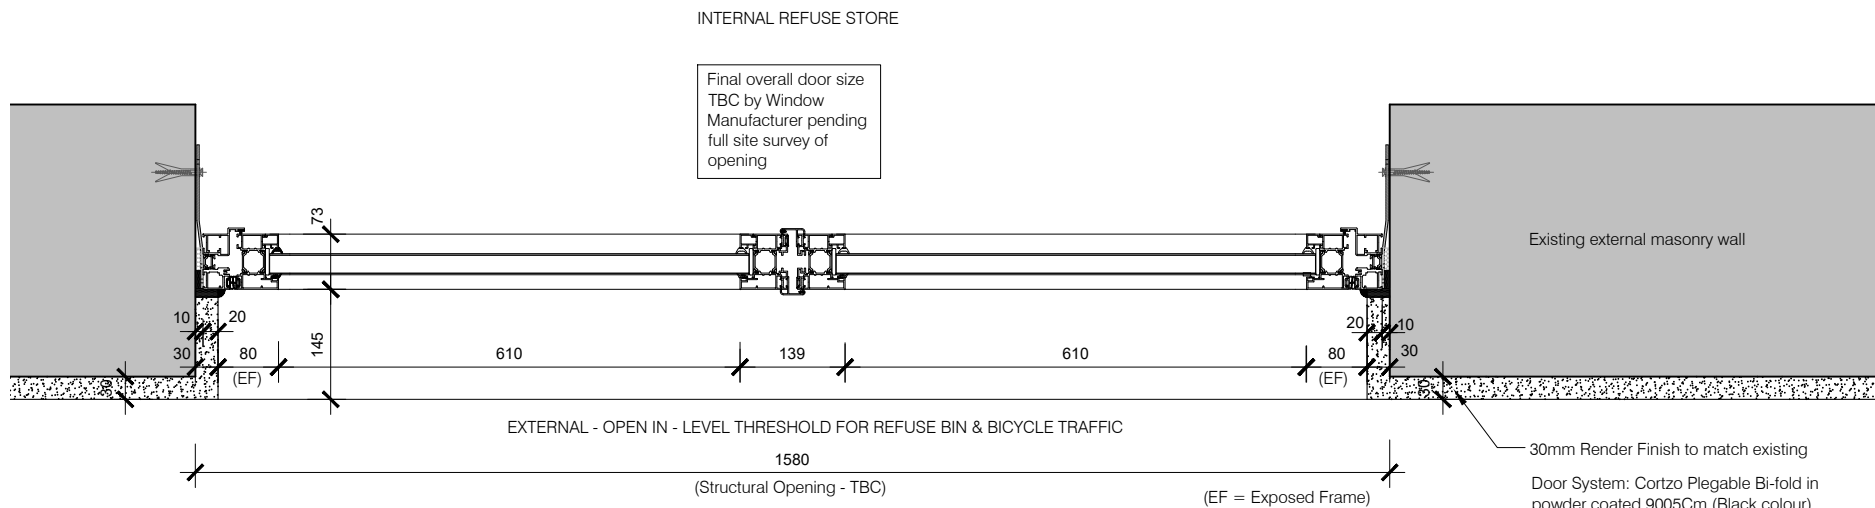

PLAN OF EXTERNAL DOOR - TYPE 3
DLG/01 -CYCLE STORE & DLG/03 - REFUSE STORE

PLANNING

Client
Guru Nanak Darbar Gurdwara Gravesend

Project
Proposed Development Site
Sikh Temple Site
Clarence Place
Gravesend
DA12 1LD

Title
Planning Condition 07:
Joinery Details
Window / External Door Type 3

Project No.
181

Date
October 2024

Drawing No.
181-PD-603

Revision
C

Scale
1:10 & 1:500 @ A2

Drawn
STC

Check
HD

Type 3