





ELEVATIONS INDICATING WINDOW / EXTERNAL DOOR TYPE, NUMBER & LOCATION ON BUILDING (SCALE 1:500)

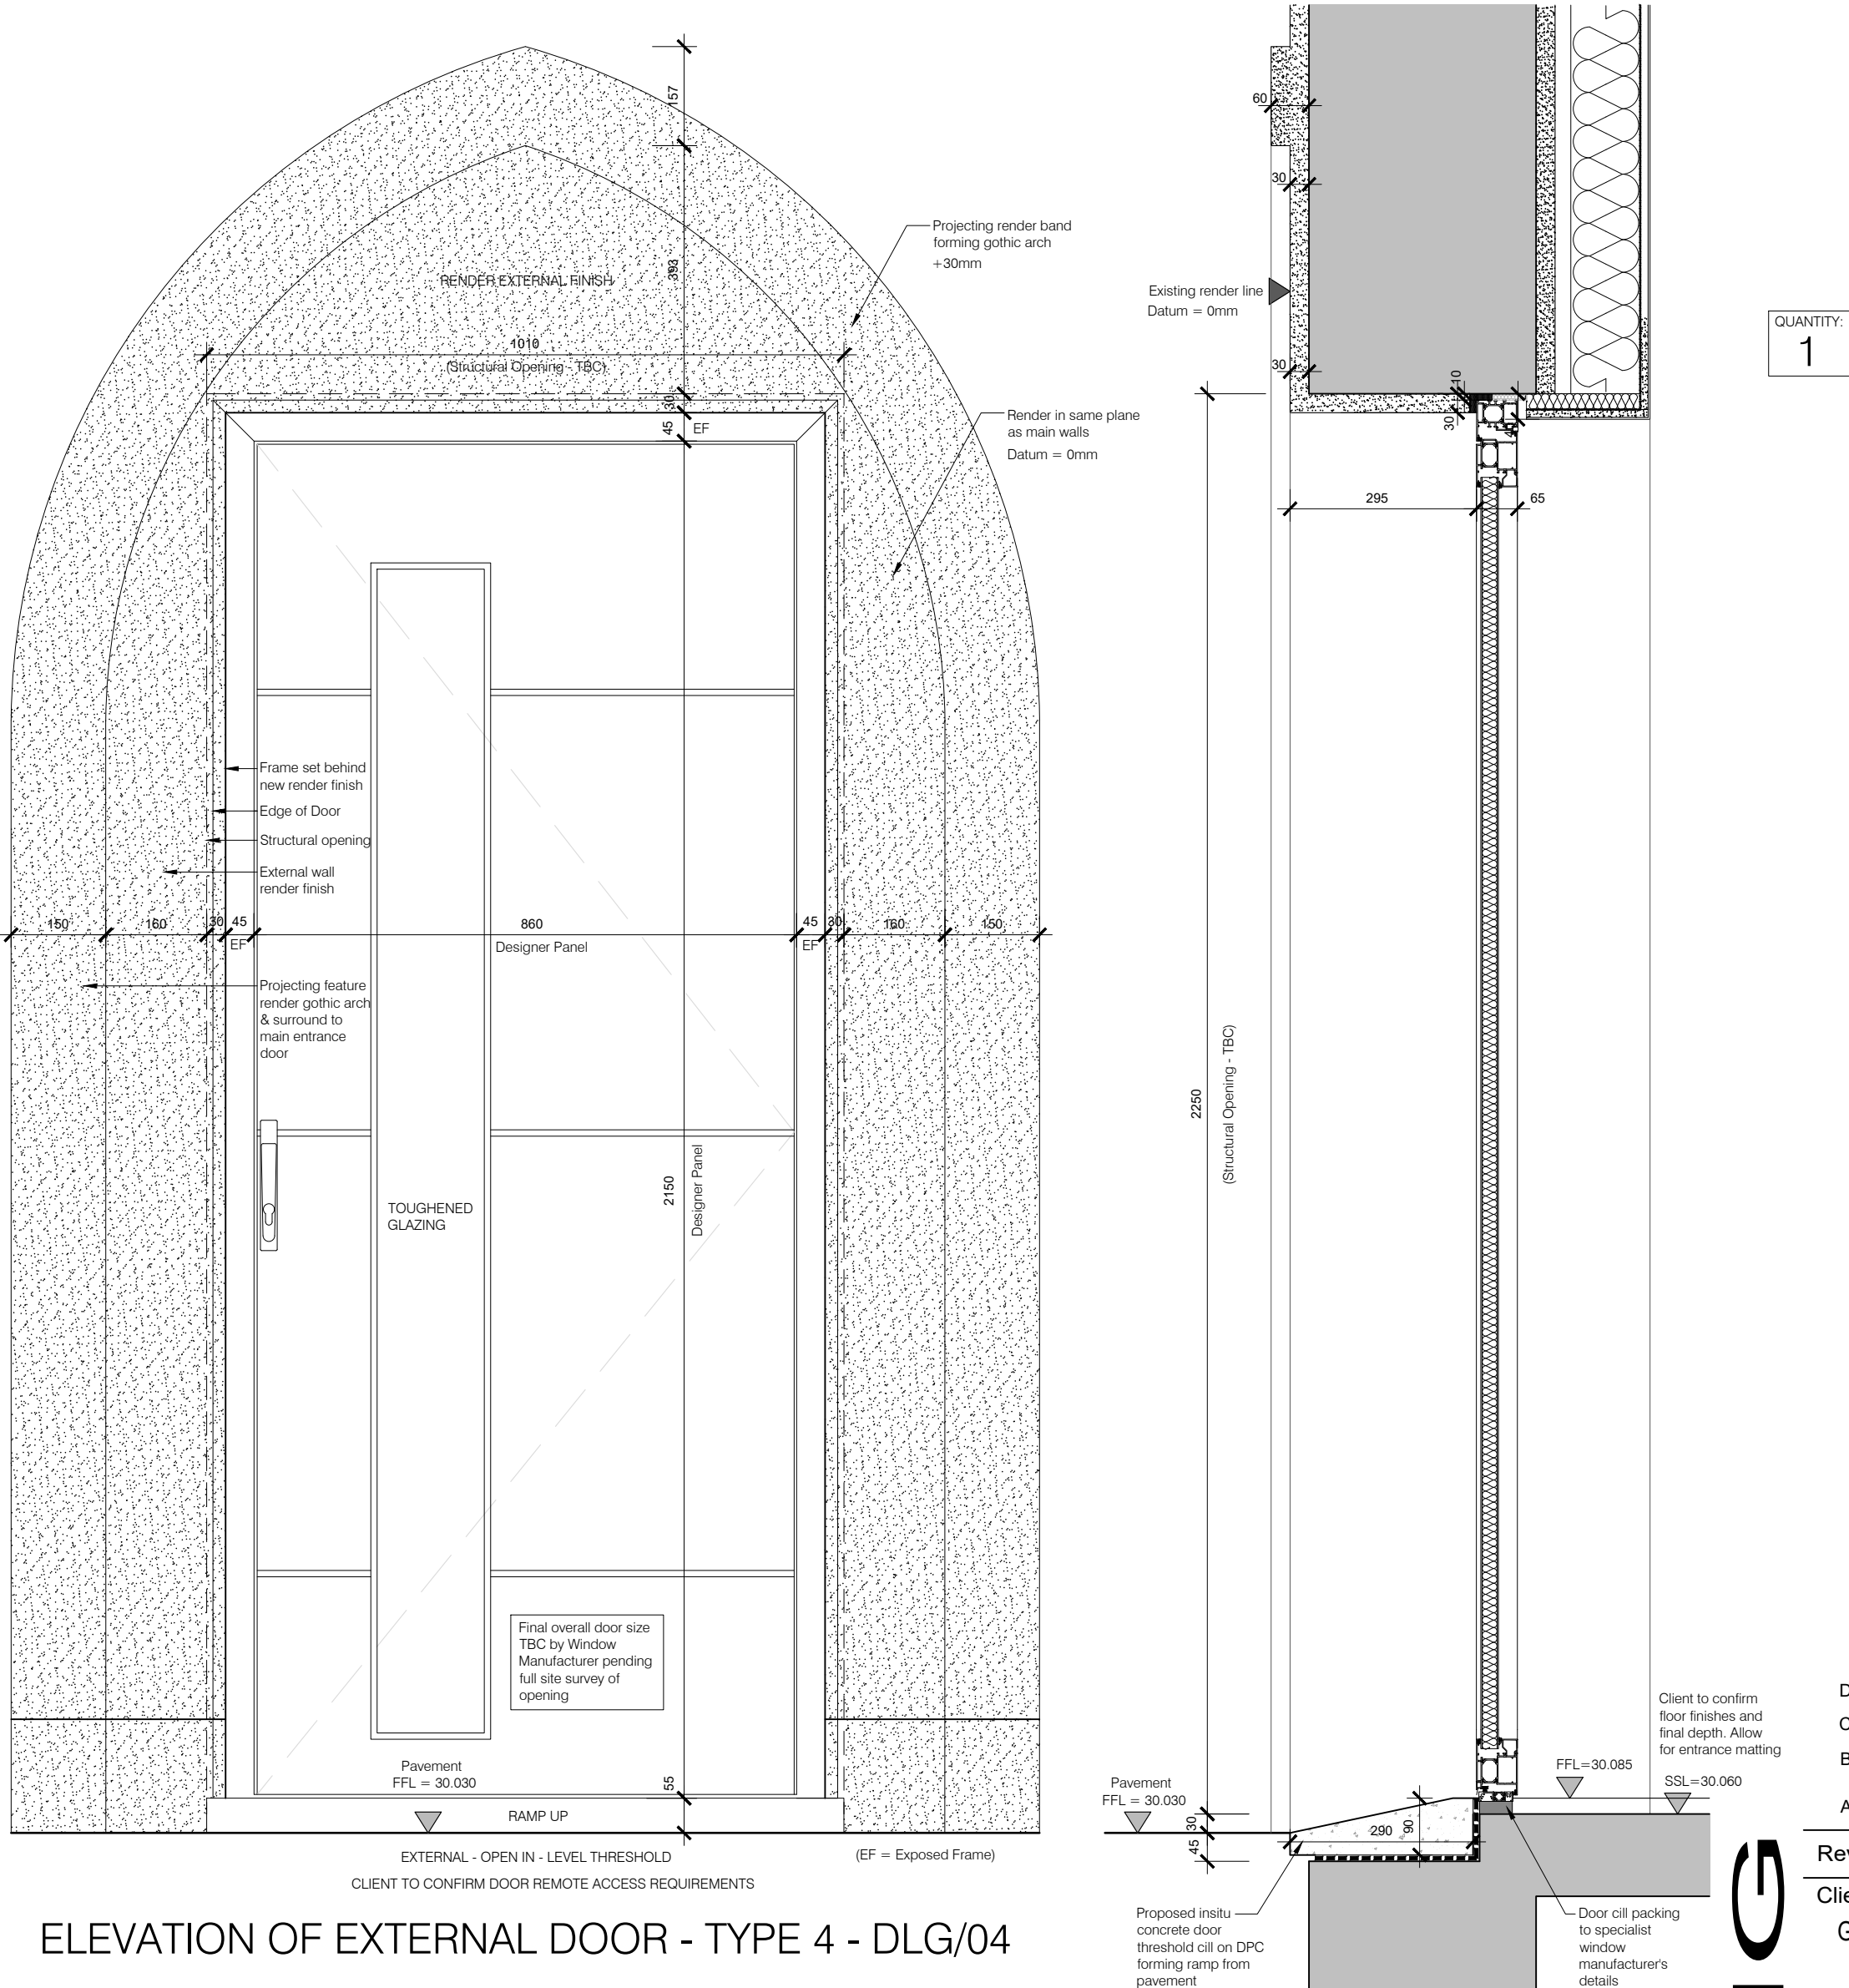

ELEVATION OF EXTERNAL DOOR - TYPE 4 - DLG/04

SECTION OF EXTERNAL DOOR - TYPE 4 - DLG/04

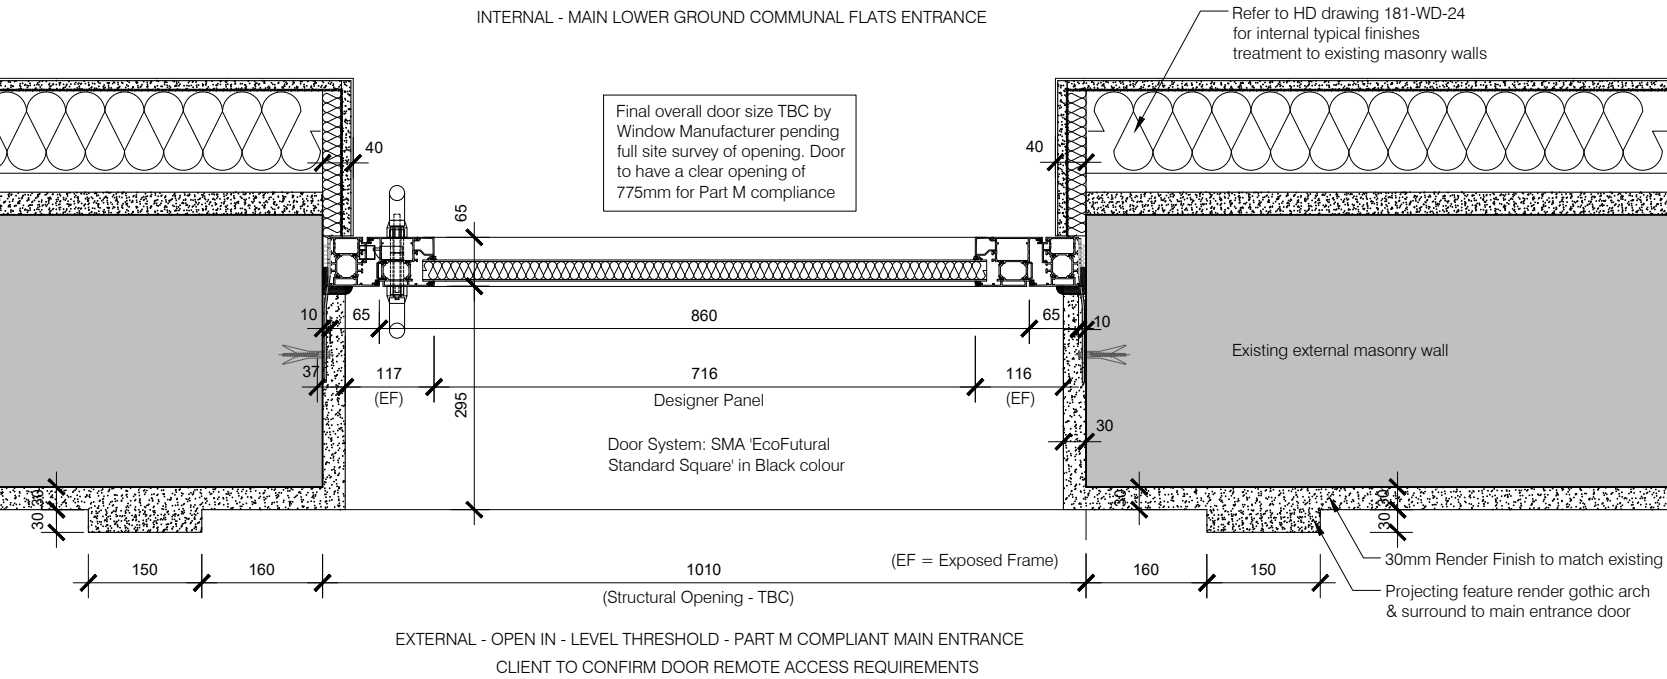

PLAN OF EXTERNAL DOOR - TYPE 4 - DLG/04 - MAIN ENTRANCE

Type 4