





ELEVATIONS INDICATING WINDOW / EXTERNAL DOOR TYPE, NUMBER & LOCATION ON BUILDING (SCALE 1:500)

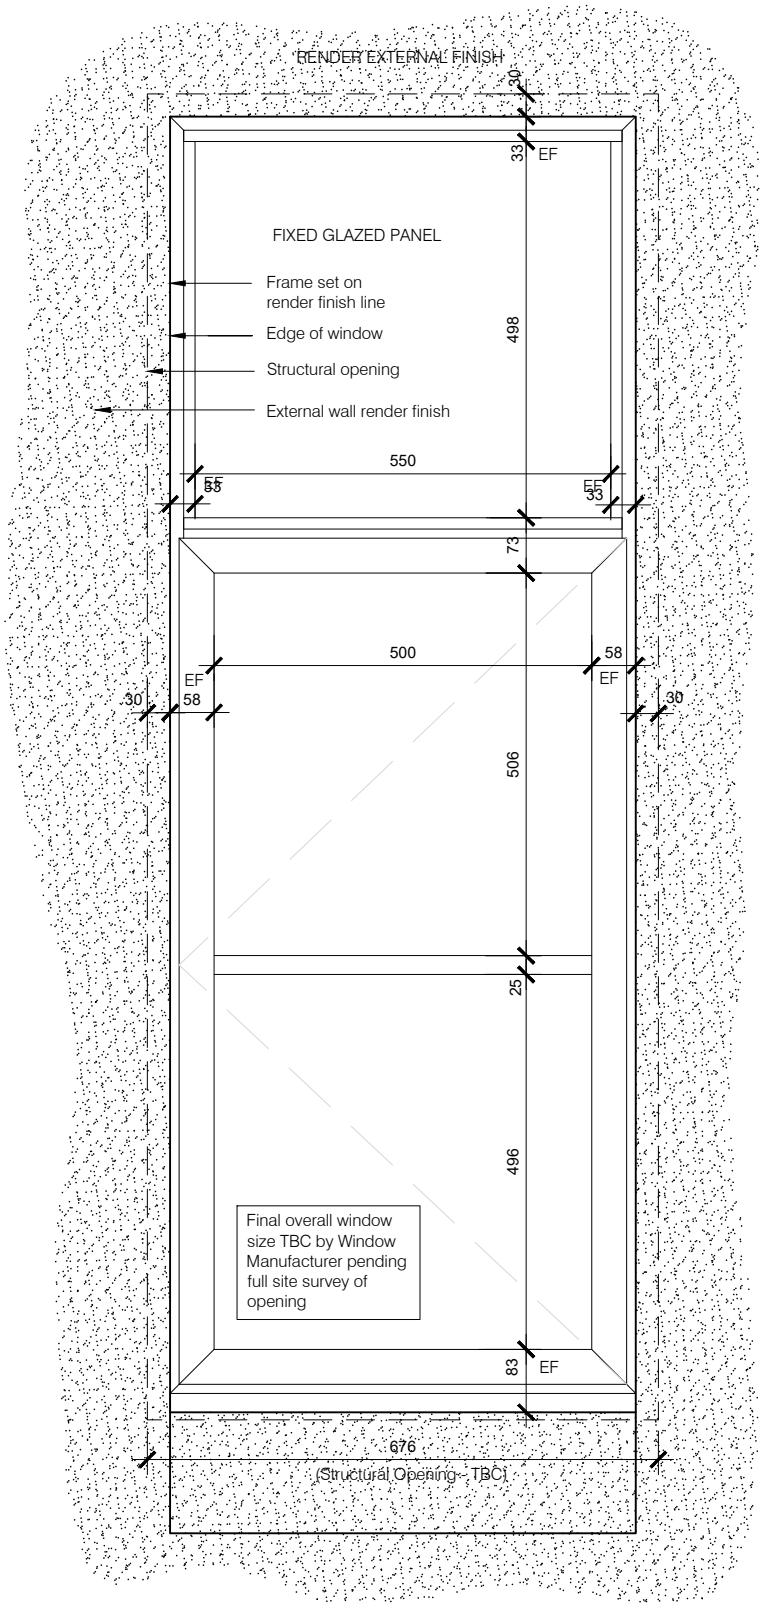


- WF/38 - As Drawn
- WF/39 - Handed
- WF/41 - As Drawn
- WF/42 - Handed
- WF/45 - As Drawn
- WF/46 - Handed
- WF/47 - As Drawn
- WF/48 - Handed

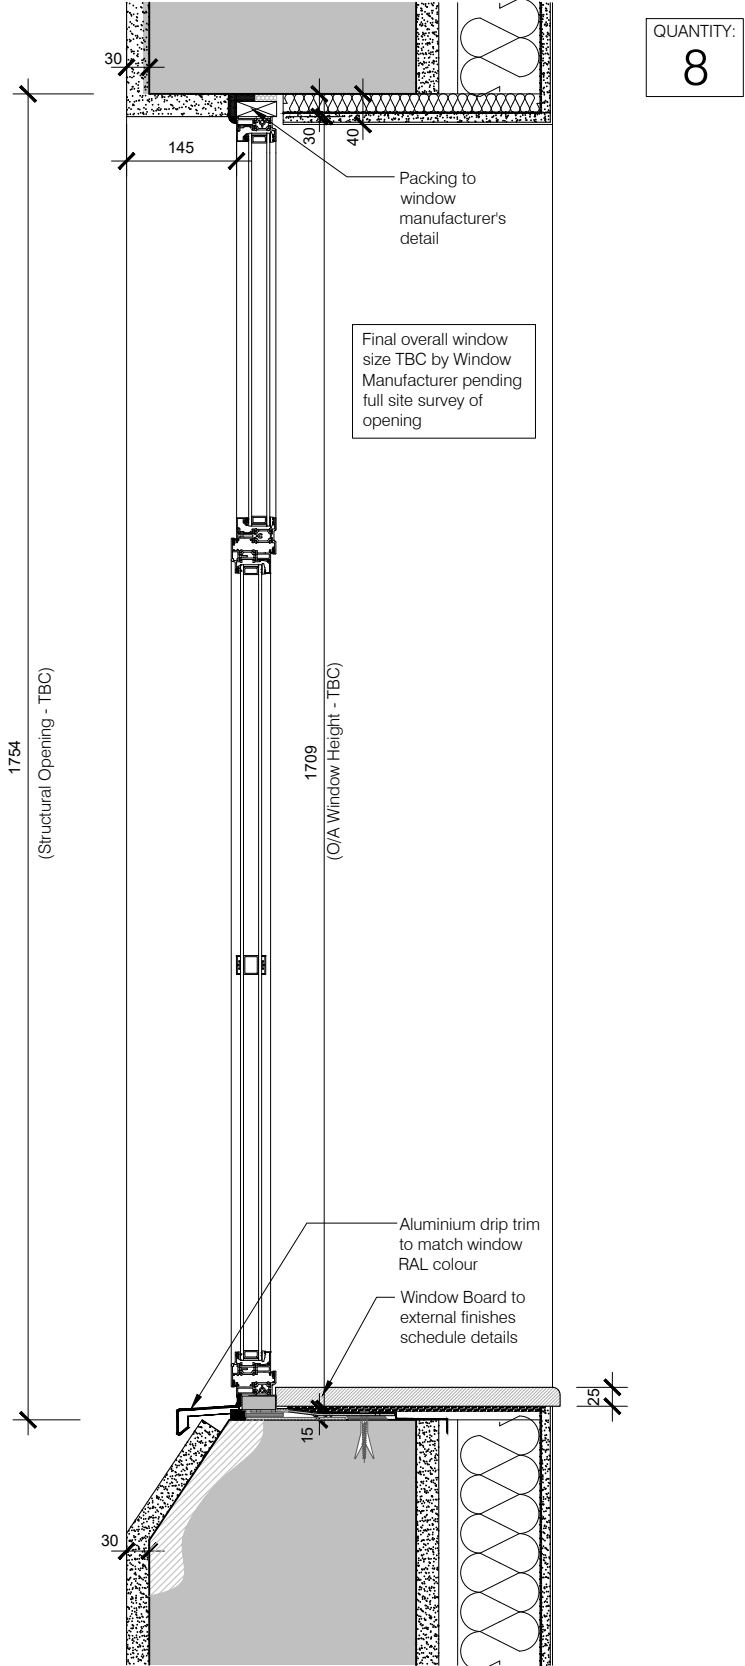

ELEVATION OF WINDOW - TYPE 6

SECTION OF WINDOW - TYPE 6

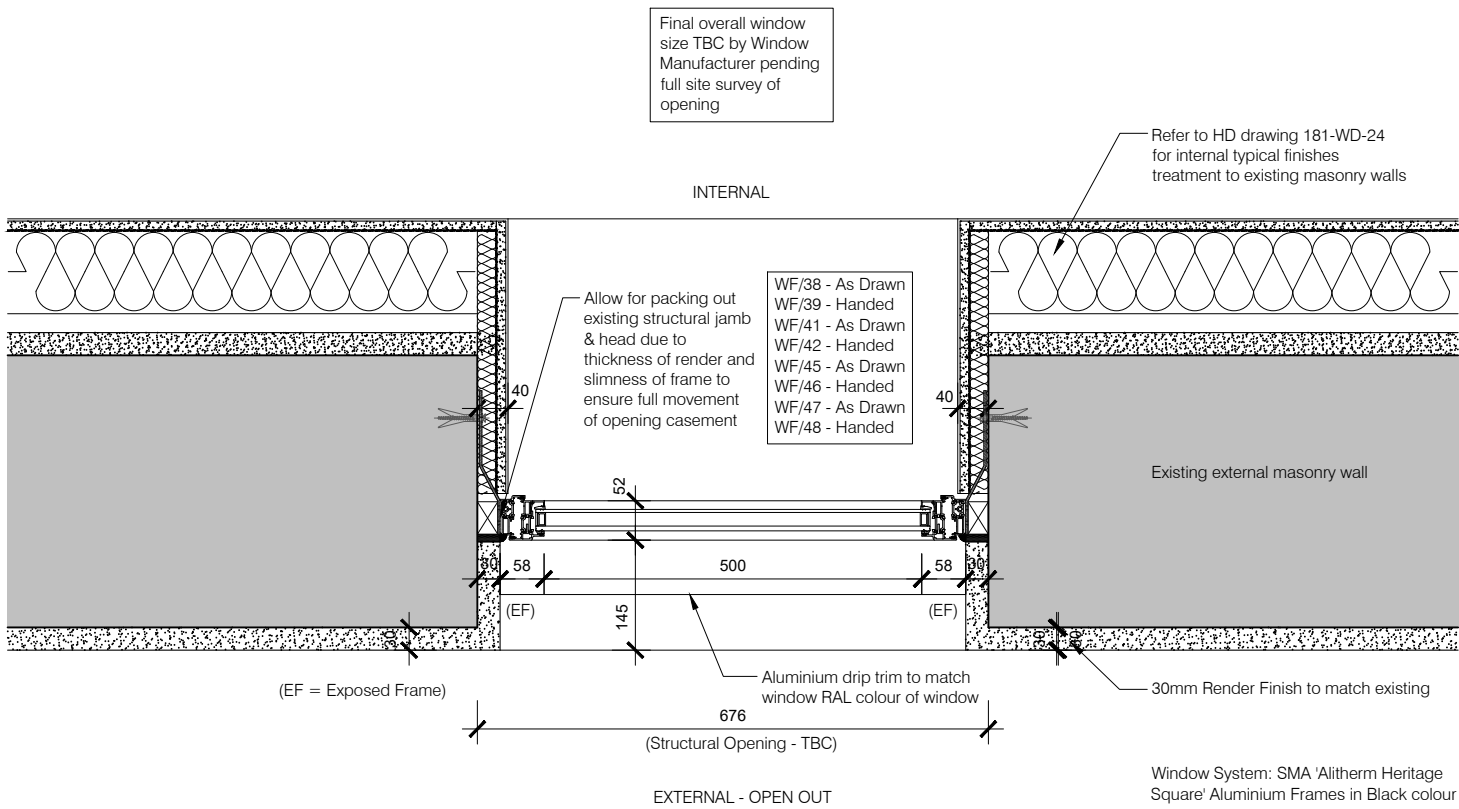

PLAN OF WINDOW - TYPE 6

B	25.02.25	Phase 1 - Planning Condition Discharge Issue
A	08.11.24	Planning Condition Discharge Issue
Rev	Date	Comments

Client
Guru Nanak Darbar Gurdwara Gravesend

Project
Proposed Development Site
Sikh Temple Site
Clarence Place
Gravesend
DA12 1LD

Title
Planning Condition 07:
Joinery Details
Window / External Door Type 6

Project No.	Date
181	October 2024
Drawing No.	Revision
181-PD-606	B
Scale	Drawn
1:10 & 1:500 @ A2	STC
	Check
	HD

Type 6