

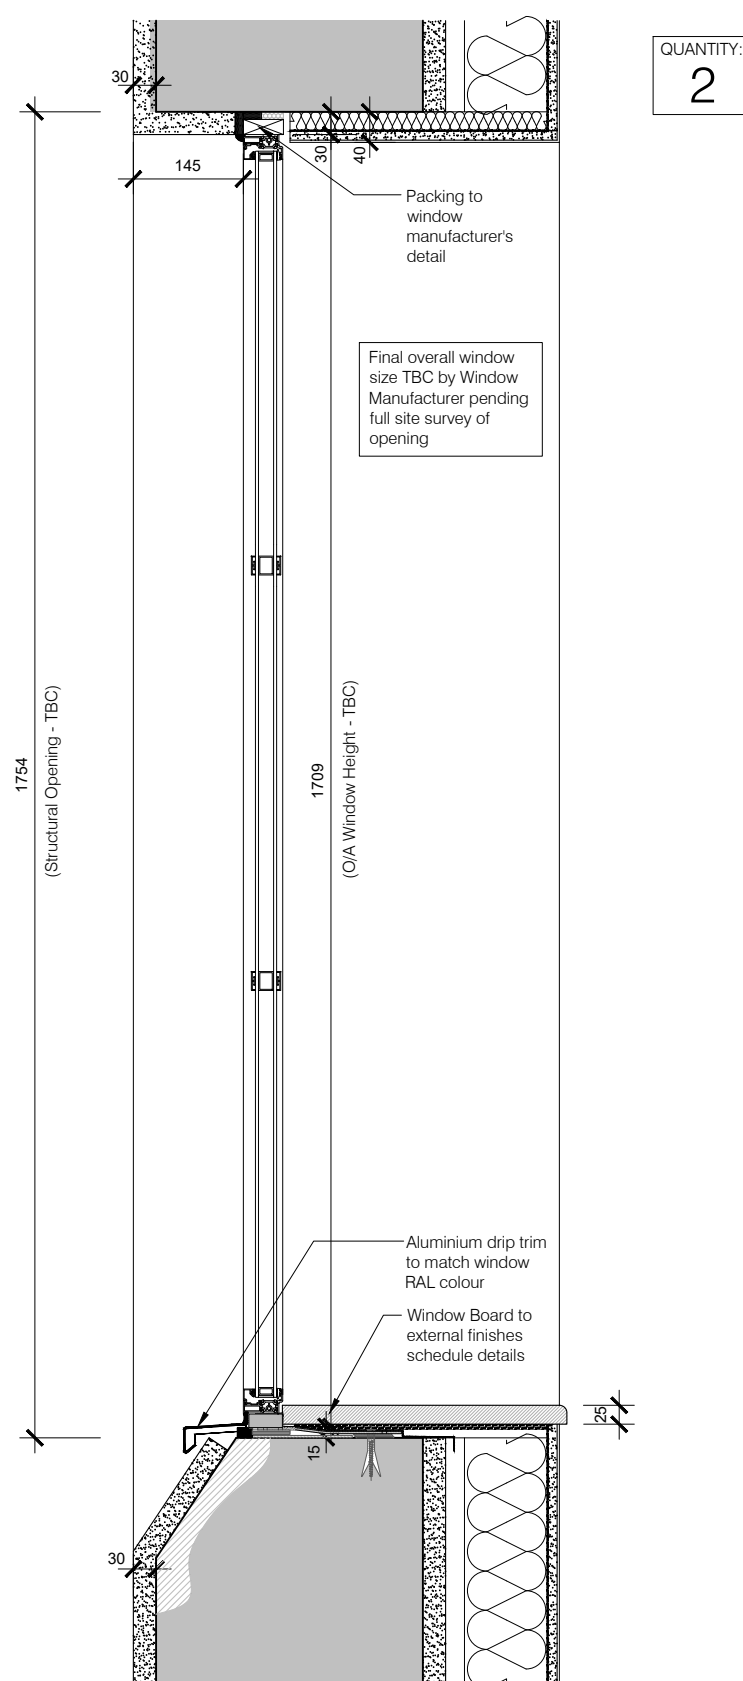
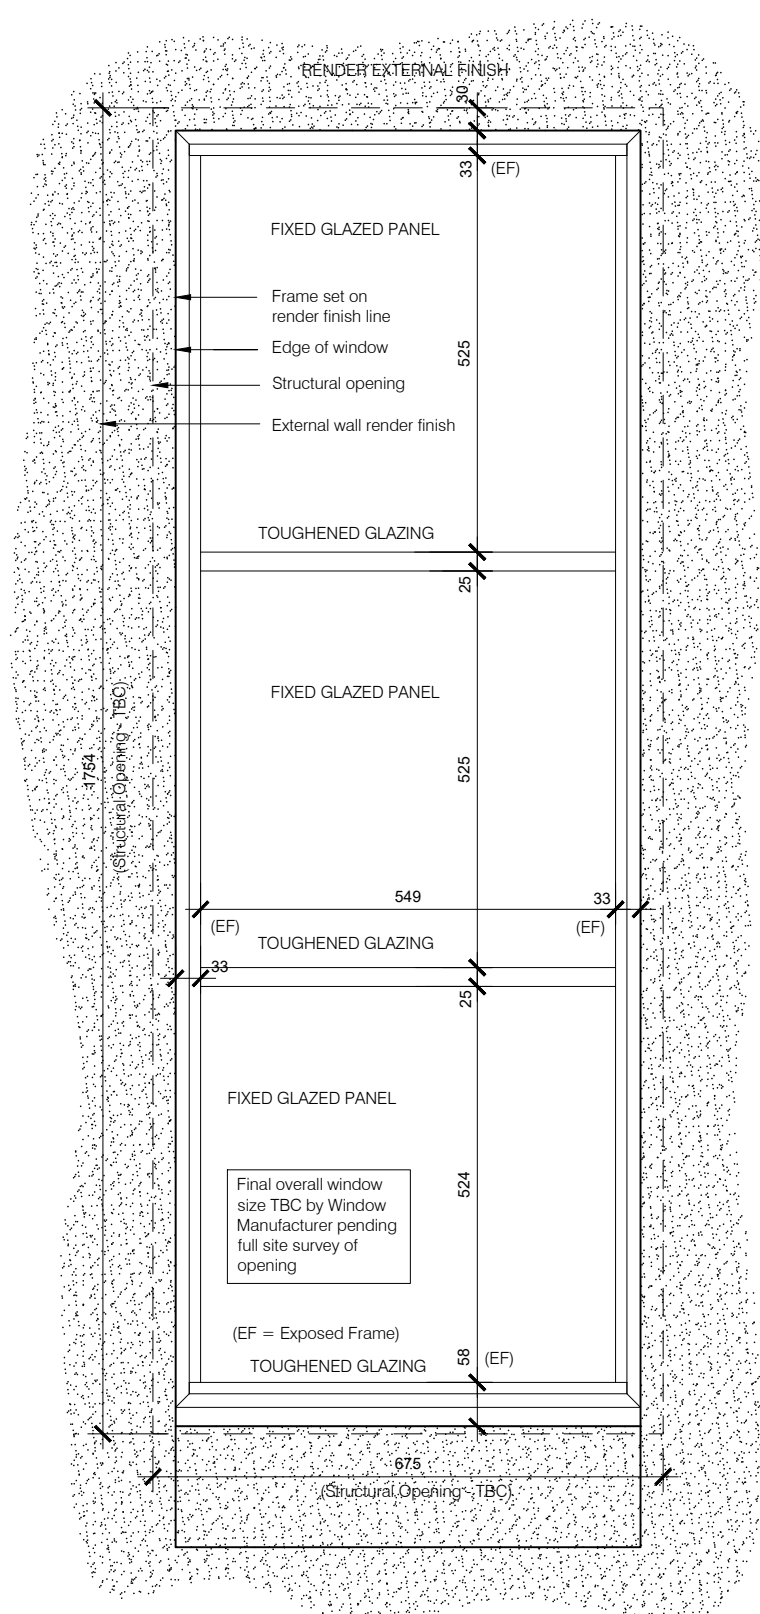


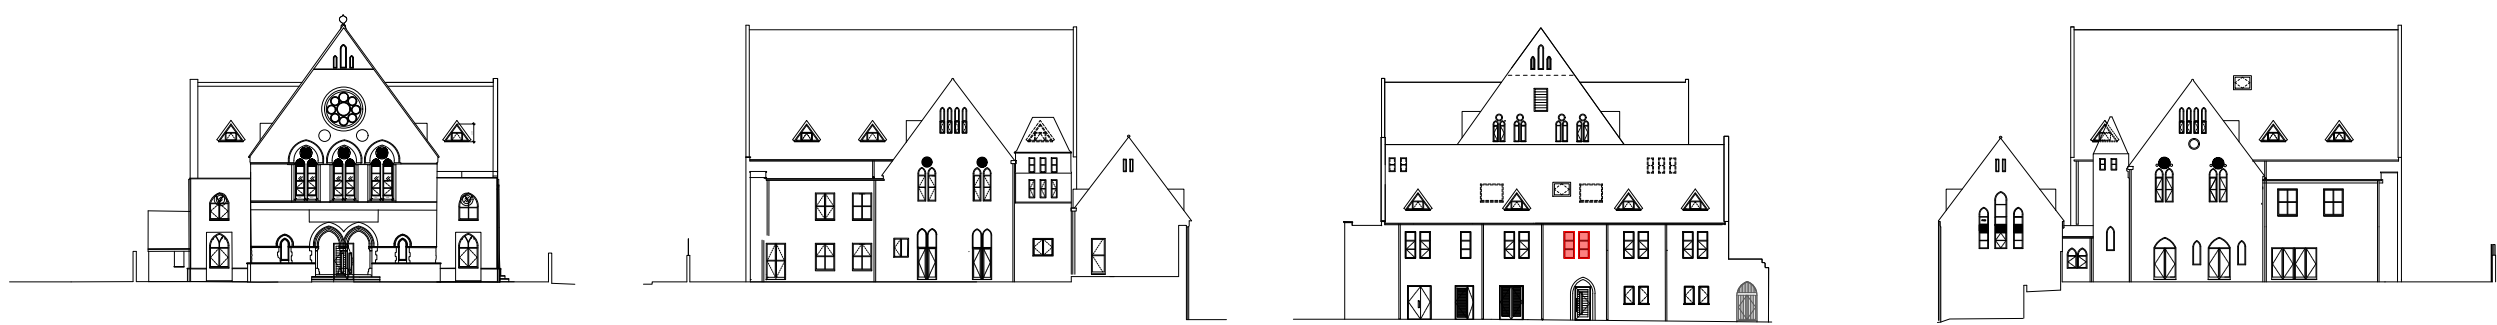

ELEVATION OF WINDOW - TYPE 7

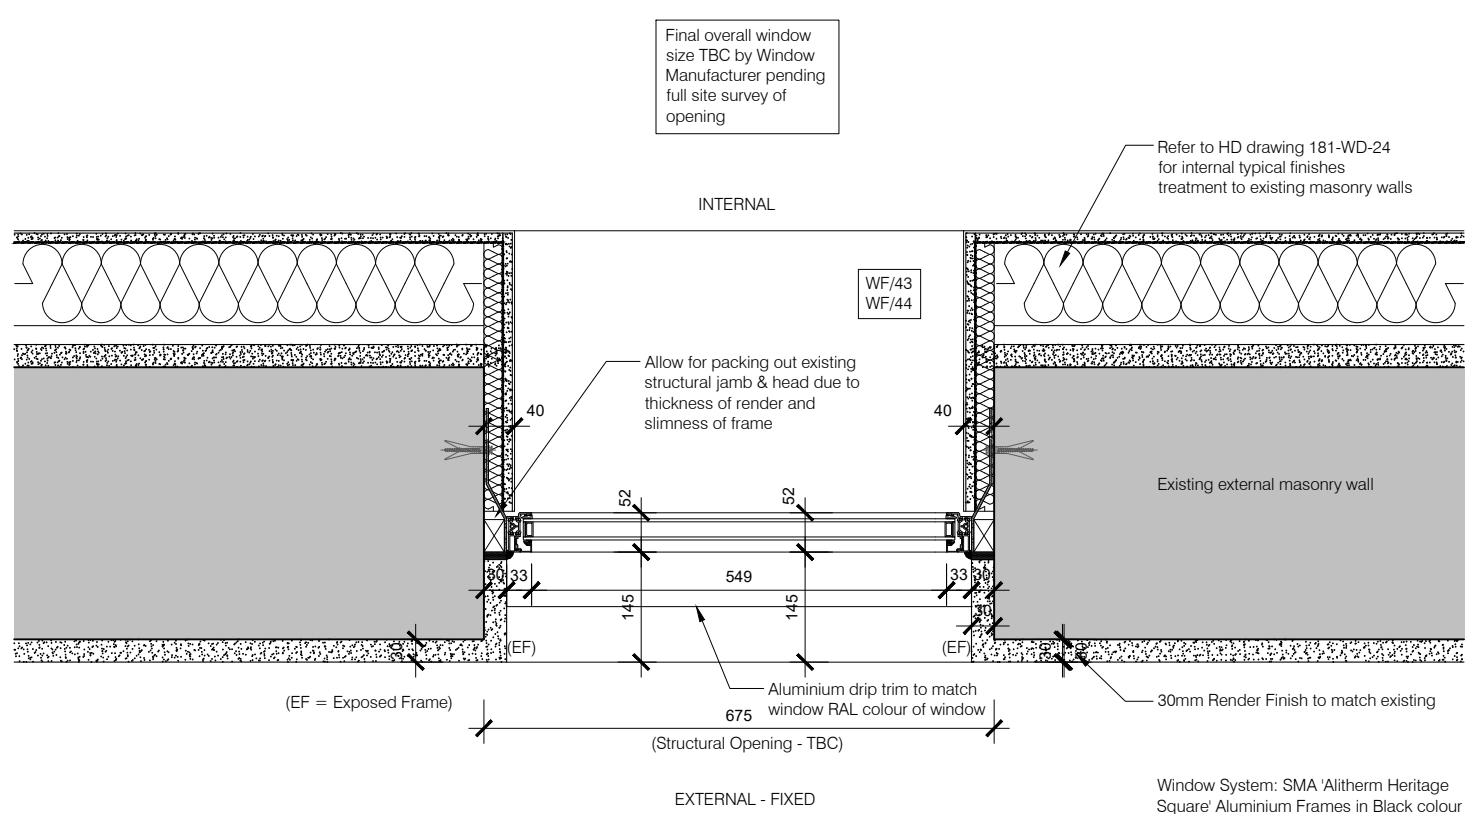

SECTION OF WINDOW - TYPE 7

B	25.02.25	Phase 1 - Planning Condition Discharge Issue
A	08.11.24	Planning Condition Discharge Issue
Rev	Date	Comments

Project
Proposed Development Site
Sikh Temple Site
Clarence Place
Gravesend
DA12 1LD

Title
Planning Condition 07:
Joinery Details
Window / External Door Type 7

Project No.	Date
181	October 2024
Drawing No.	Revision
181-PD-607	B
Scale	Drawn
1:10 & 1:500 @ A2	STC
	Check
	HD



HASKINS
DESIGNS LTD.

The Civic Centre, St Mary's Road, Swanley, Kent, BR8 7BU
Phone: 01322 479561 Mobile: 07802 182202
info@haskinsdesigns.co.uk Website: haskinsdesigns.co.uk

Type 7