






ELEVATIONS INDICATING WINDOW / EXTERNAL DOOR TYPE, NUMBER & LOCATION ON BUILDING (SCALE 1:500)

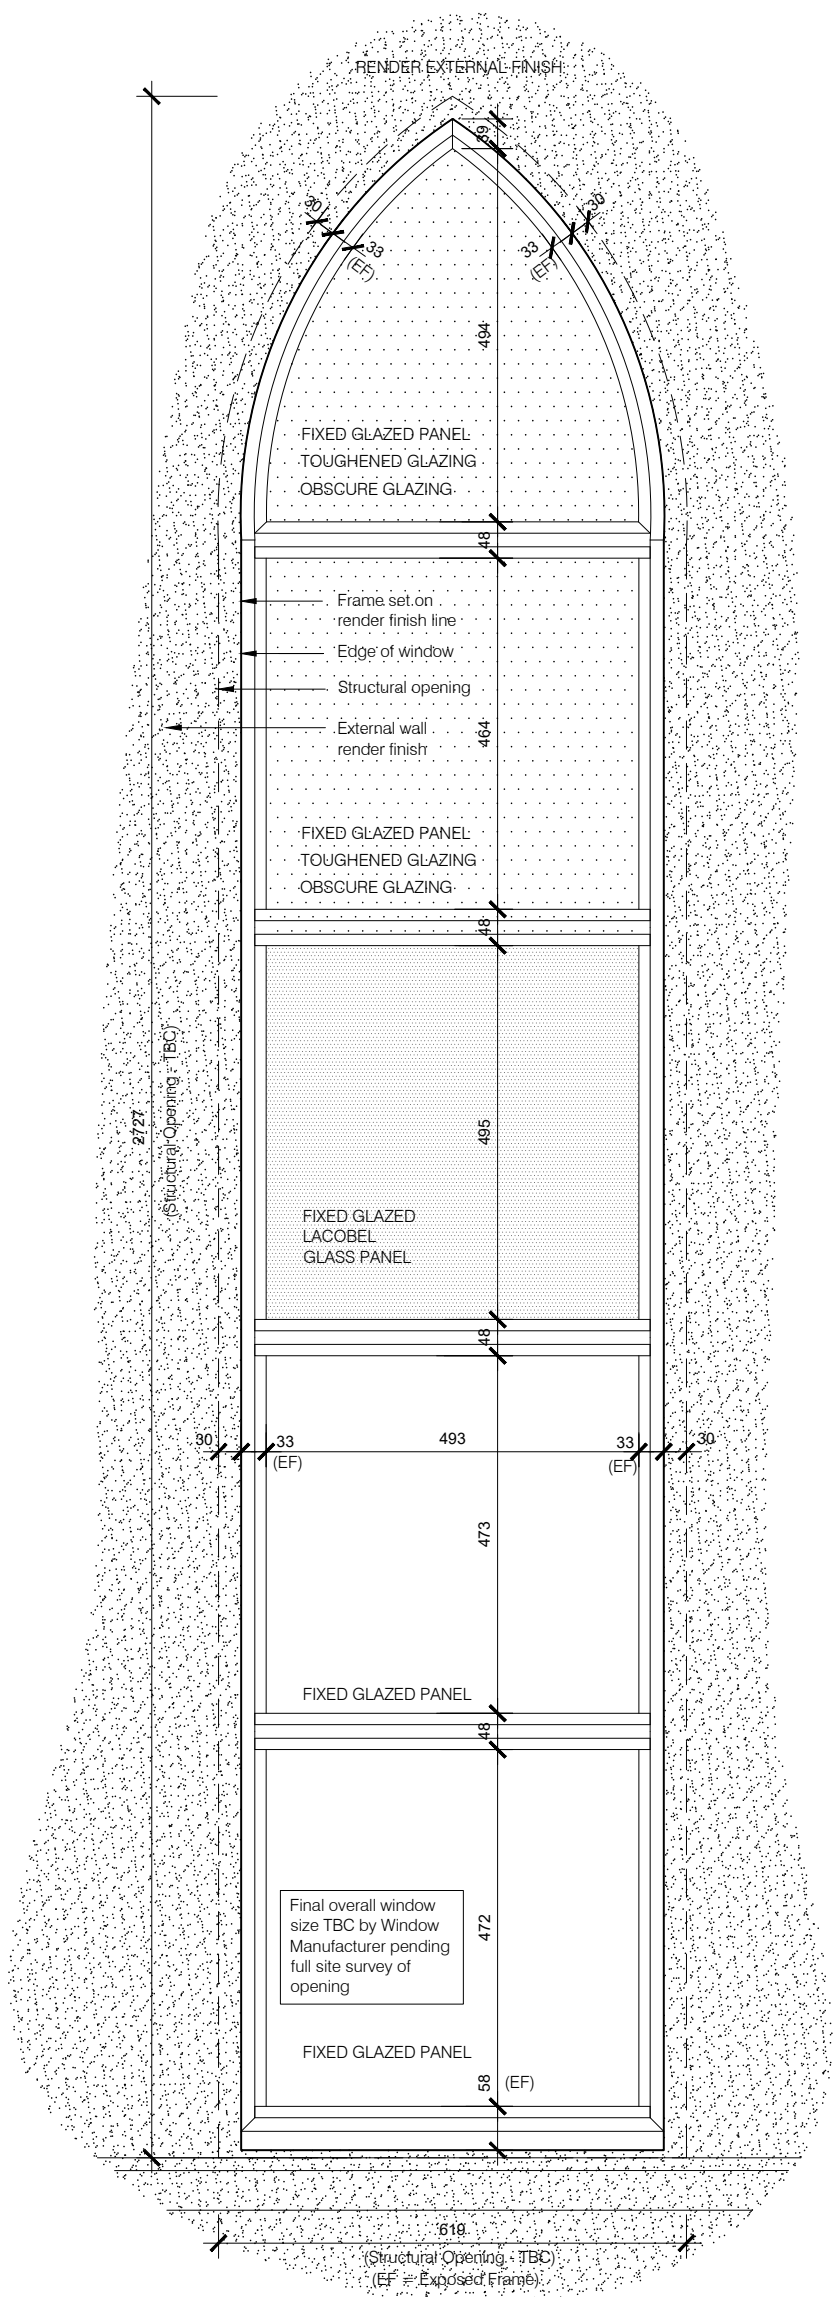

ELEVATION OF WINDOW - TYPE 8

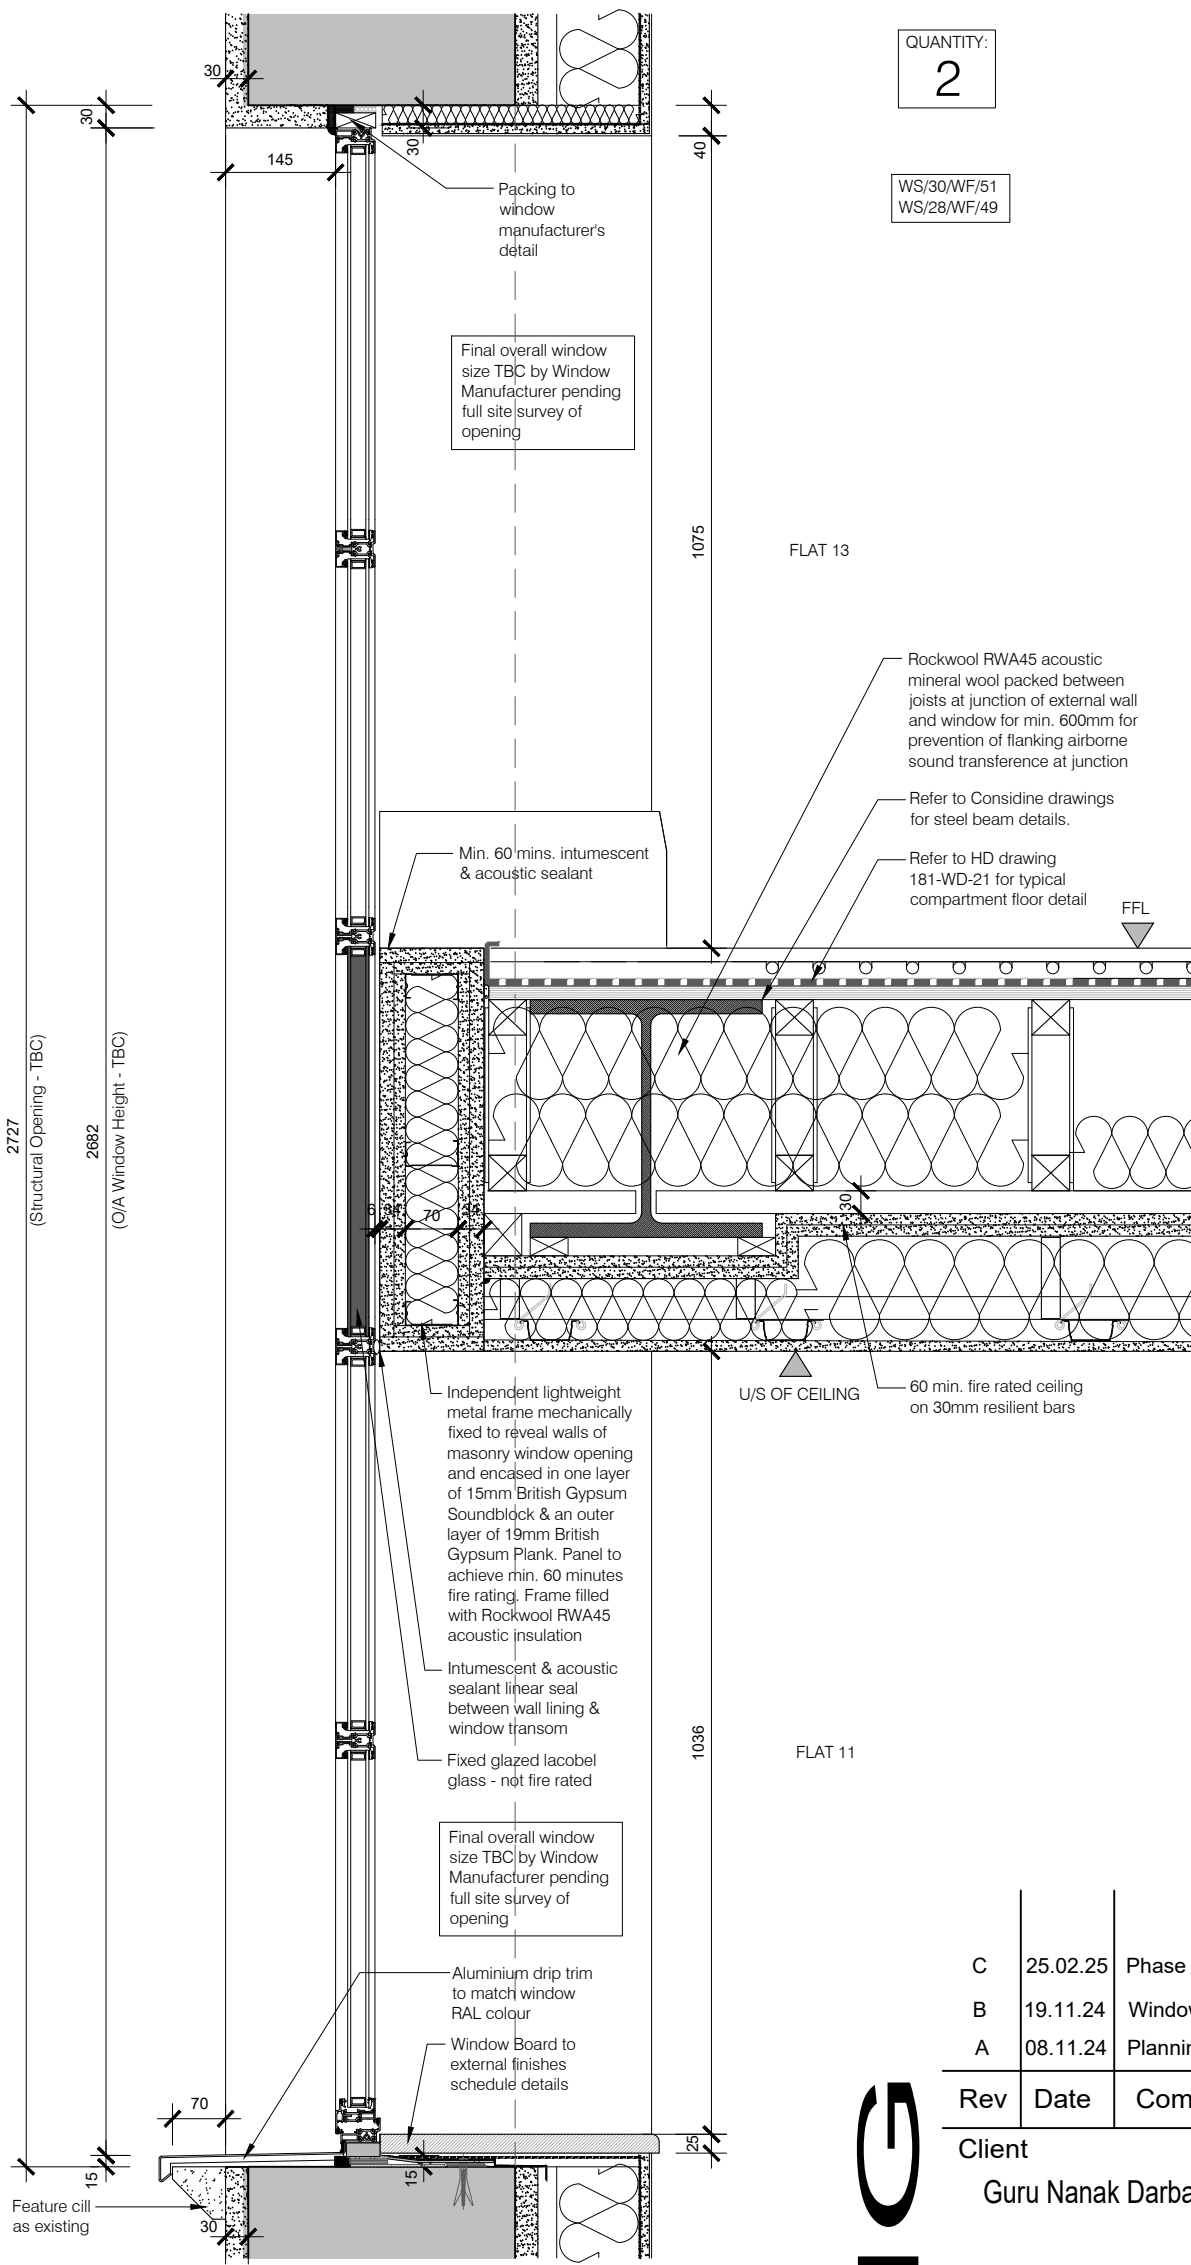

SECTION OF WINDOW - TYPE 8

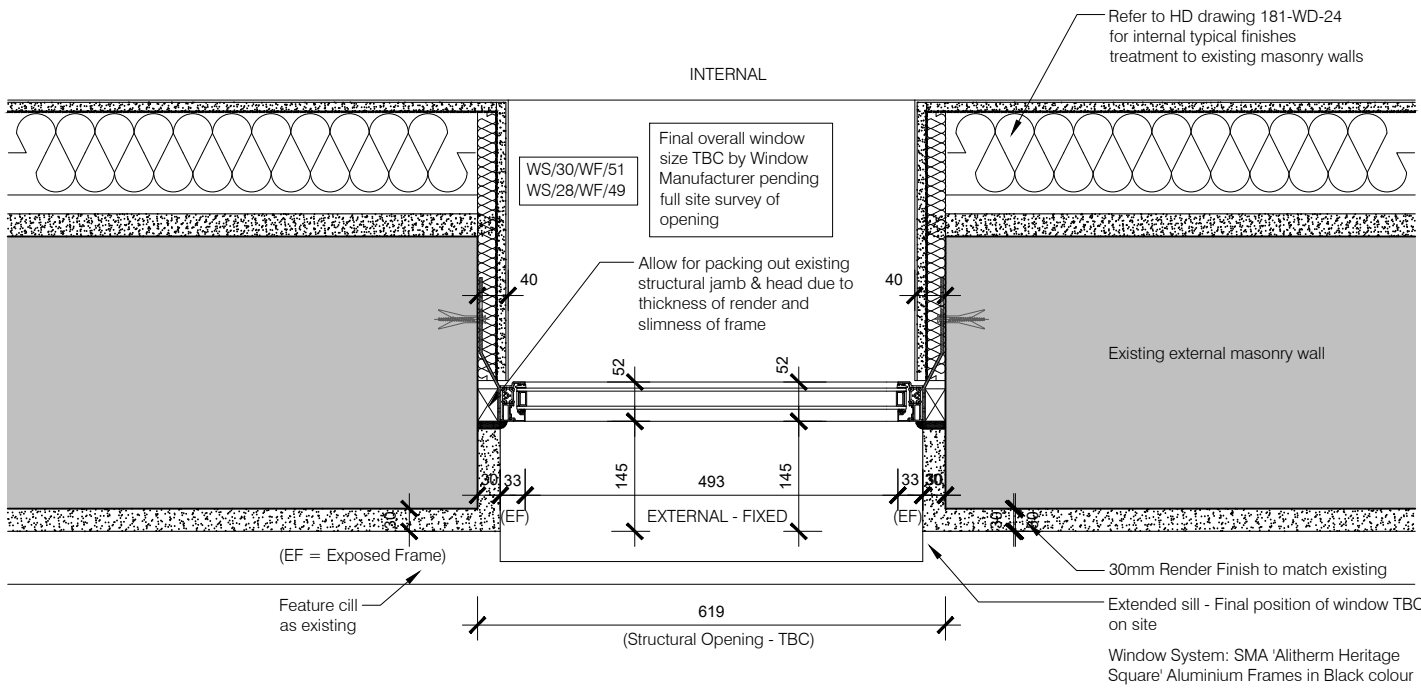

PLAN OF WINDOW - TYPE 8

Type 8

PLANNING

C	25.02.25	Phase 1 - Planning Condition Discharge Issue
B	19.11.24	Window Manufacturer Issue
A	08.11.24	Planning Condition Discharge Issue
Rev	Date	Comments

Client	Guru Nanak Darbar Gurdwara Gravesend
Project	Proposed Development Site Sikh Temple Site Clarence Place Gravesend DA12 1LD

Title	Planning Condition 07: Joinery Details Window / External Door Type 8
-------	--

Project No.	181	Date	October 2024
Drawing No.	181-PD-608	Revision	C
Scale	1:10 & 1:500 @ A2	Drawn	STC
		Check	HD