



ELEVATIONS INDICATING WINDOW / EXTERNAL DOOR TYPE, NUMBER & LOCATION ON BUILDING (SCALE 1:500)

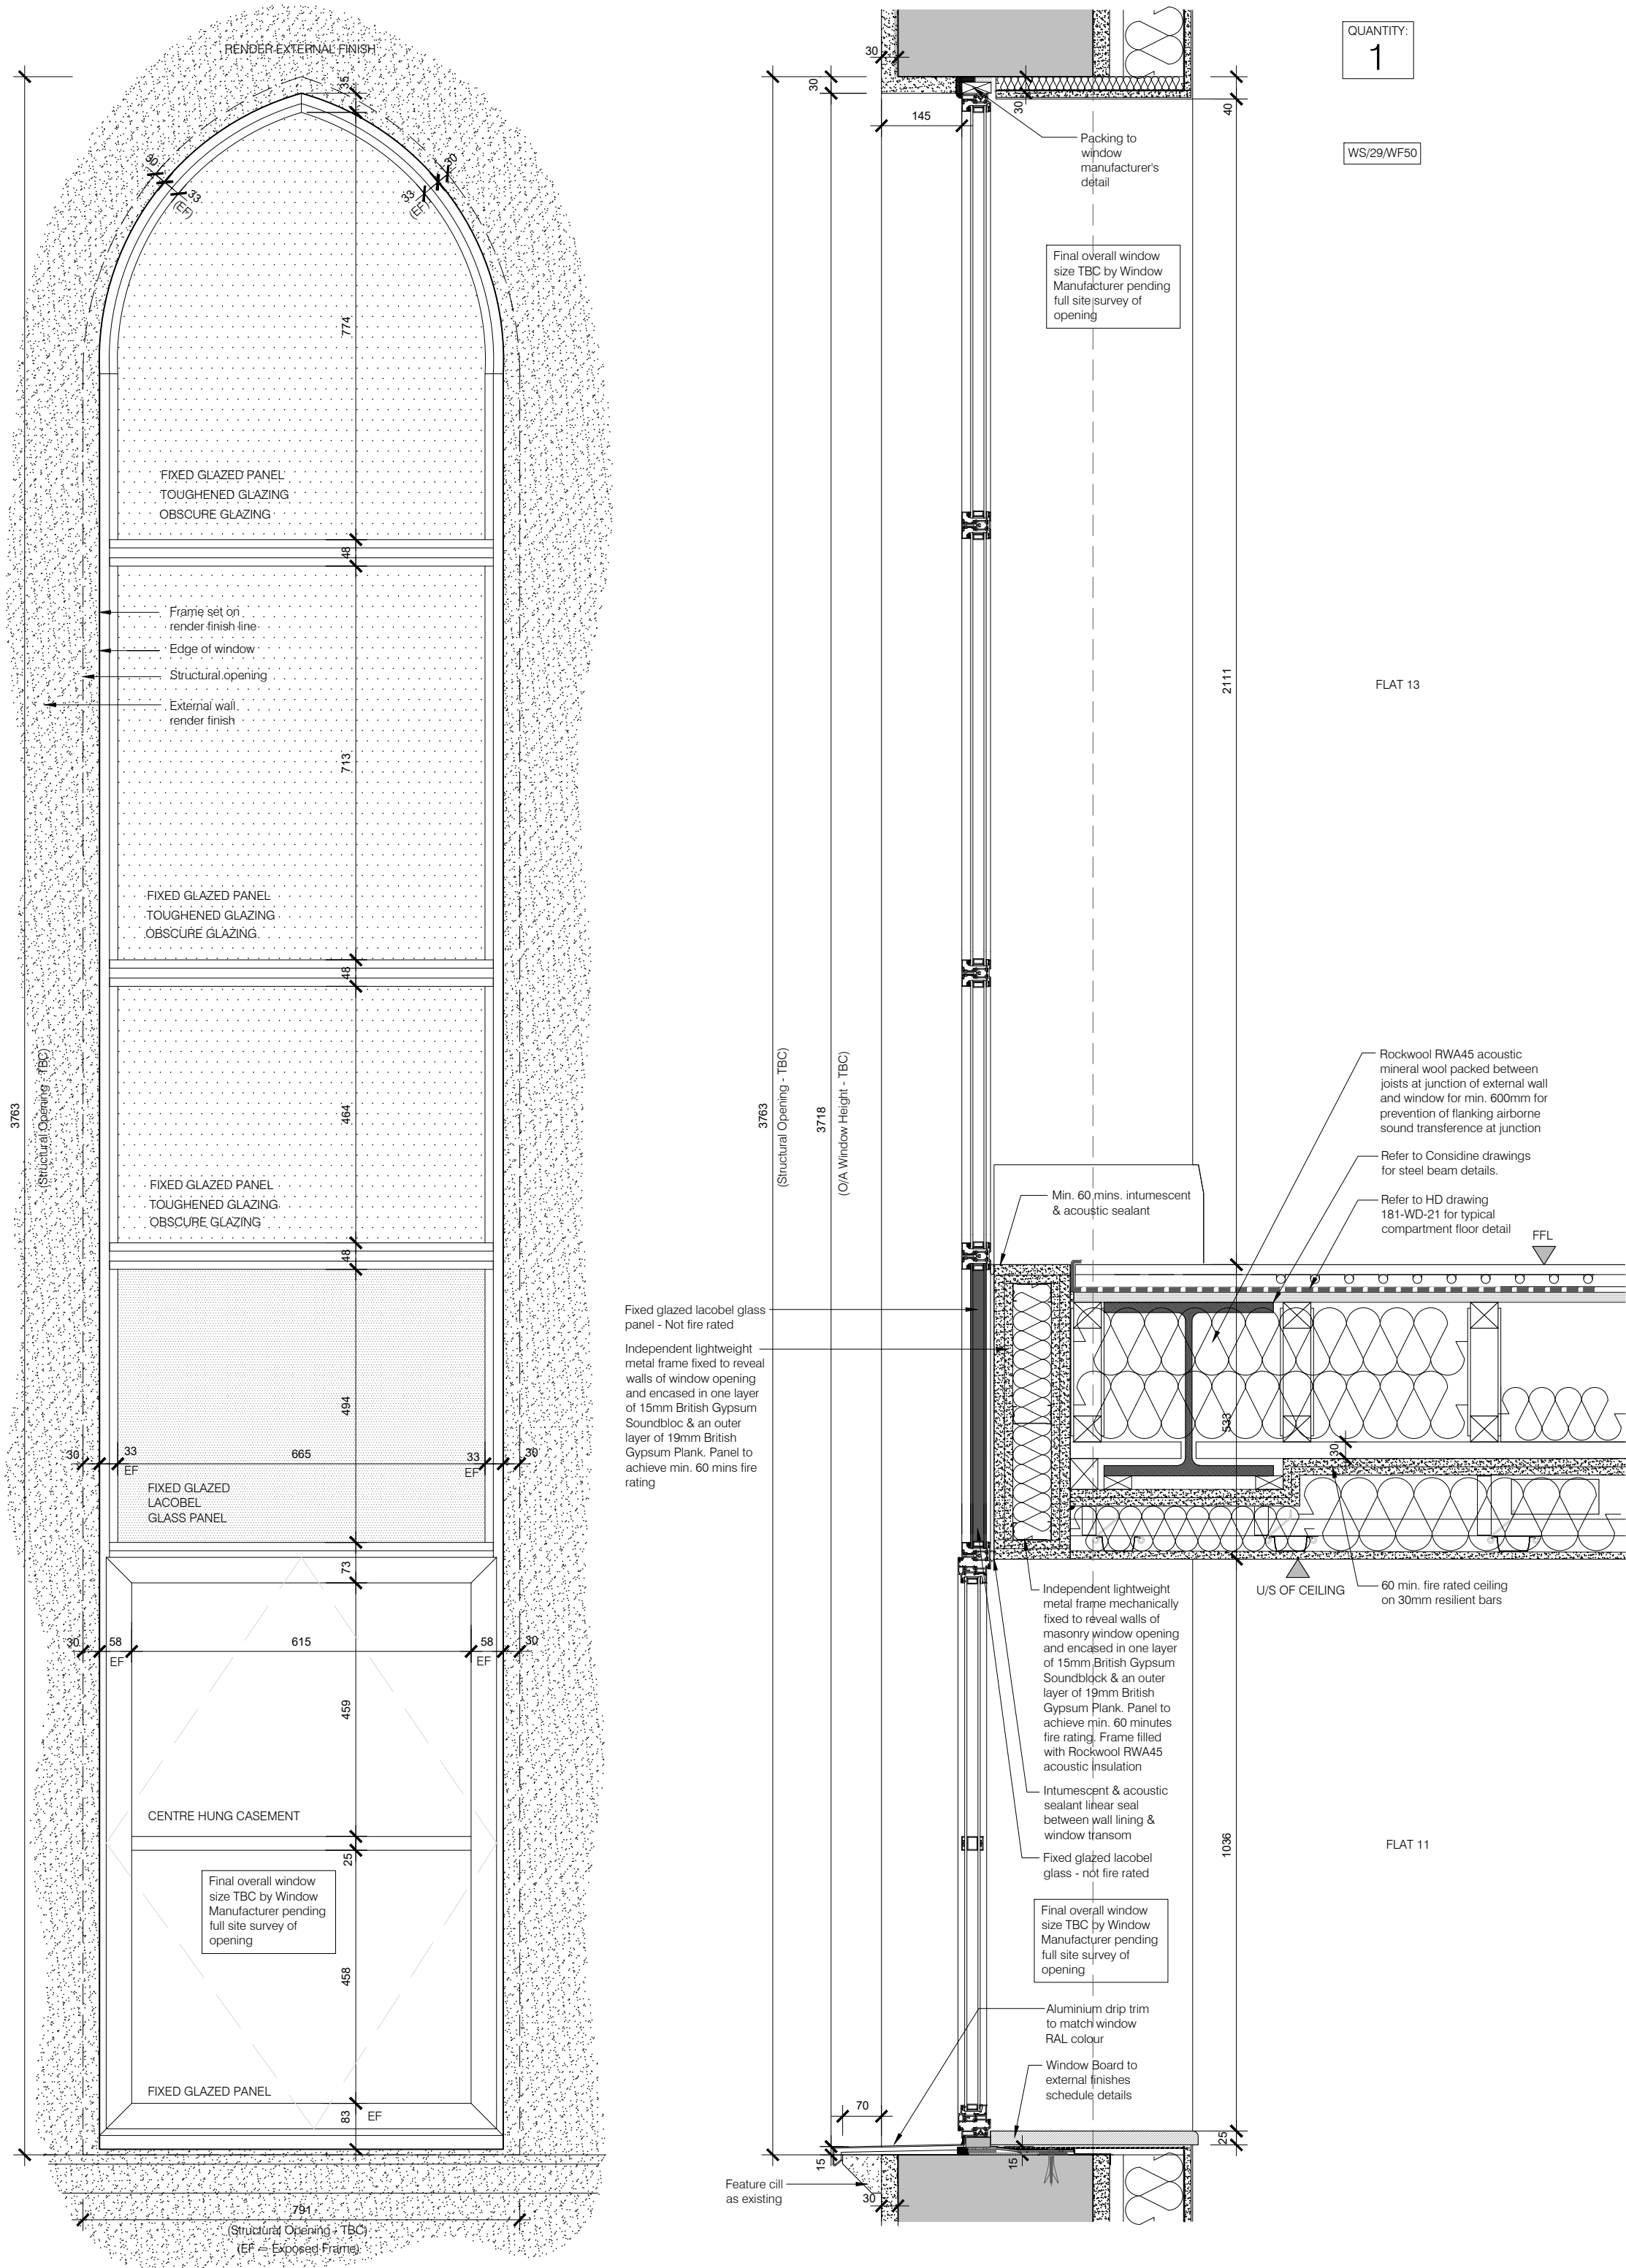

ELEVATION OF WINDOW - TYPE 9

SECTION OF WINDOW - TYPE 9

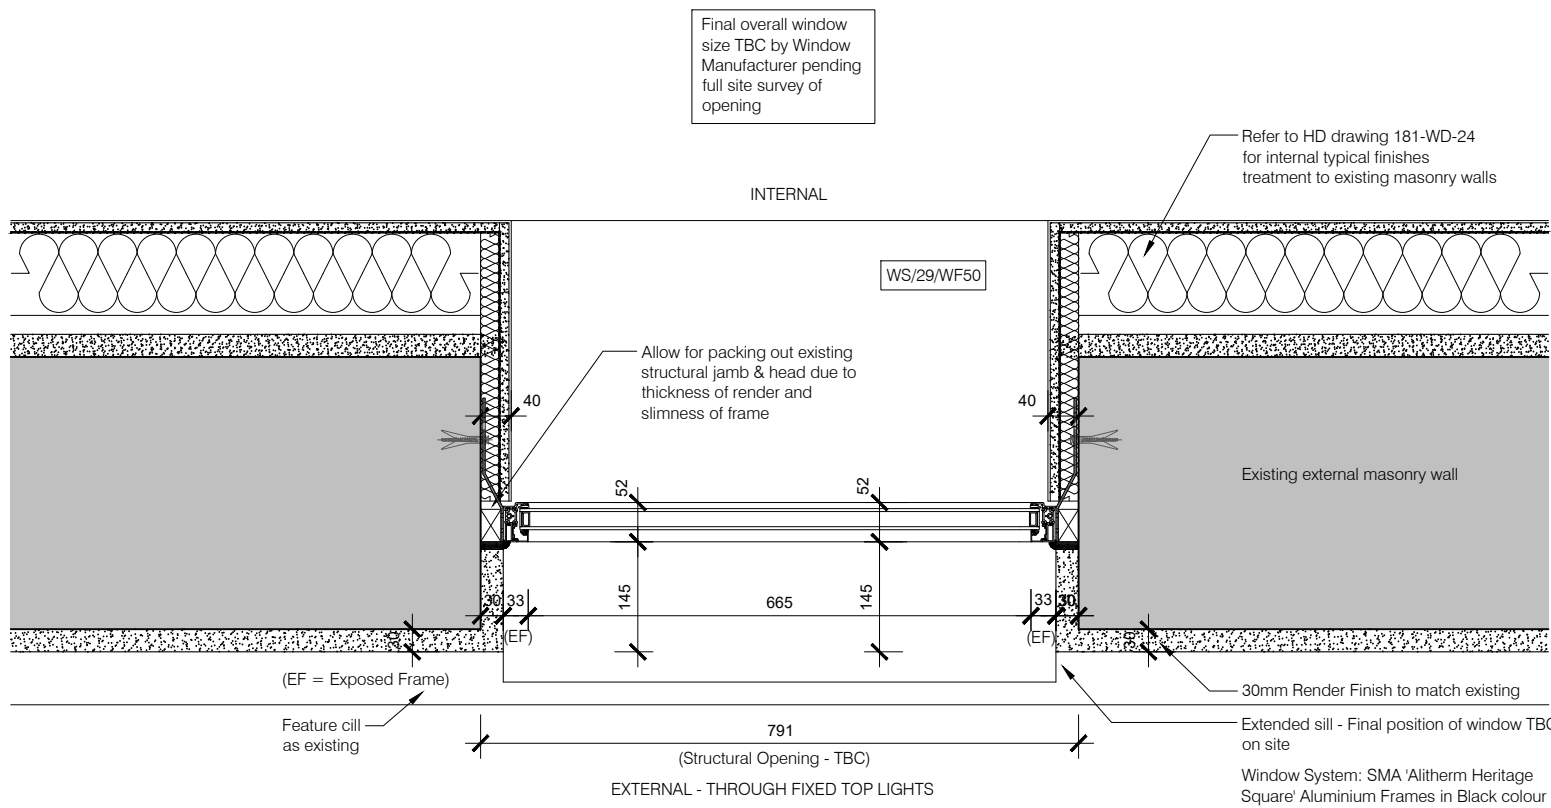

PLAN OF WINDOW - TYPE 9

C	25.02.25	Phase 1 - Planning Condition Discharge Issue
B	19.11.24	Window Manufacturer Issue
A	08.11.24	Planning Condition Discharge Issue

Rev	Date	Comments
-----	------	----------

Client
Guru Nanak Darbar Gurdwara Gravesend

Project
Proposed Development Site
Sikh Temple Site
Clarence Place
Gravesend
DA12 1LD

Title
Planning Condition 07:
Joinery Details
Window / External Door Type 9

Project No.	Date
181	October 2024
Drawing No.	Revision
181-PD-609	C
Scale	Drawn
1:10 & 1:500 @ A1	STC
	Check
	HD

HASKINS
DESIGNS LTD.
The Civic Centre, St Mary's Road, Swanley, Kent, BR8 7BL
Phone: 01322 479561 Mobile: 07802 182202
info@haskinsdesigns.co.uk Website: haskinsdesigns.co.uk

Type 9