

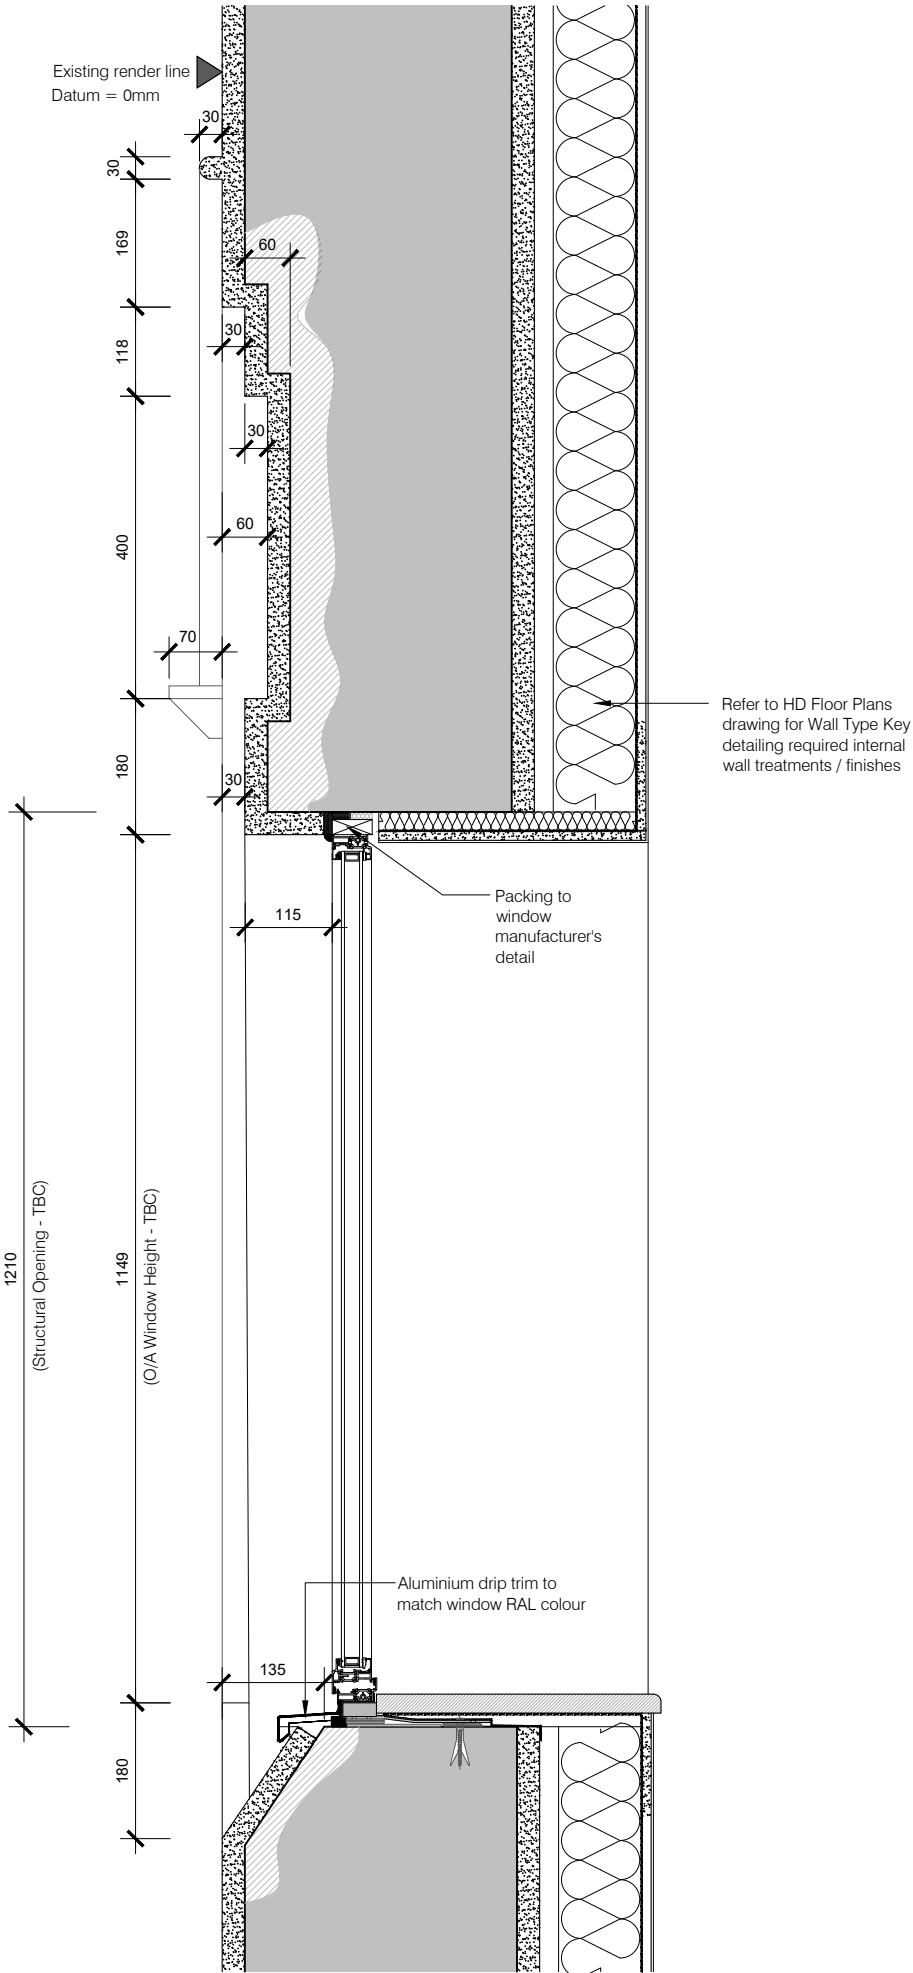


ELEVATIONS INDICATING WINDOW / EXTERNAL DOOR TYPE, NUMBER & LOCATION ON BUILDING (SCALE 1:500)

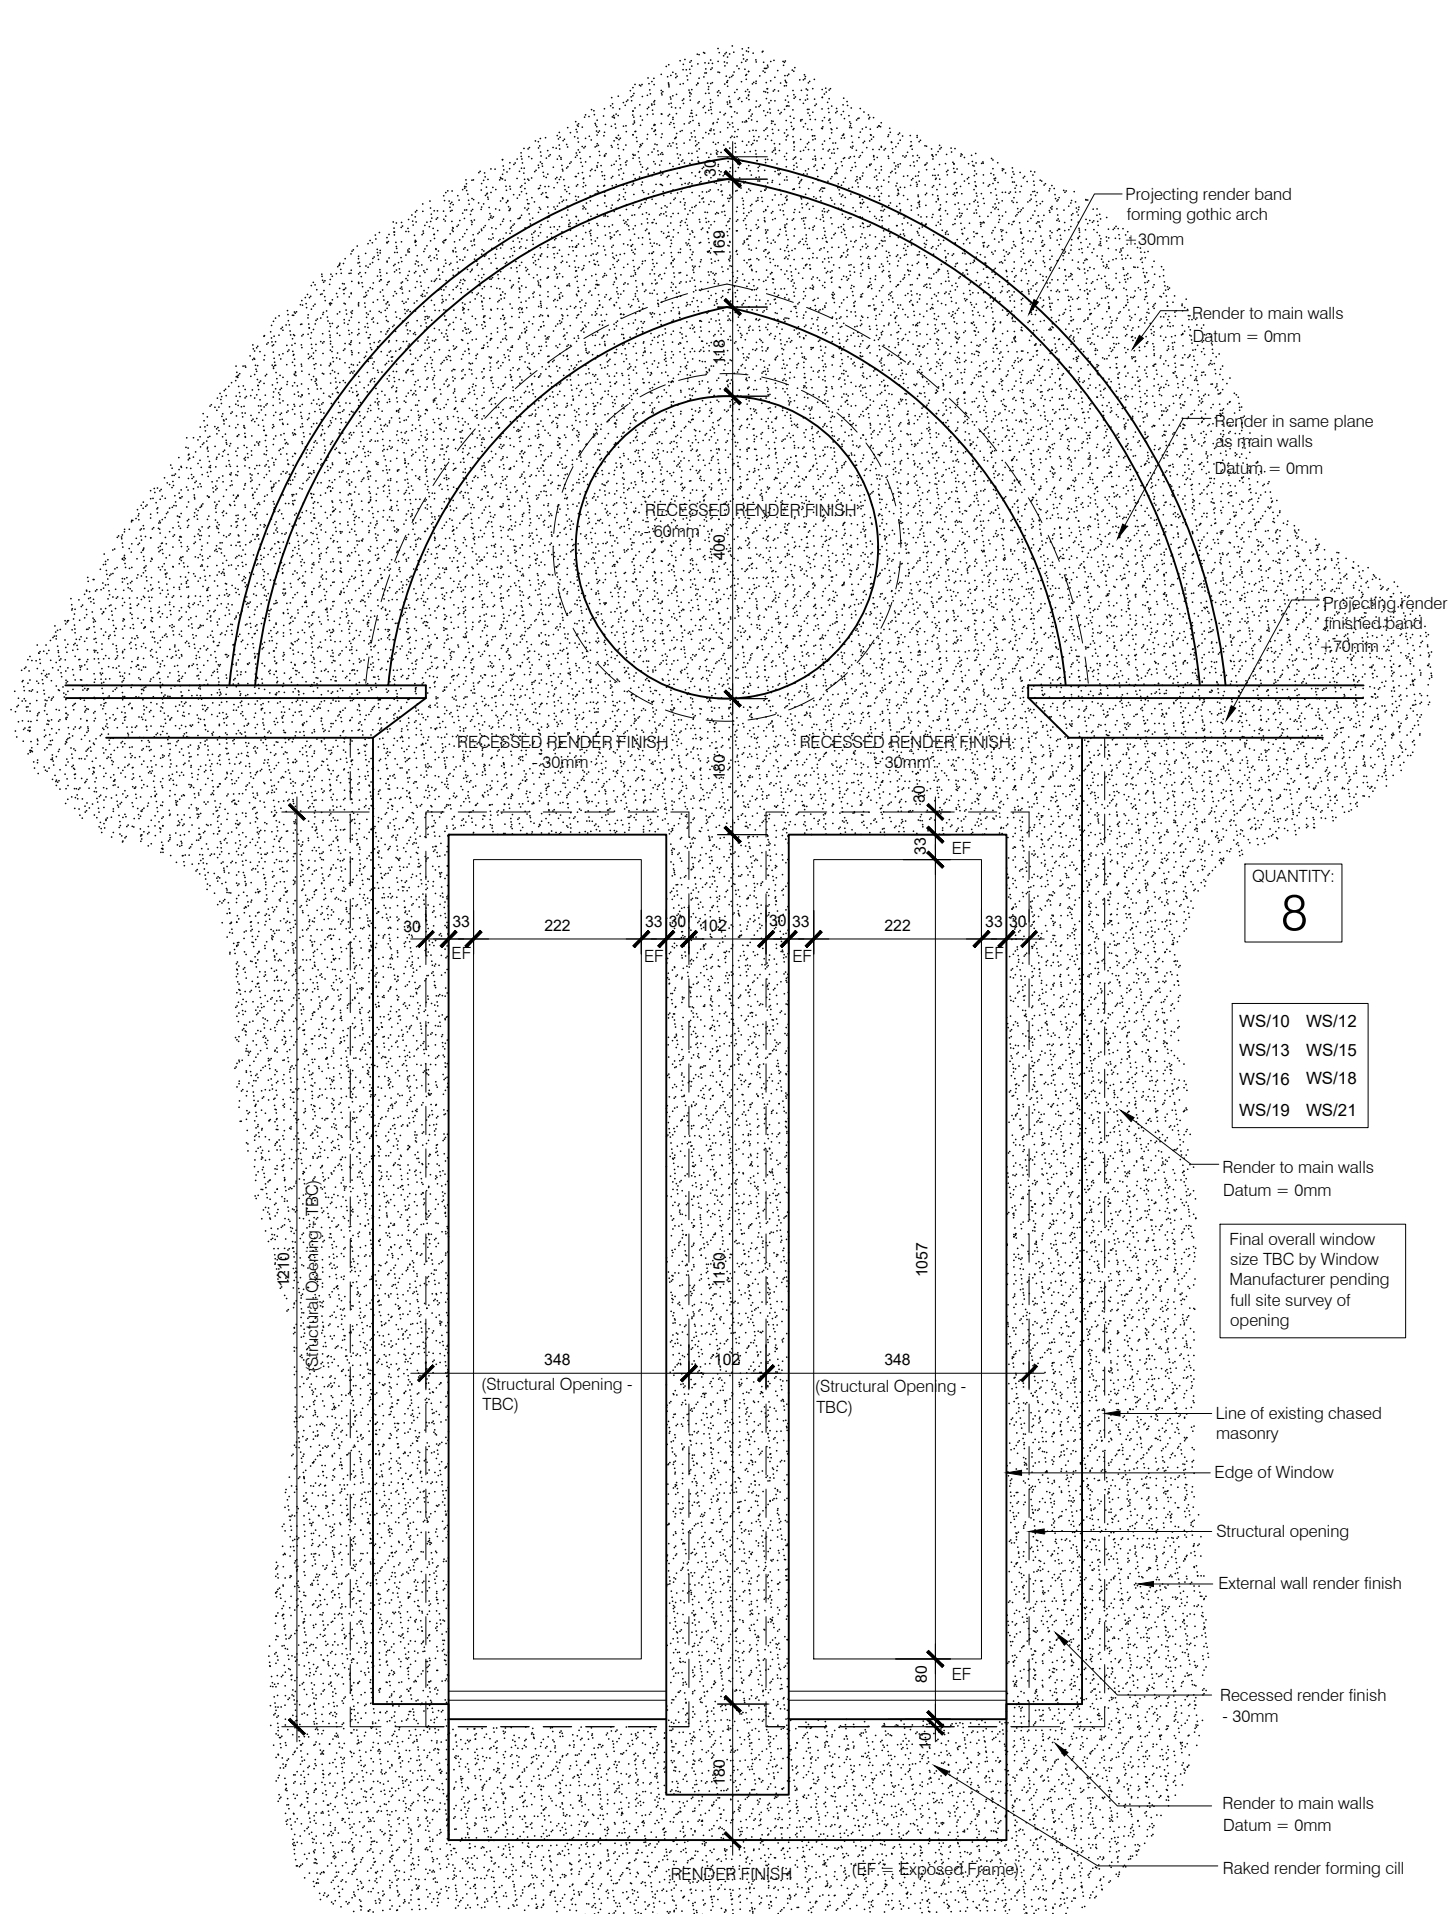

ELEVATION OF WINDOW - TYPE 10

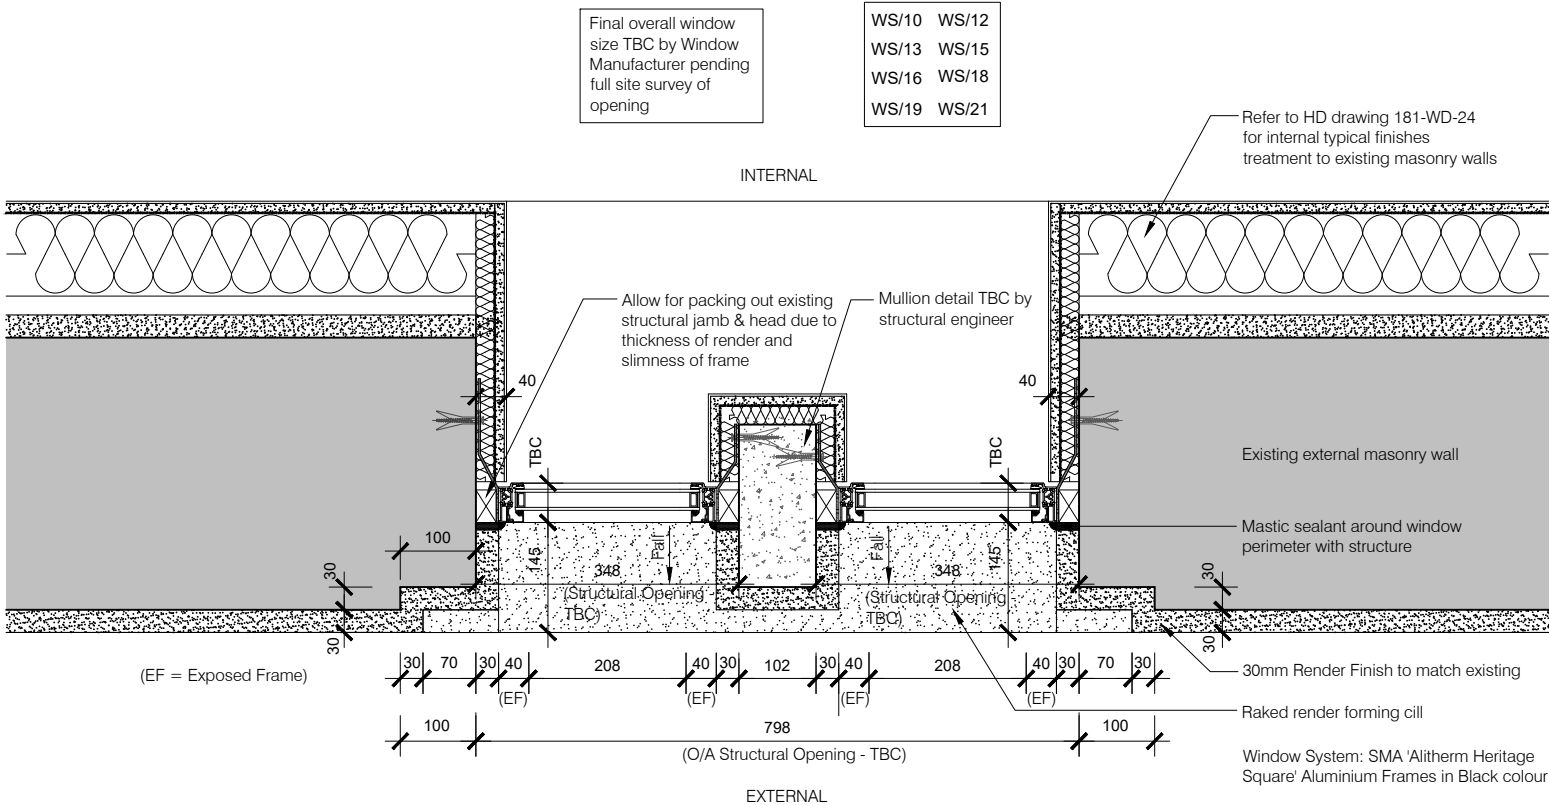

PLAN OF WINDOW - TYPE 10

Type 10

|     |          |                                              |
|-----|----------|----------------------------------------------|
| B   | 25.02.25 | Phase 1 - Planning Condition Discharge Issue |
| A   | 16.12.24 | Planning Condition Discharge Issue           |
| Rev | Date     | Comments                                     |

Client  
Guru Nanak Darbar Gurdwara Gravesend

Project  
Proposed Development Site  
Sikh Temple Site  
Clarence Place  
Gravesend  
DA12 1LD

Title  
Planning Condition 07:  
Joinery Details  
Window / External Door Type 10

Project No. 181  
Date October 2024

Drawing No. 181-PD-610  
Revision B

Scale 1:10 & 1:500 @ A2  
Drawn STC  
Check HD

**HD HASKINS**  
DESIGNS LTD.

The Civic Centre, St Mary's Road, Swanley, Kent, BR8 7BU  
Phone: 01322 479561 Mobile: 07802 182202  
info@haskinsdesigns.co.uk Website: haskinsdesigns.co.uk