



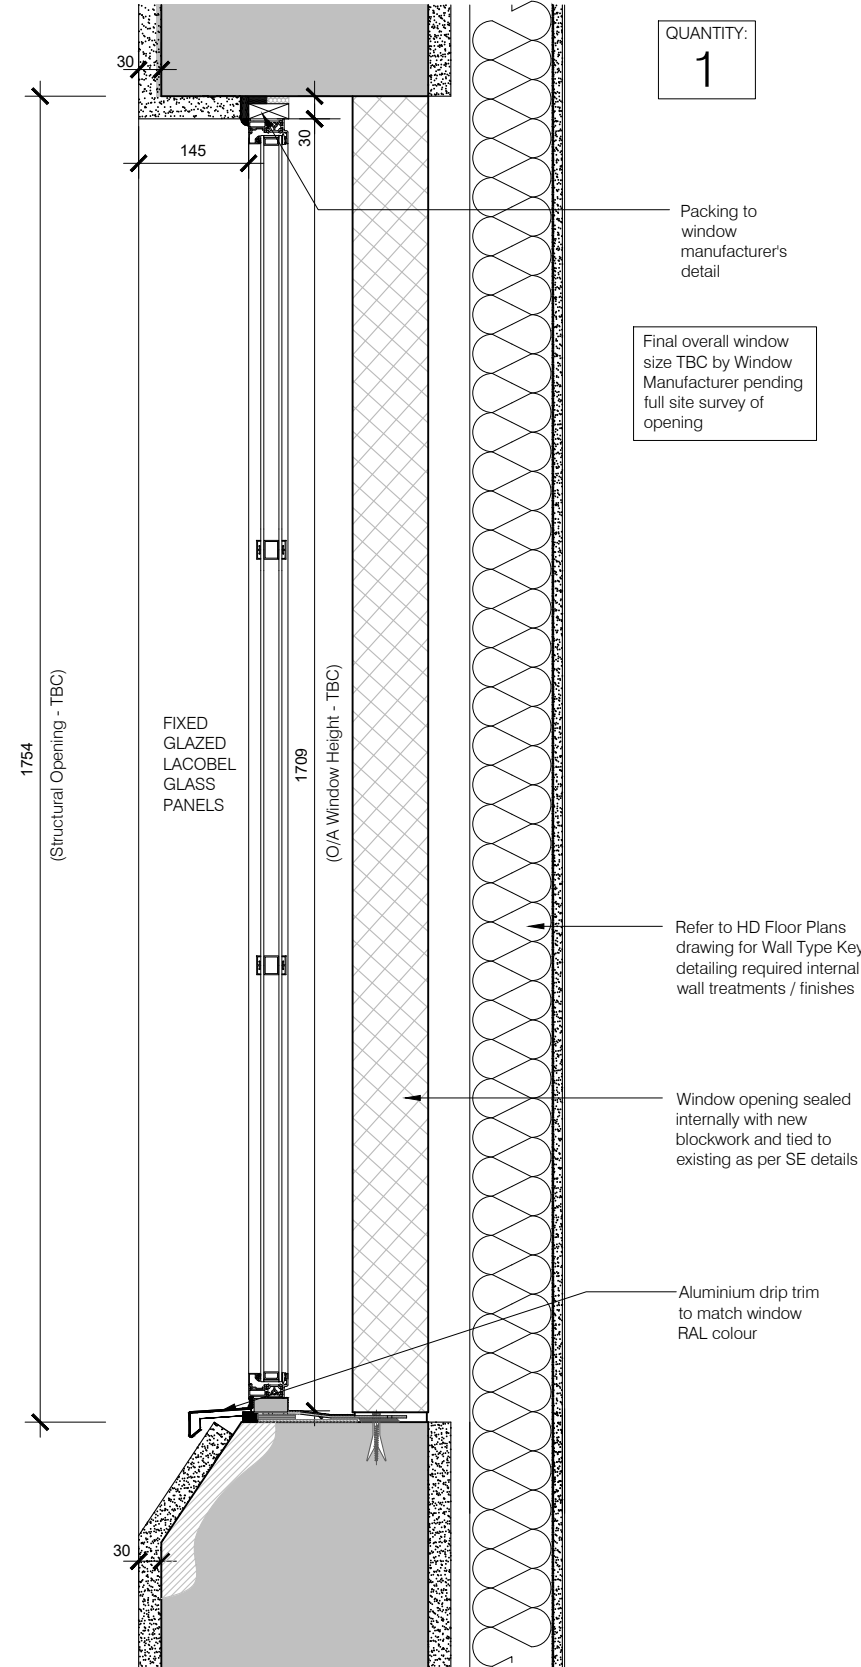


ELEVATIONS INDICATING WINDOW / EXTERNAL DOOR TYPE, NUMBER & LOCATION ON BUILDING (SCALE 1:500)

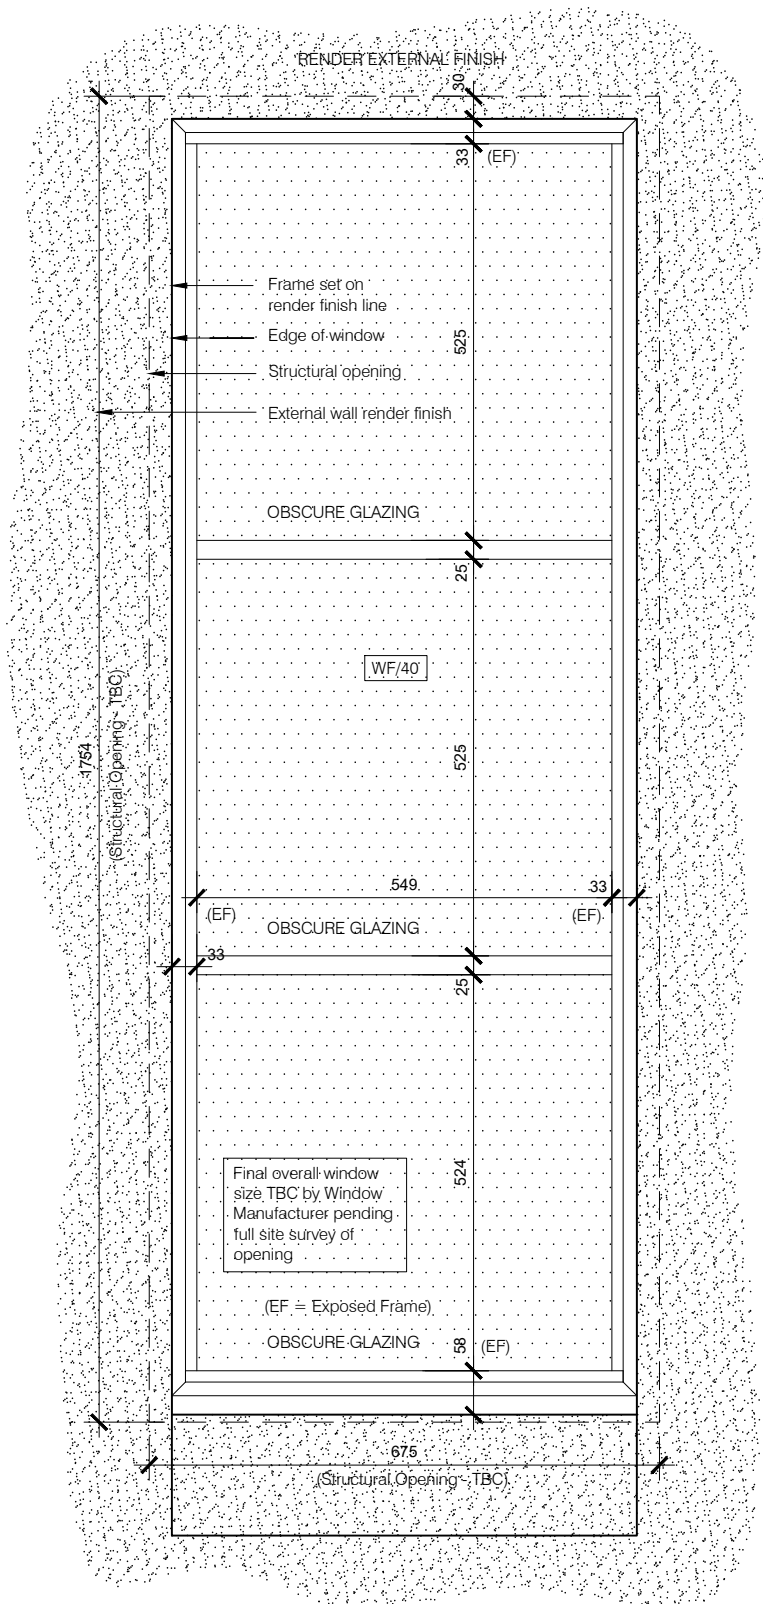

ELEVATION OF WINDOW - TYPE 7A

SECTION OF WINDOW - TYPE 7A

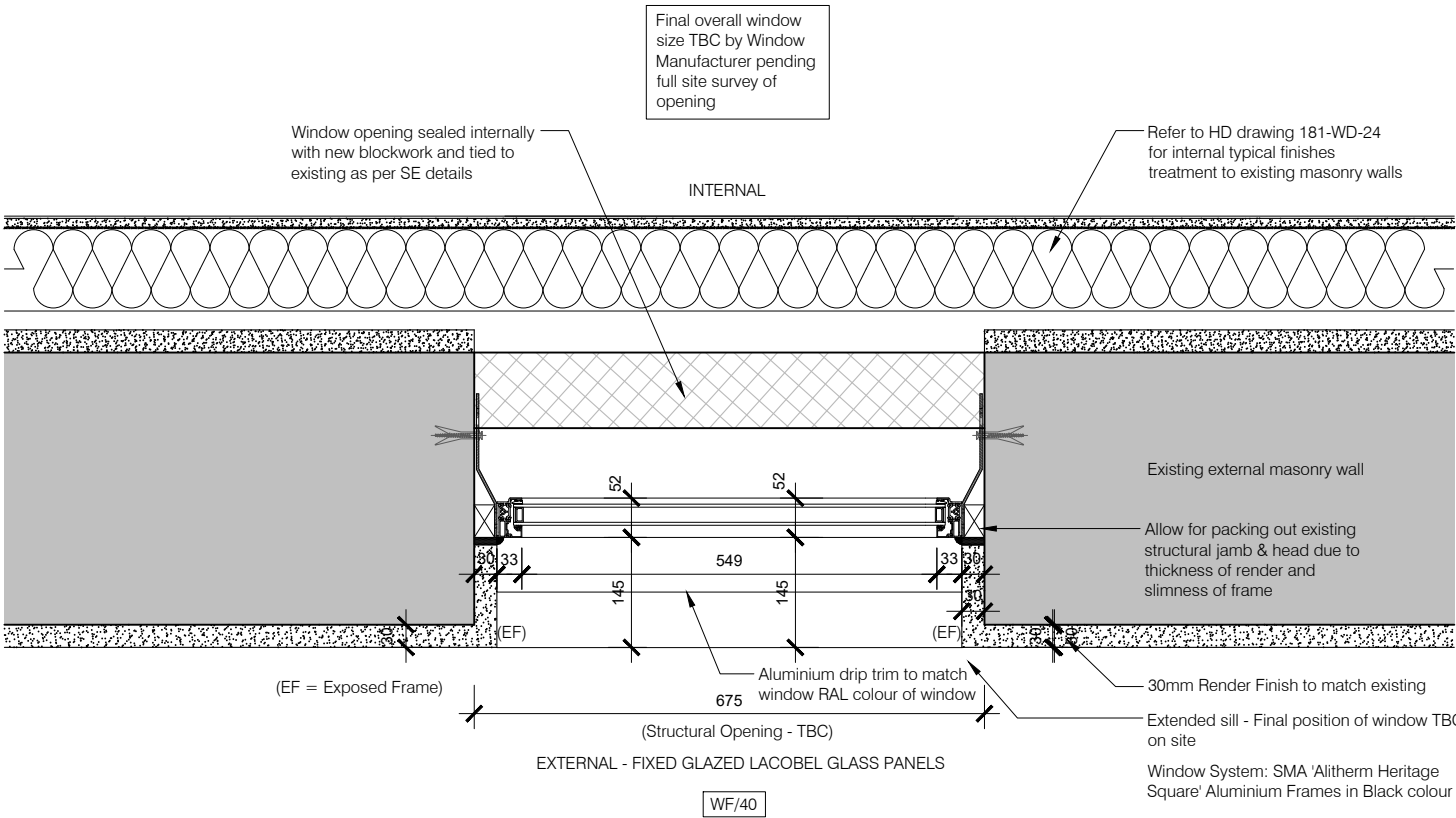

PLAN OF WINDOW - TYPE 7A

| A                                                                                        | 25.02.25 | Phase 1 - Planning Condition Discharge Issue |
|------------------------------------------------------------------------------------------|----------|----------------------------------------------|
| Rev                                                                                      | Date     | Comments                                     |
| Client                                                                                   |          |                                              |
| Guru Nanak Darbar Gurdwara Gravesend                                                     |          |                                              |
| Project                                                                                  |          |                                              |
| Proposed Development Site<br>Sikh Temple Site<br>Clarence Place<br>Gravesend<br>DA12 1LD |          |                                              |
| Title                                                                                    |          |                                              |
| Planning Condition 07:<br>Joinery Details<br>Window / External Door Type 7A              |          |                                              |
| Project No.                                                                              |          | Date                                         |
| 181                                                                                      |          | October 2024                                 |
| Drawing No.                                                                              |          | Revision                                     |
| 181-PD-6075                                                                              |          | A                                            |
| Scale                                                                                    |          | Drawn                                        |
| 1:10 & 1:500 @ A2                                                                        |          | STC                                          |
|                                                                                          |          | Check                                        |
|                                                                                          |          | HD                                           |

Type 7A