




This drawing is protected by copyright and must not be copied or reproduced without the written consent of Penfold Project Services

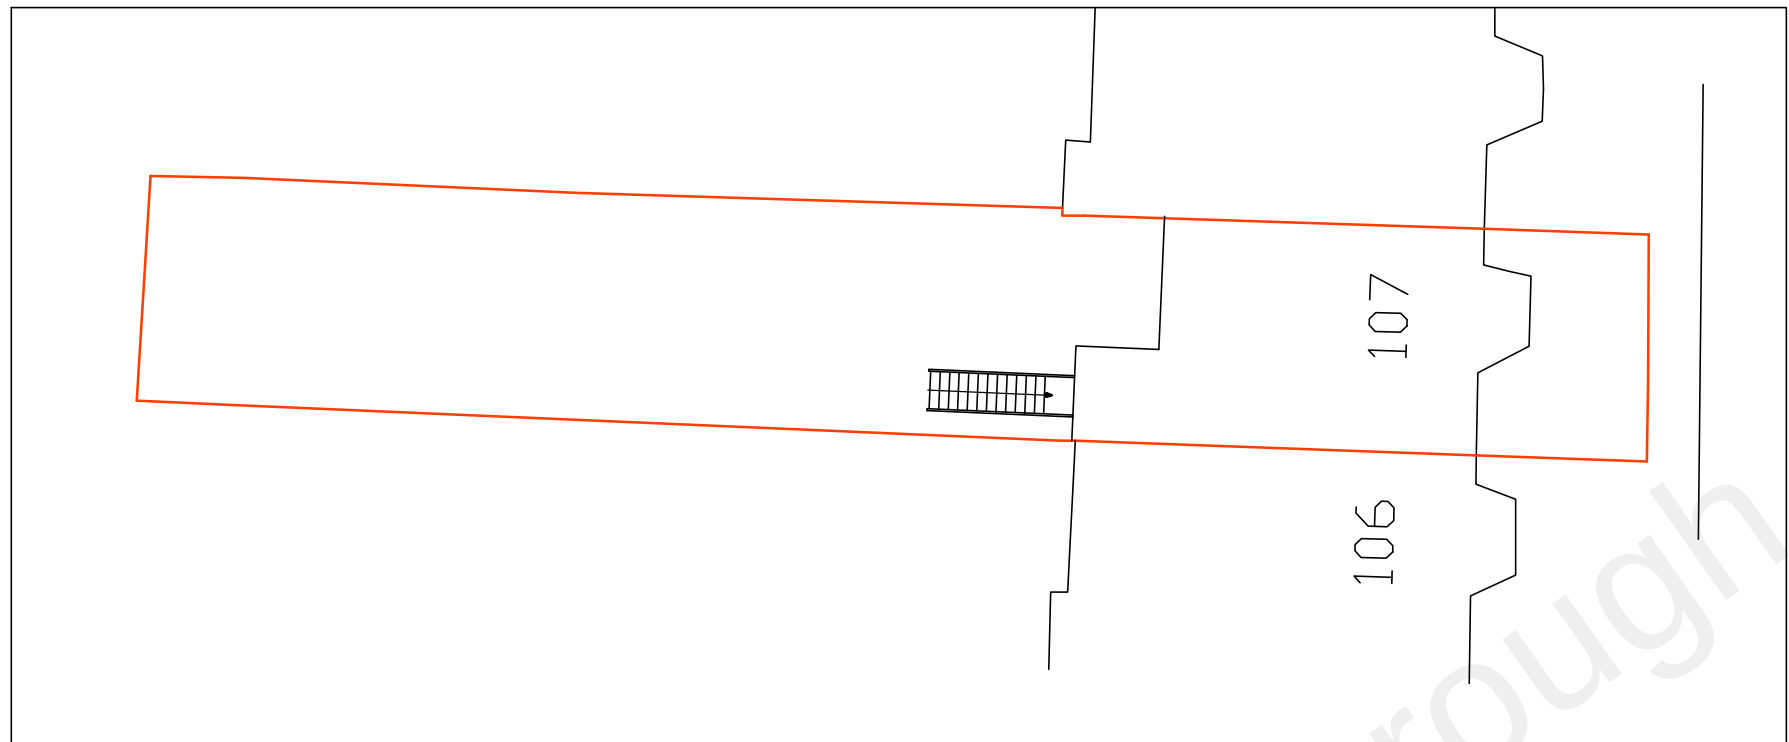

BLOCK PLAN
AS EXISTING
(1:200)

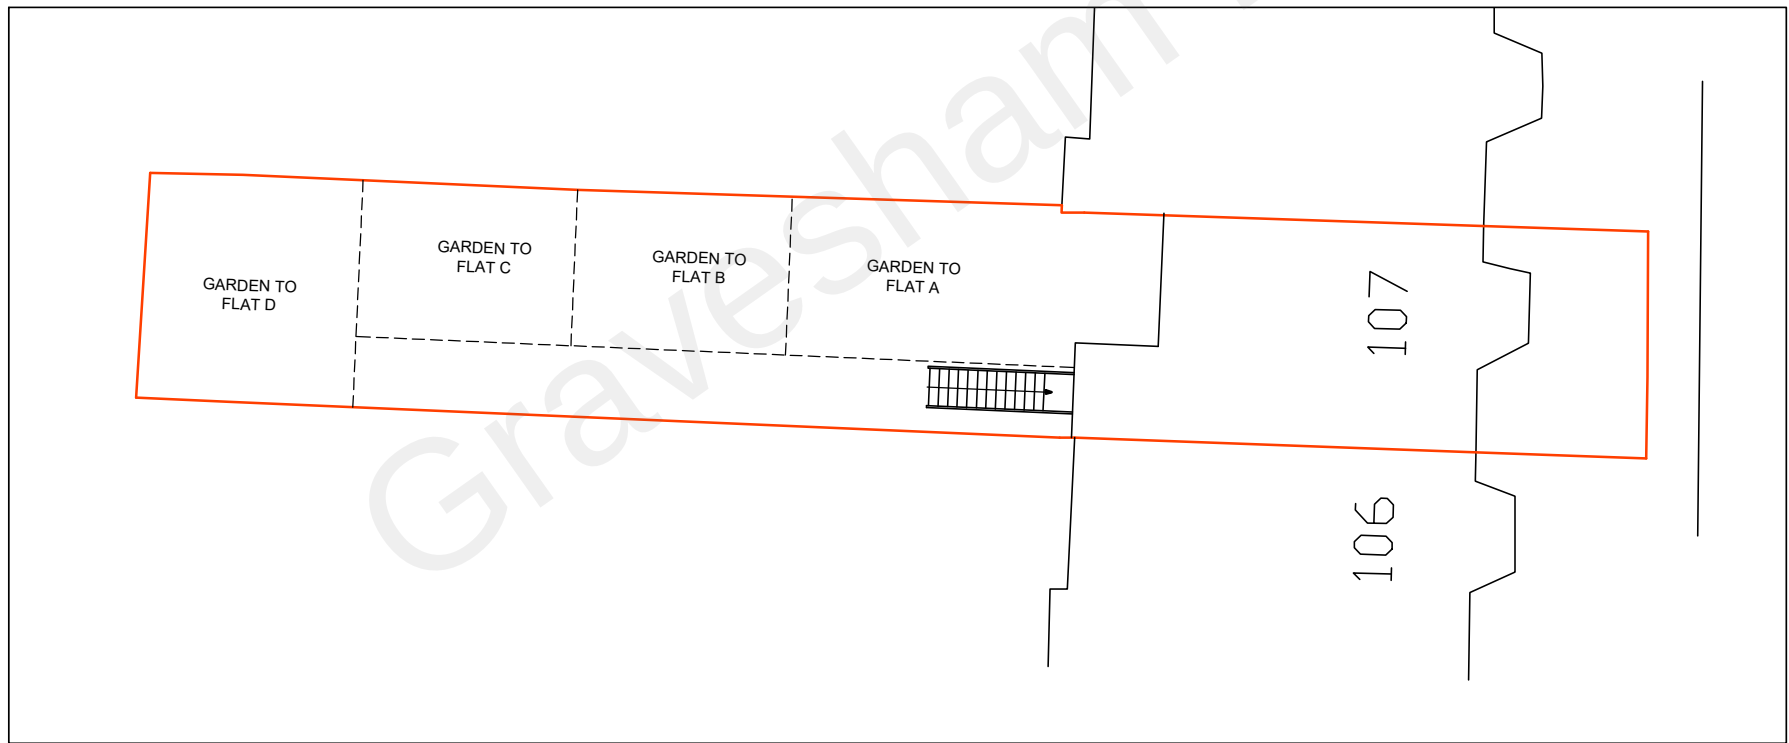

BLOCK PLAN
AS PROPOSED
(1:200)

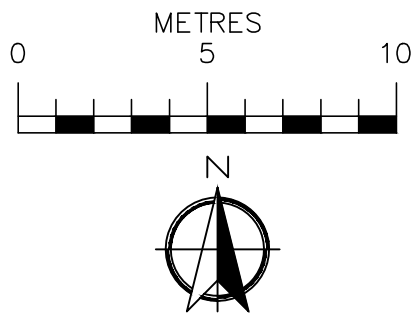

Date	No	Revision
<i>Penfold Project Services</i>		
Epmarket, Wrotham Road, Meopham, Kent, DA13 0JH		
Telephone: 01474 816690		
e-mail: apenfold448@btinternet.com		
Job Title:	170 WINDMILL STREET GRAVESEND KENT DA12 1BW	
Dwg Title:	BLOCK PLANS AS EXISTING & AS PROPOSED	
Scale:	1:200 @ A3	
Dwg No.:	04	
Date:	August 2021	