
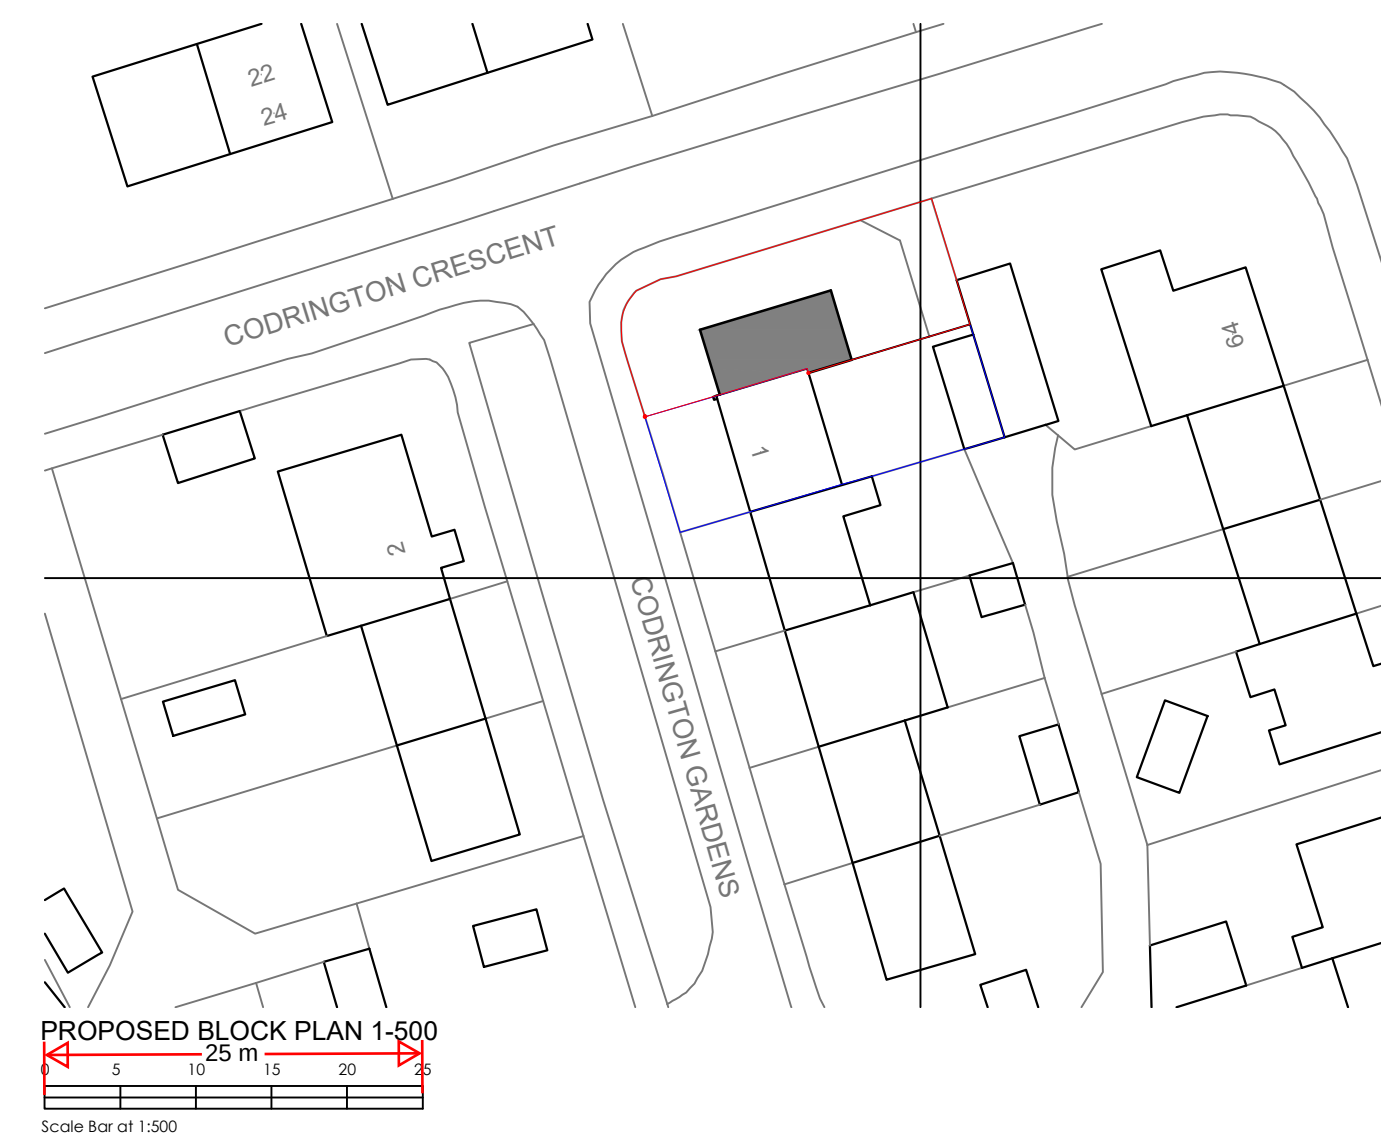
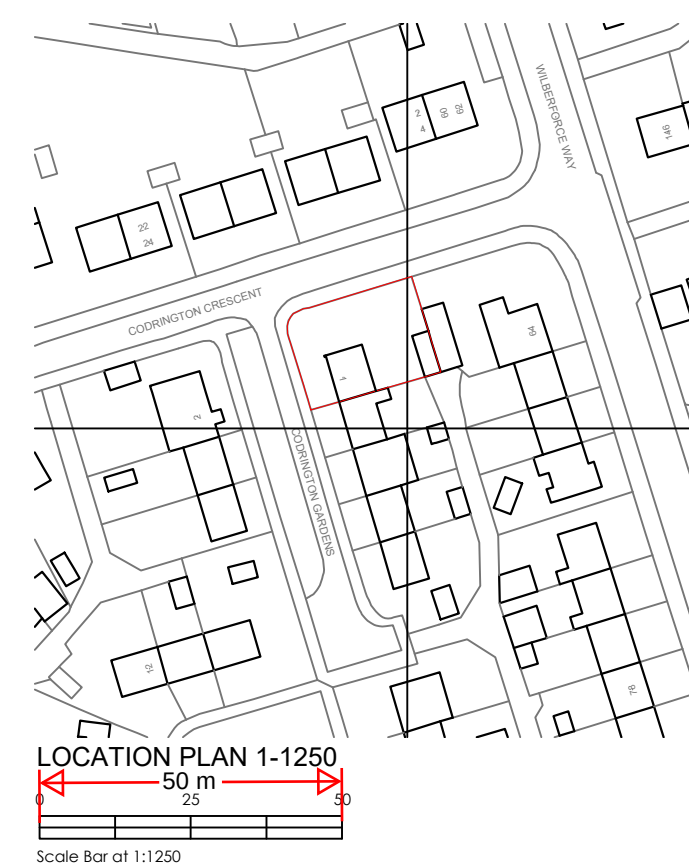
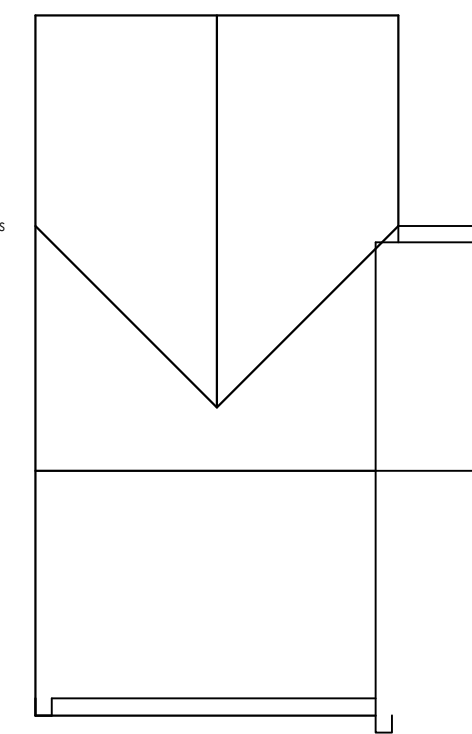
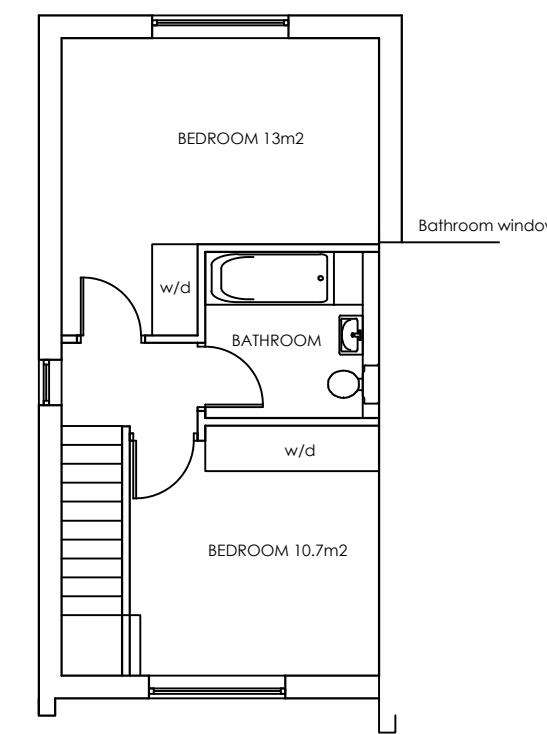
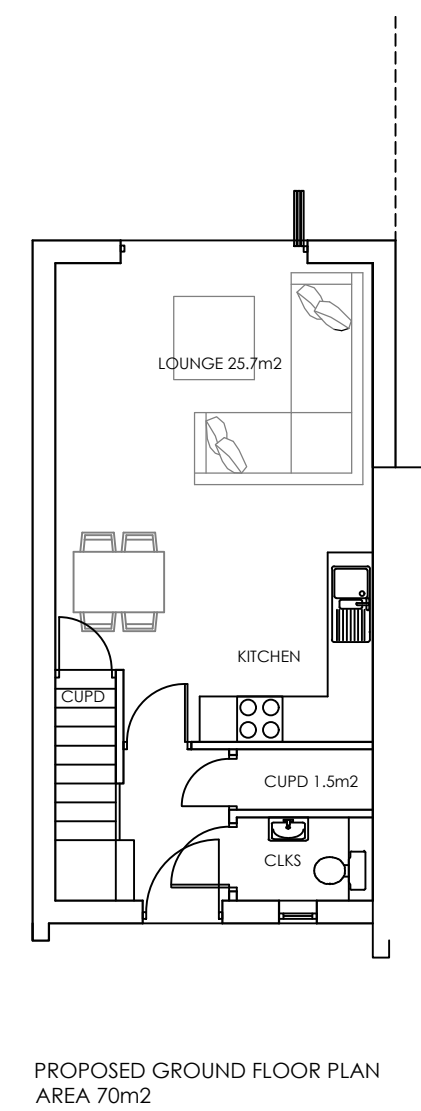
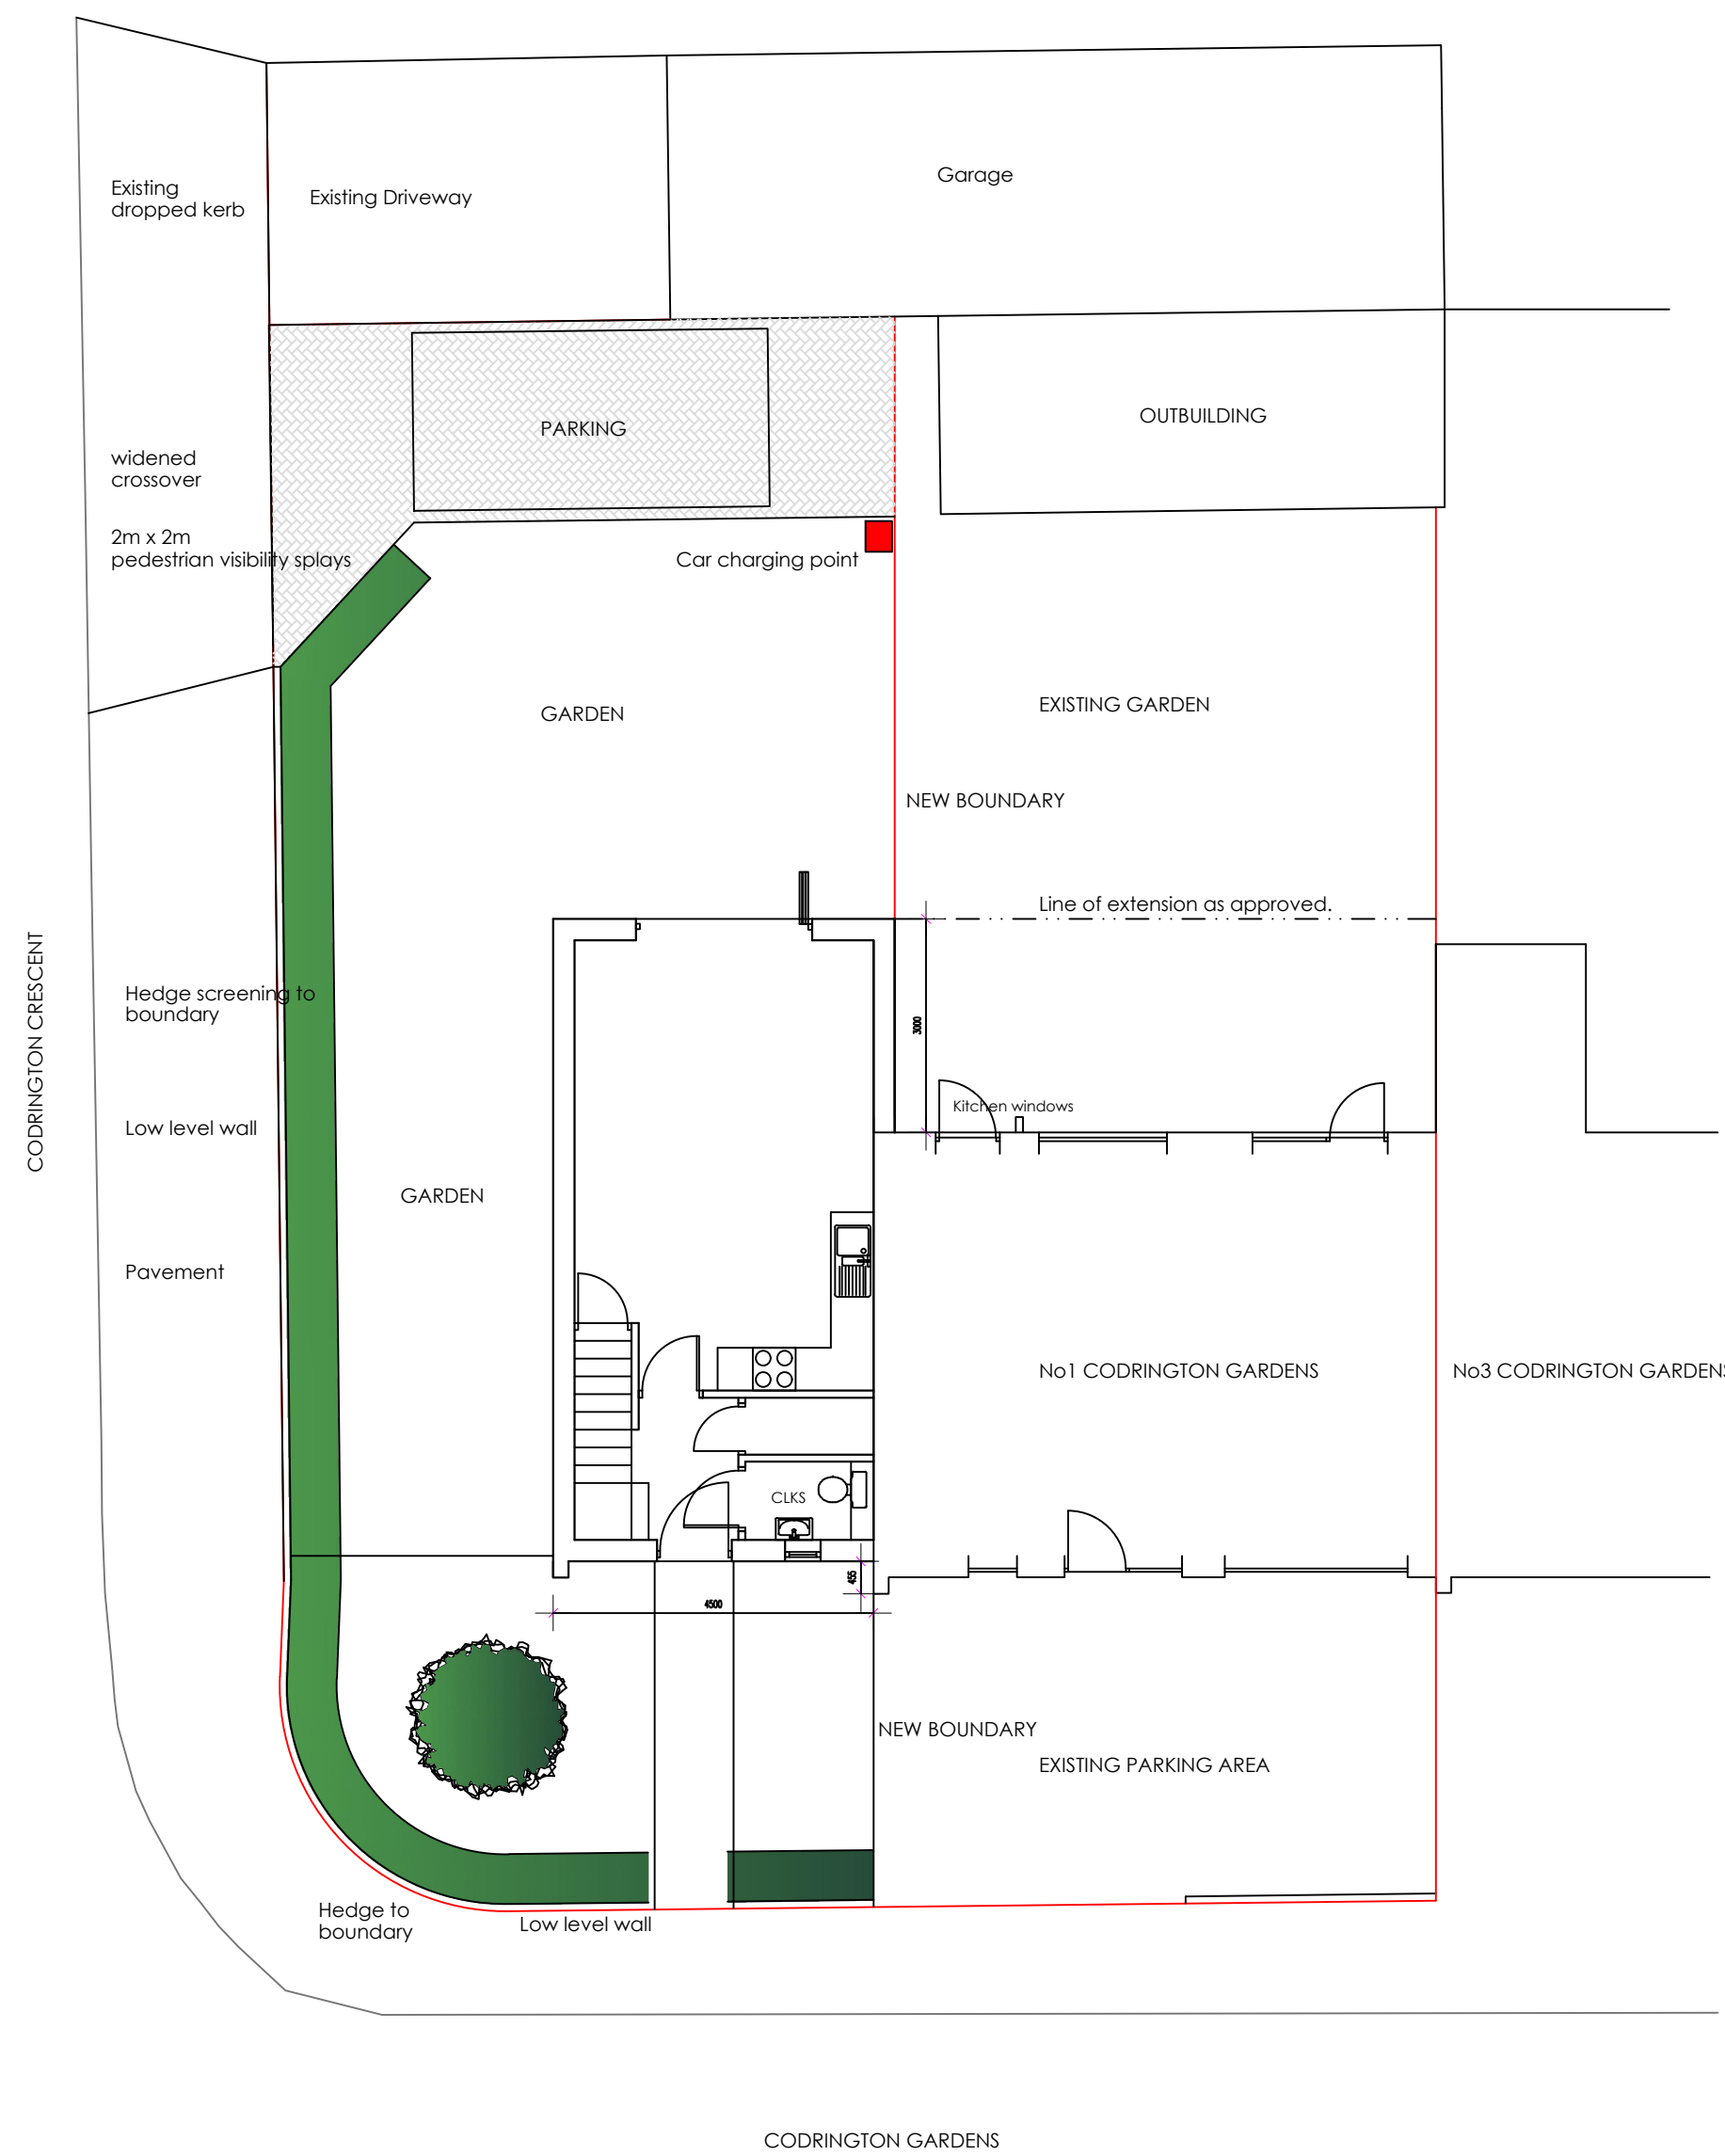
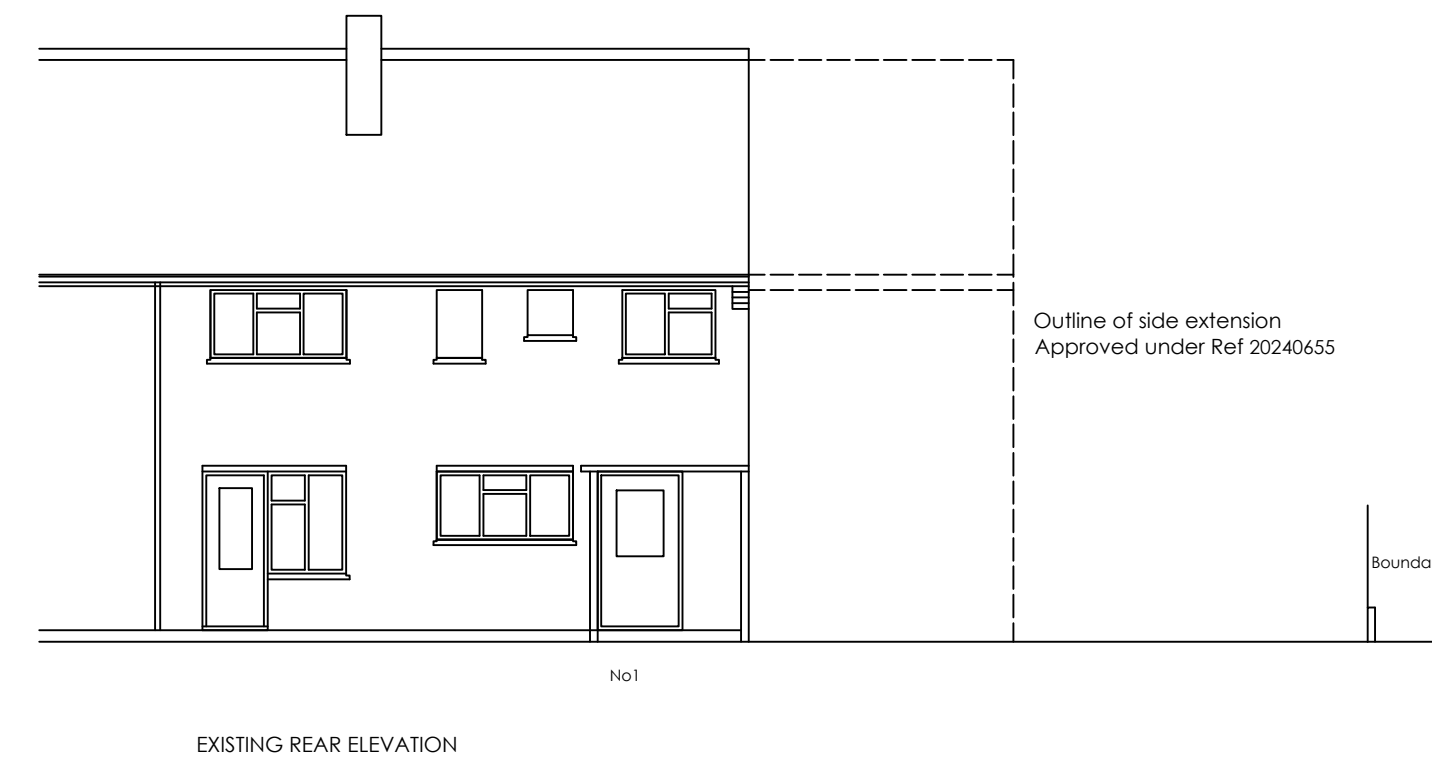
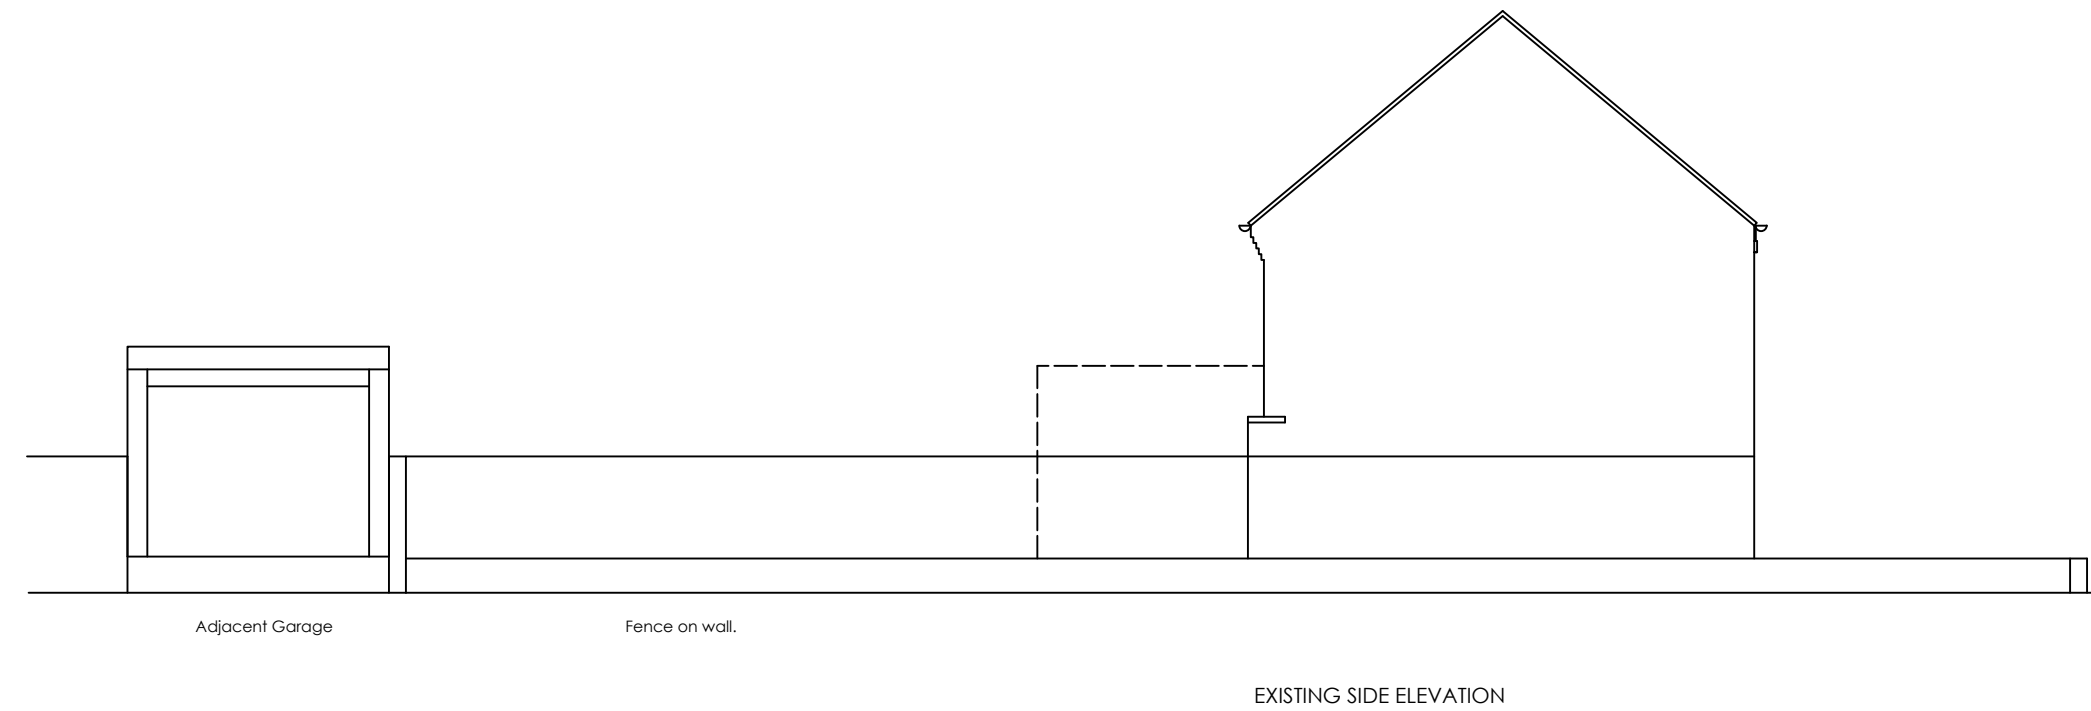
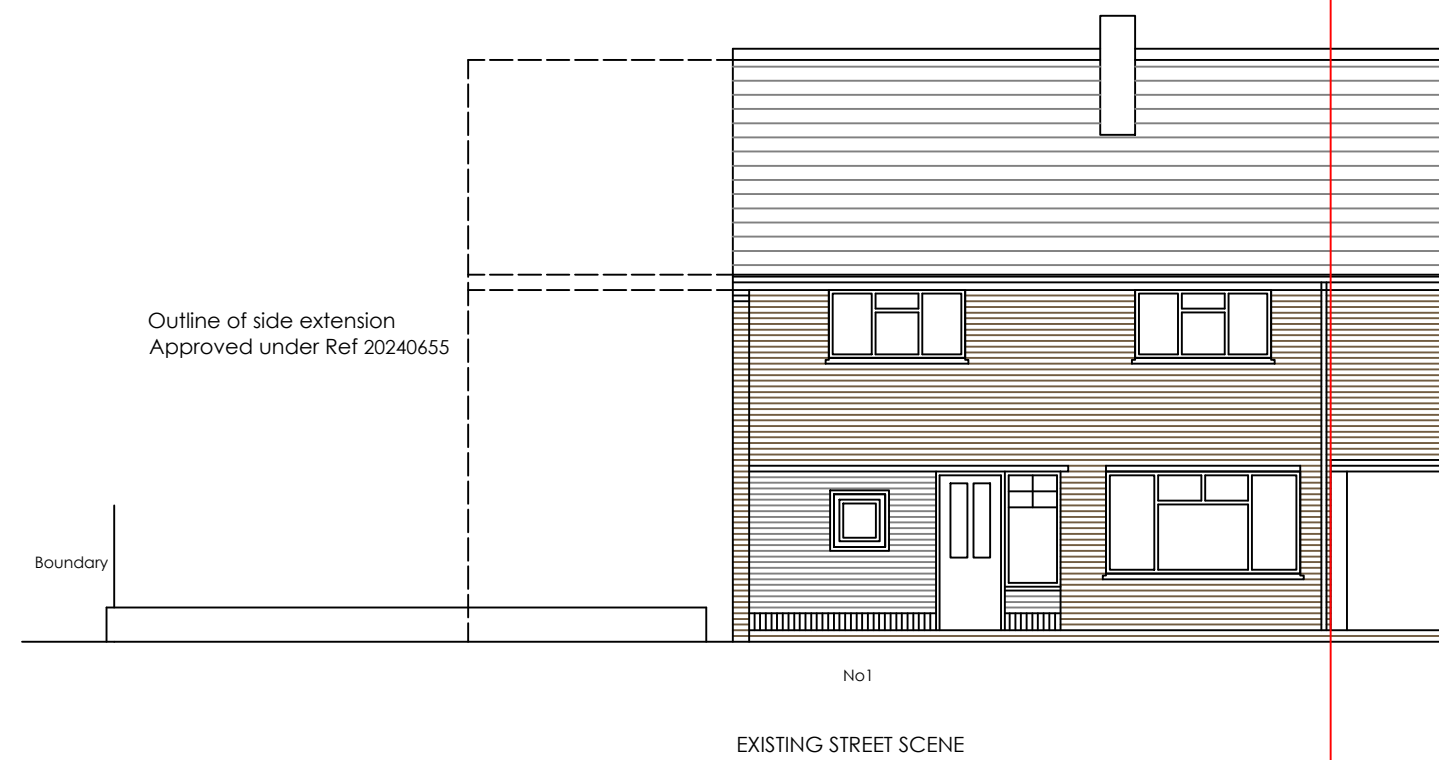
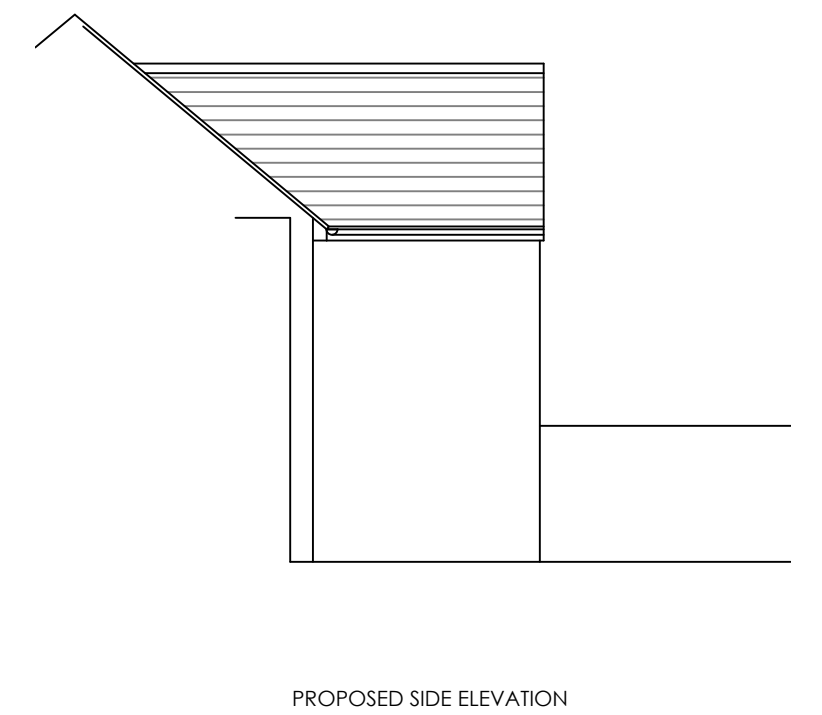
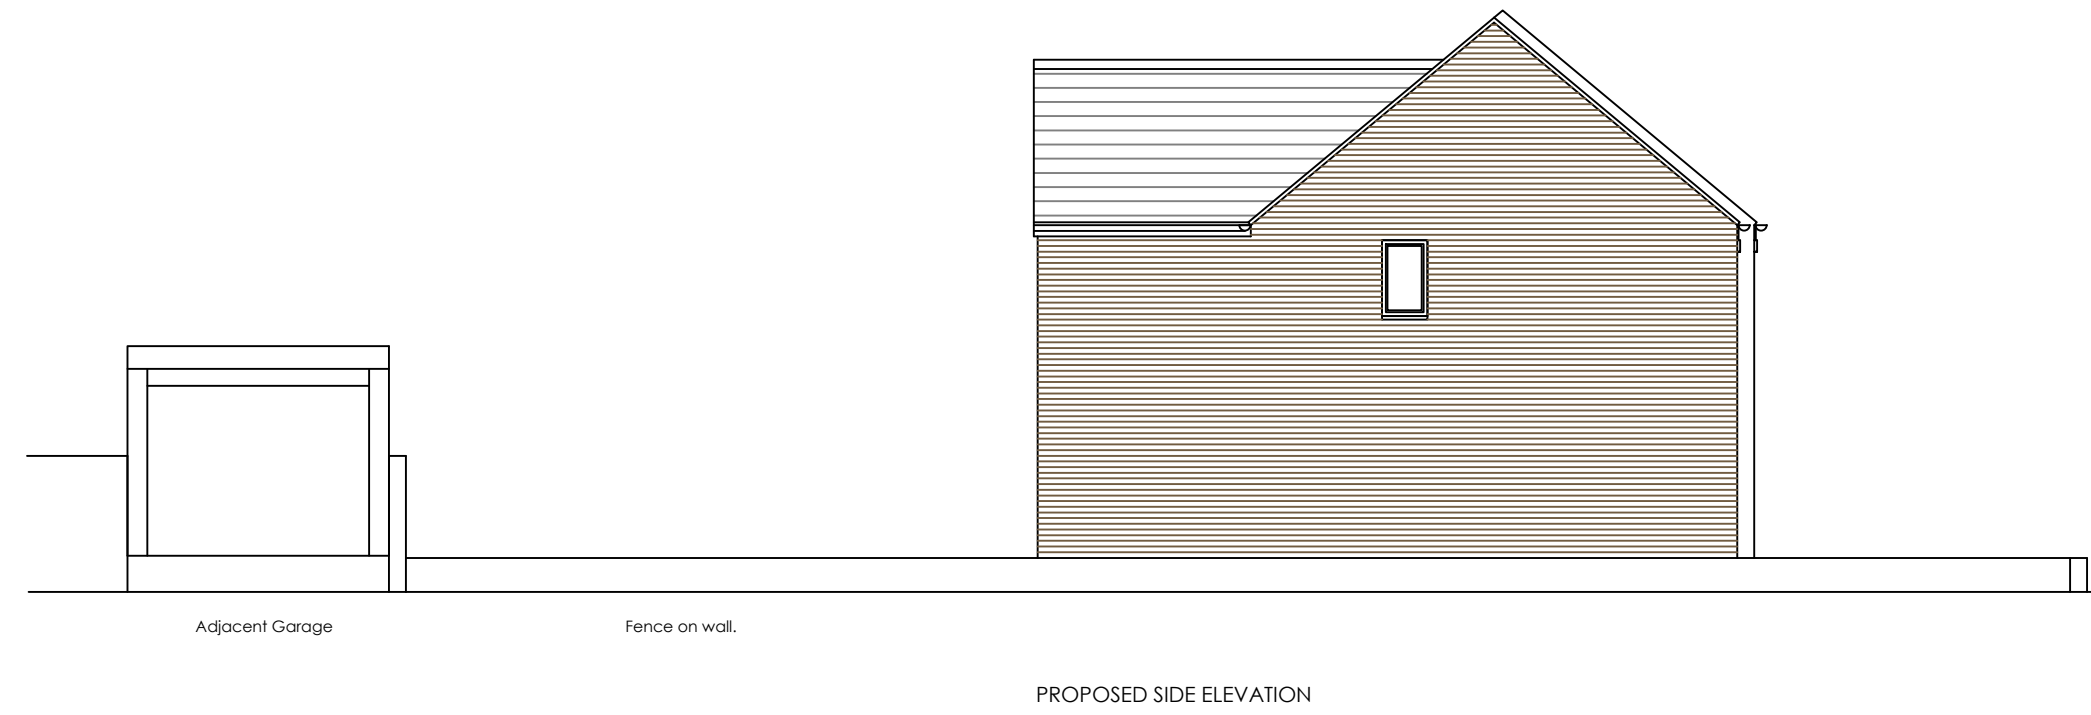


Revision	Date	Description

Status
PLANNING

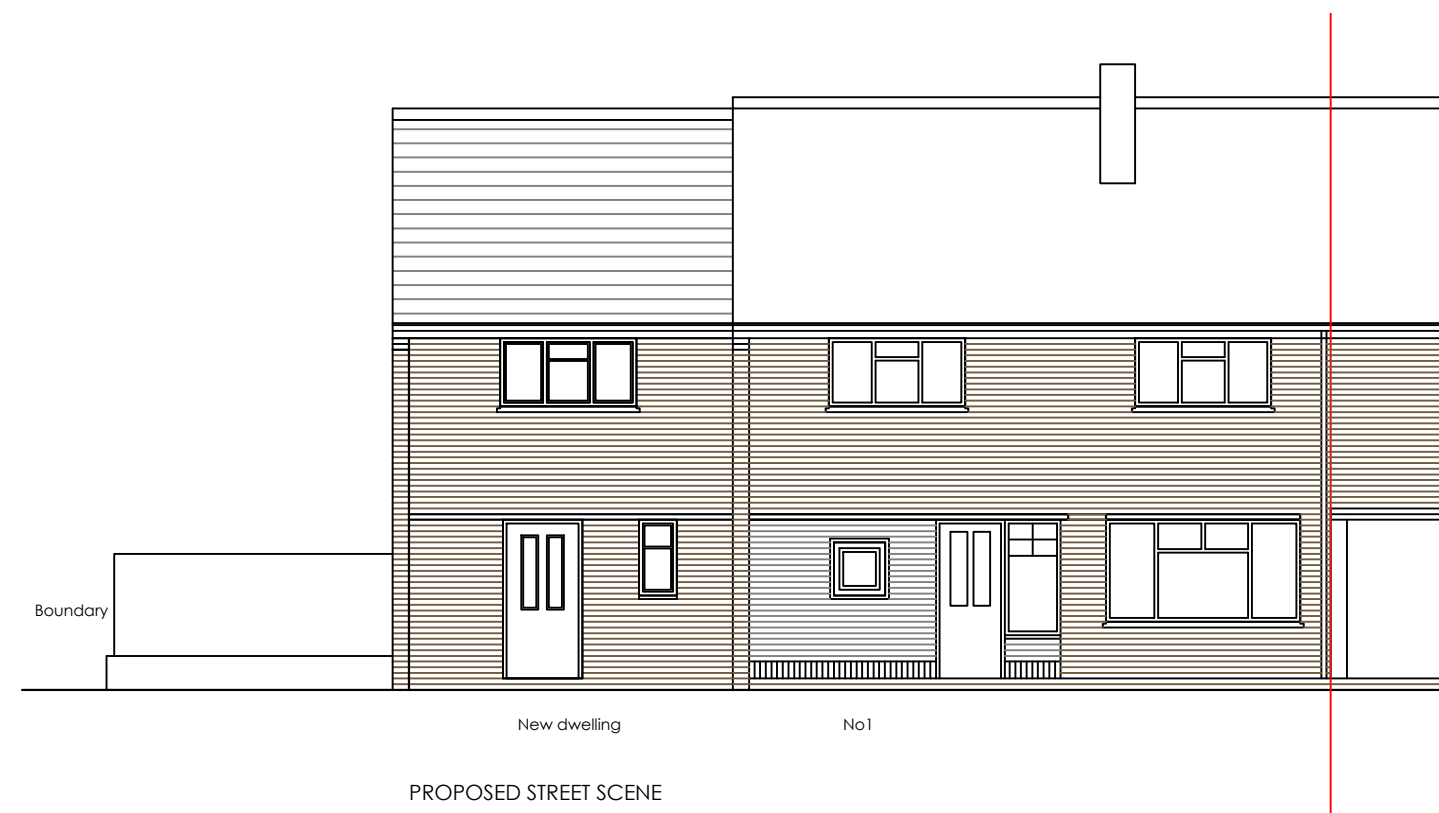

Client
MR HARDEEP SINGH

Drawing Title
EXISTING AND PROPOSED PLANS AND ELEVATIONS

Project Title
PROPOSED ATTACHED NEW DWELLING AT No1 CODRINGTON ROAD

Scale	Date	Drawn
1:100	DEC 24	MC

Drawing No	Rev
3480 - 003	B