
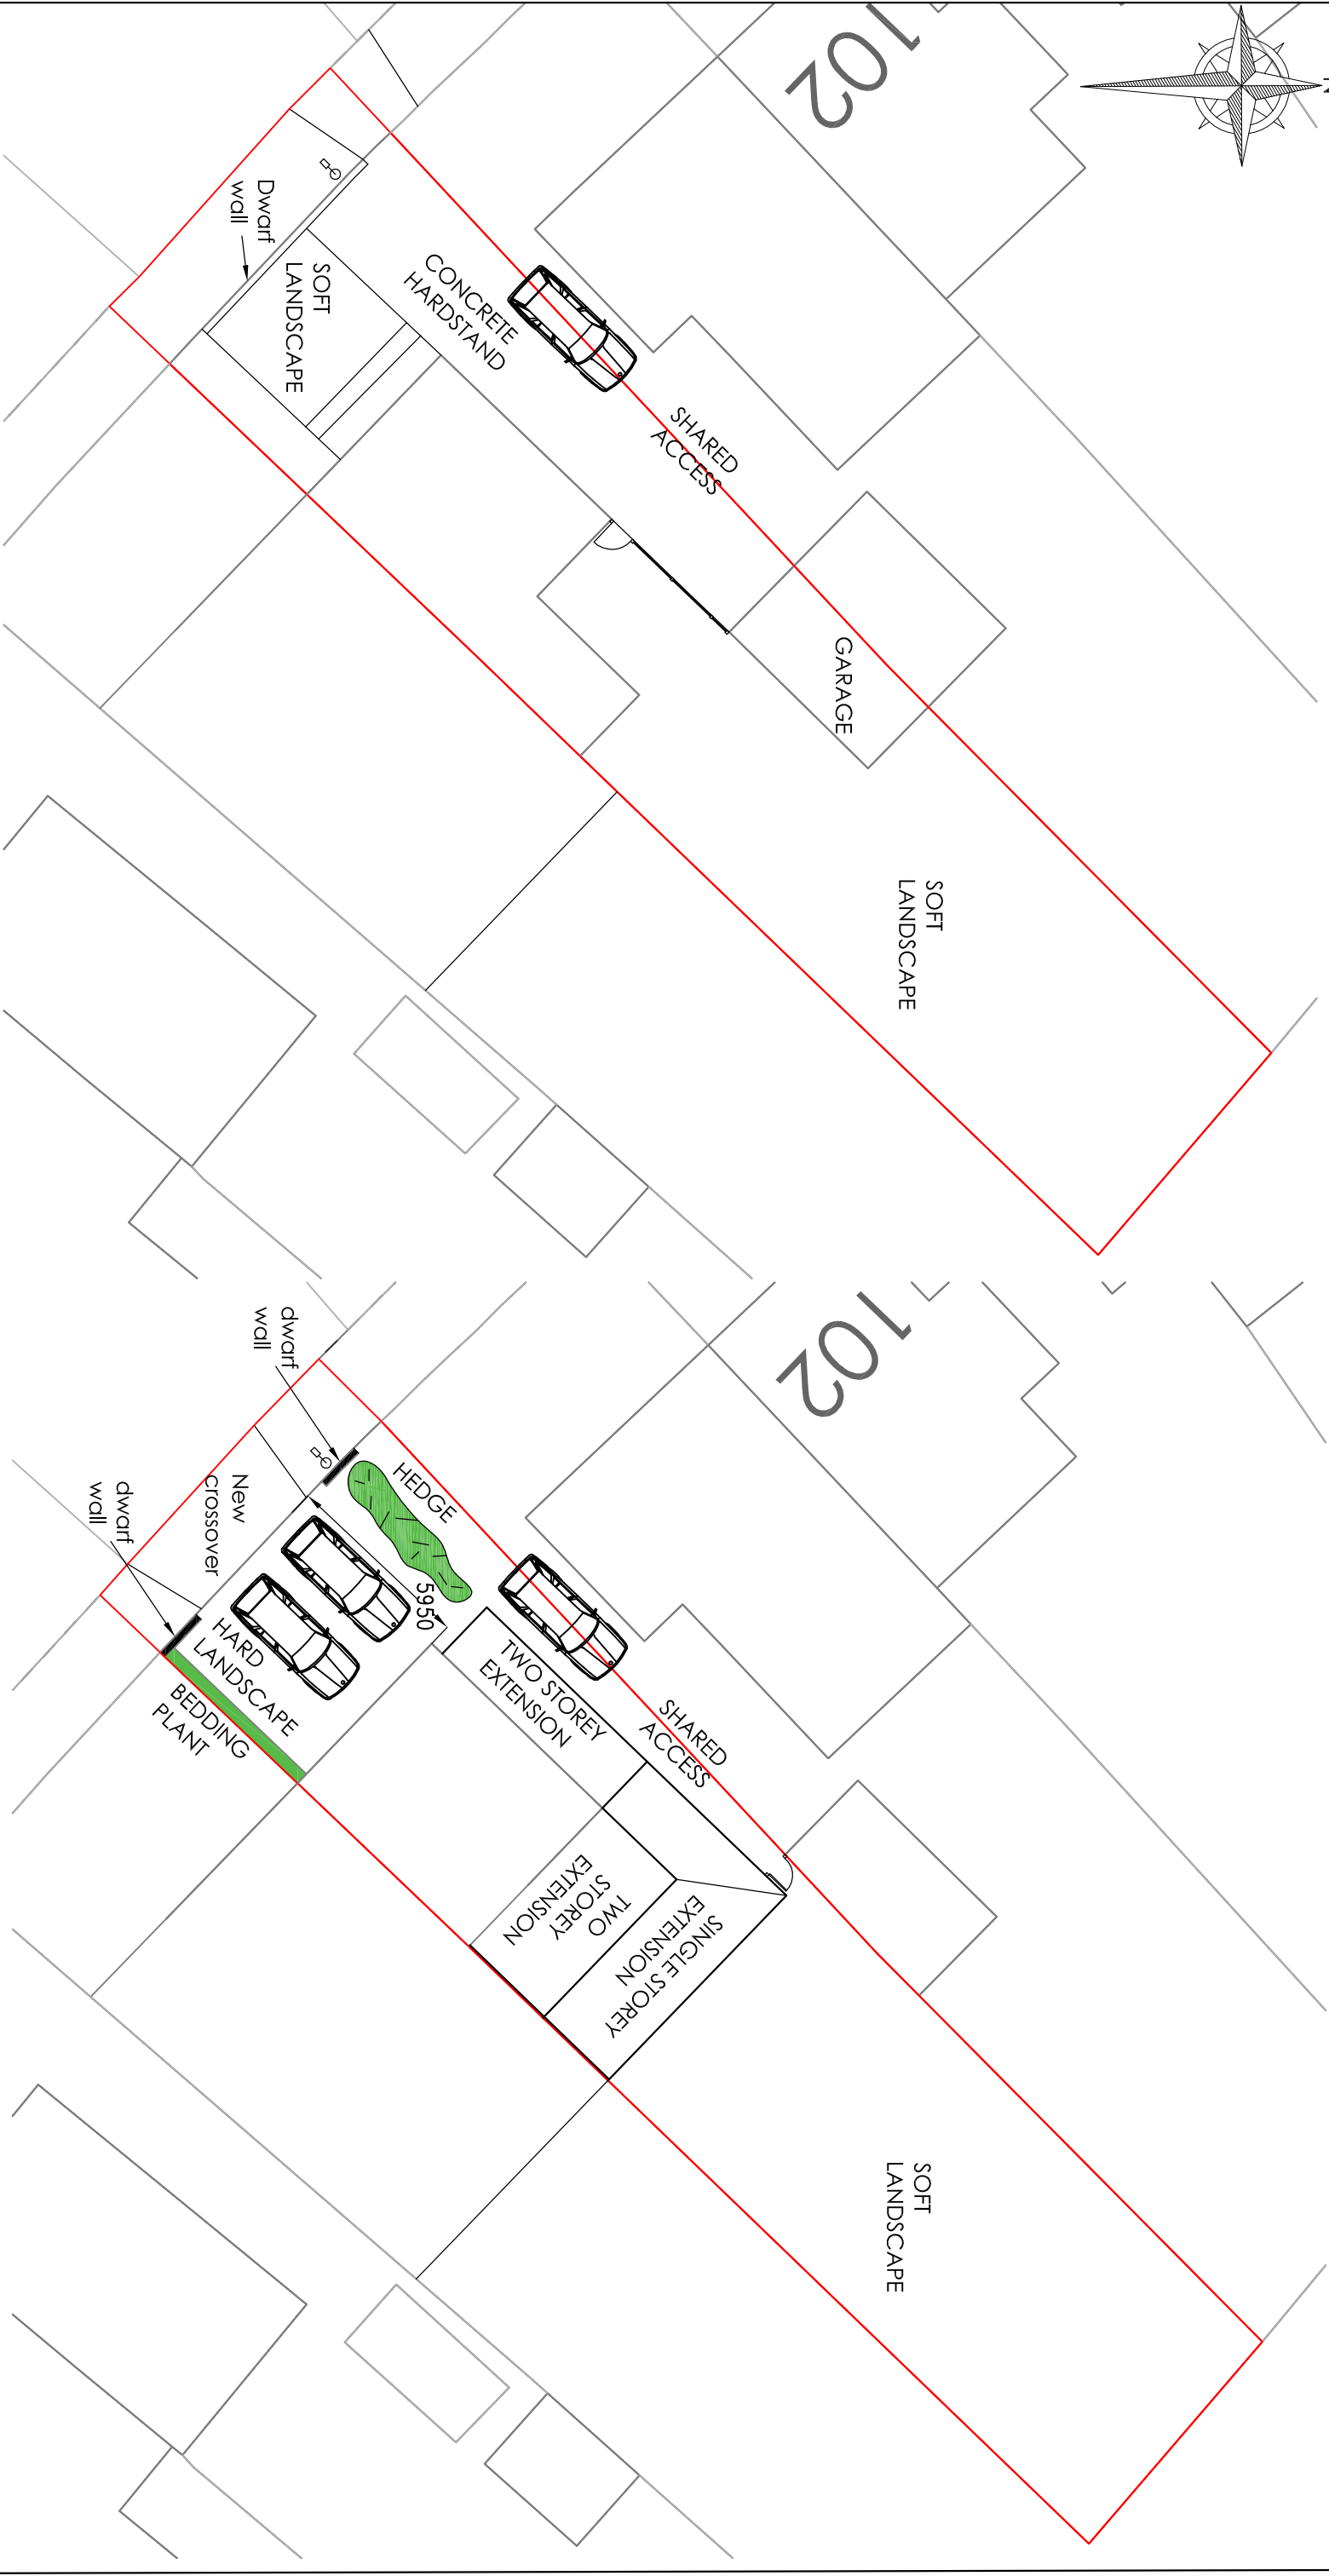
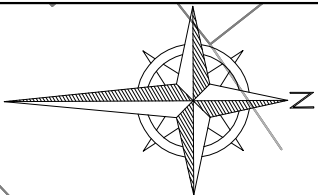


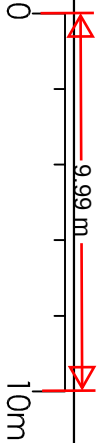

Existing Block Plan

Proposed Block Plan

Project		Drawing Title	
Mr D S Dhot 98 Vigilant Way Gravesend Kent DA12 4PN		Existing and Proposed Block Plans	
Two storey side, ground floor and first floor rear extensions, demolish garage and new vehicle crossover			
Rev	Description	Date	Drawn HC
			Date Nov 24
			Scale 1:200
			Drawing No. 98VW/A3/04

H Channa

Picarroons Maidstone Road Platt Kent TN15 8LB

Tel: 07828277909 E-mail: hbachanna@tiscali.co.uk