
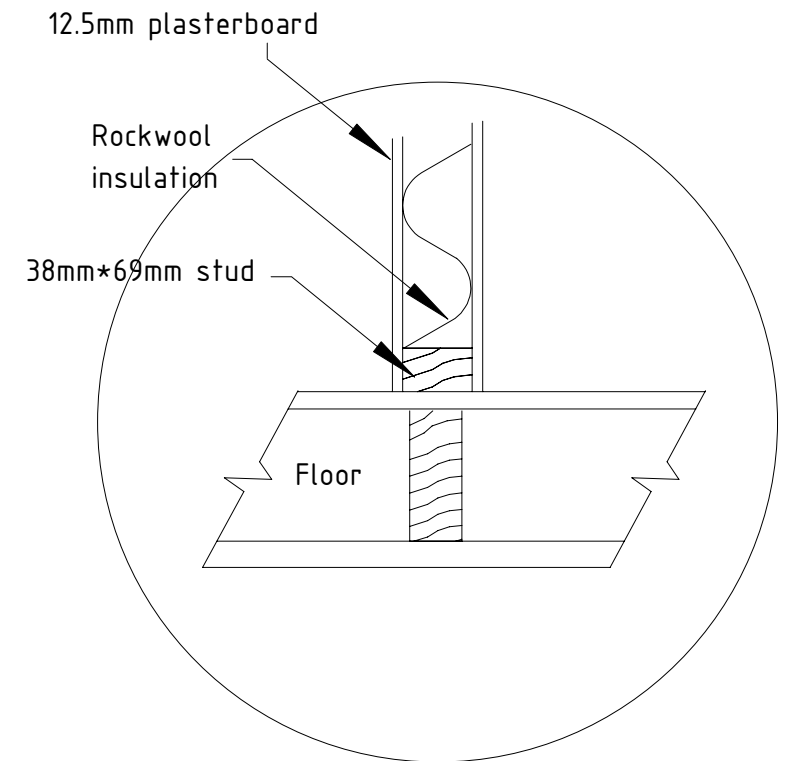
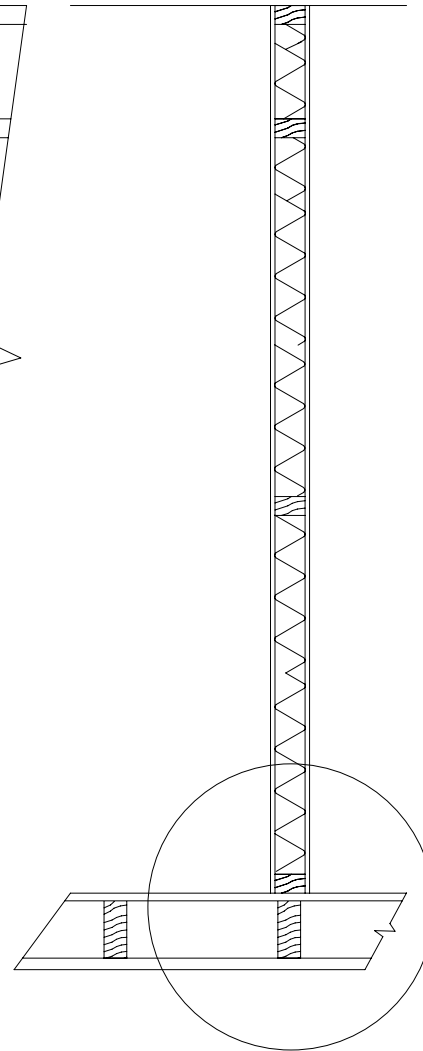


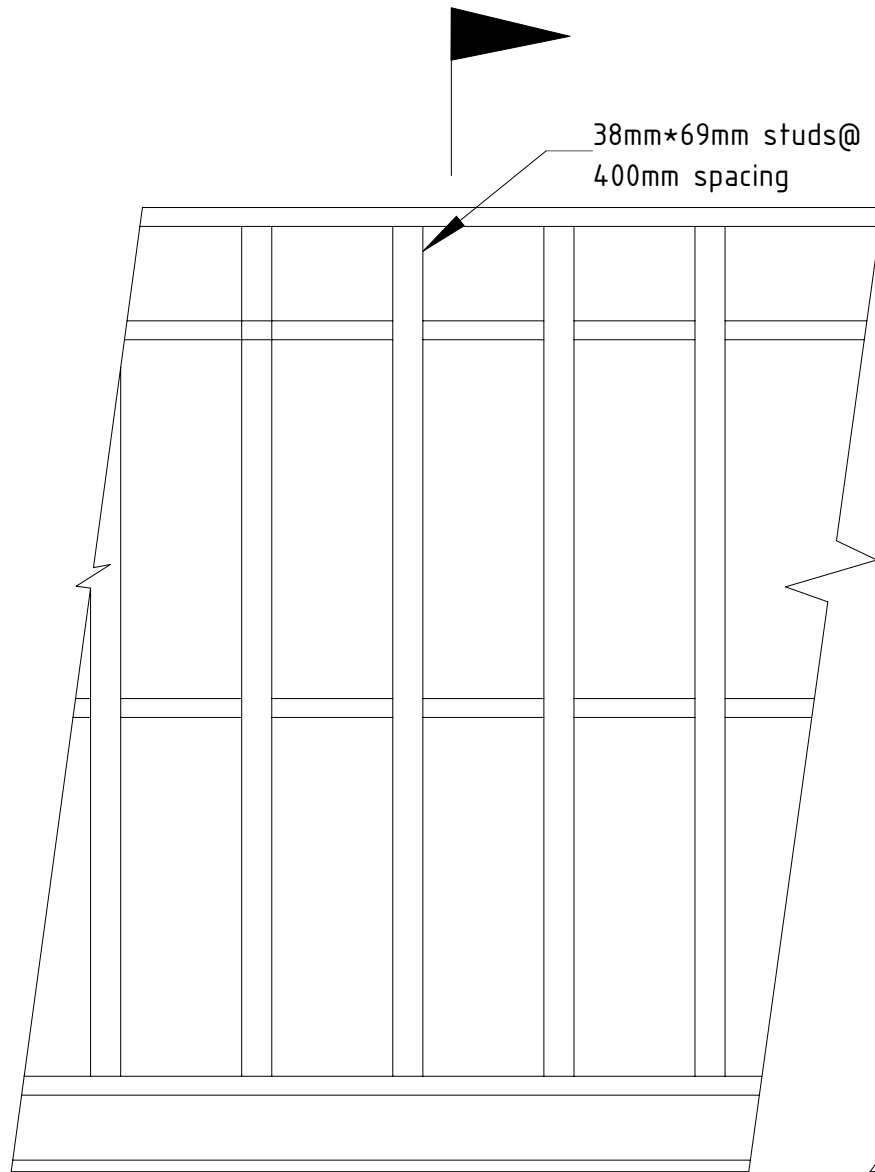

196 & 197 PARROCK STREET
INTERNAL PARTITIONS

Scale 1:20 @ A4
Drawing Number
PSH 021

Revision
0

Date
04/10/2023