
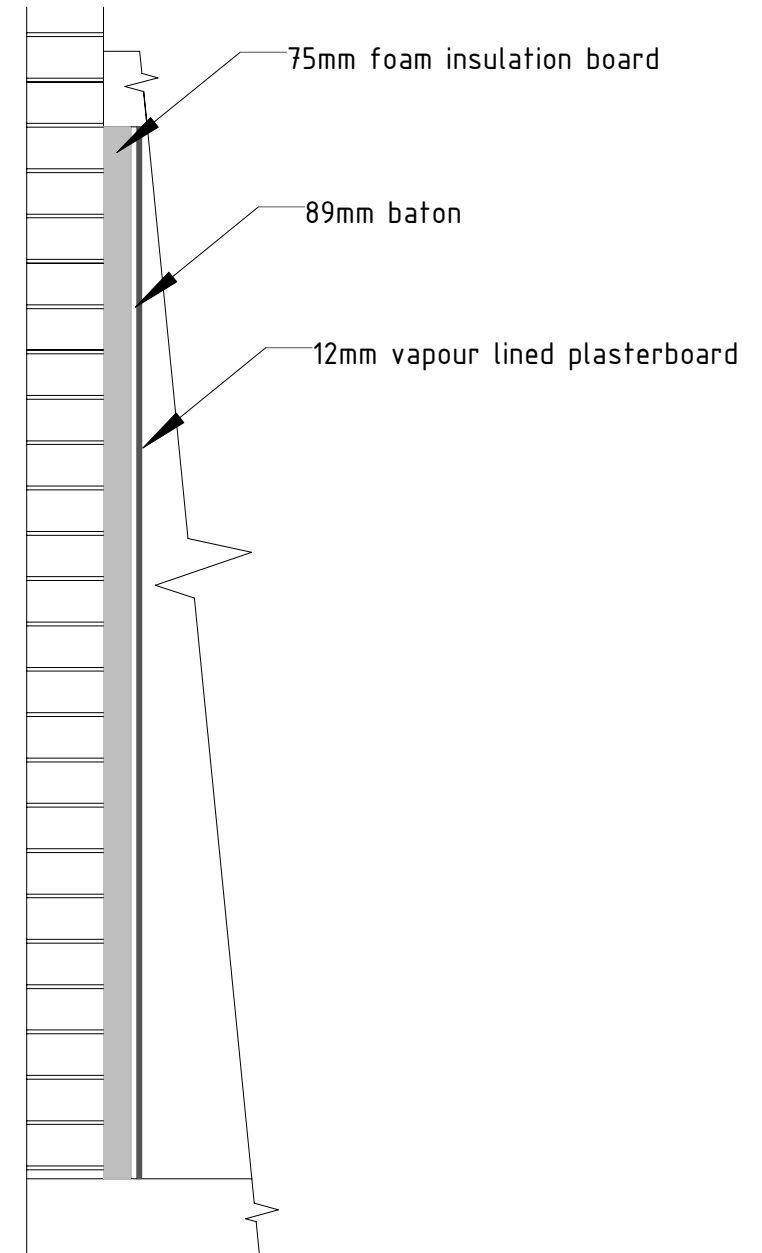


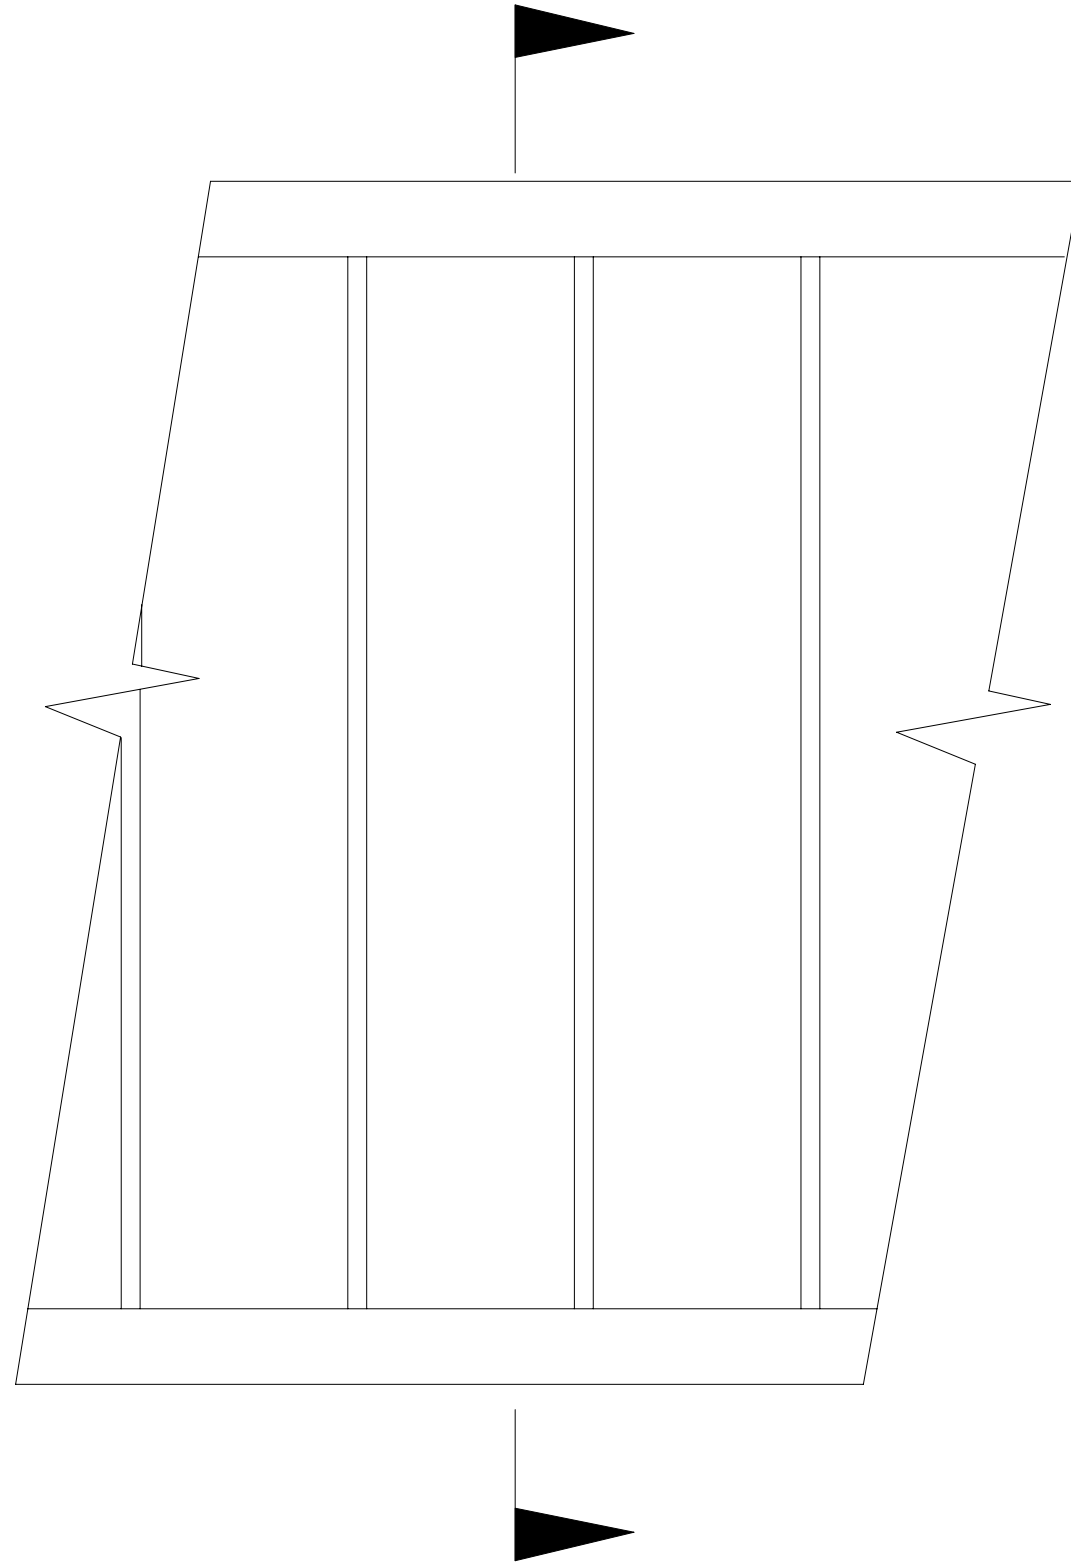

SECTION

196 & 197 PARROCK STREET
BASEMENT WALL INSULATION

Scale 1:20 @ A3	Revision	Date
Drawing Number	0	04/10/2023
PSH 022		