


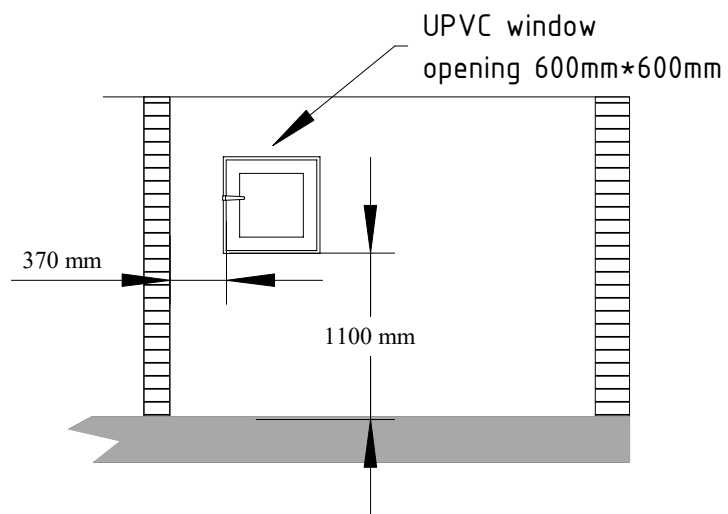

196 & 197 PARROCK STREET
SECTION SHOWING REAR
BASEMENT WINDOW

Scale 1:50@A4

Drawing Number
PS 024

Revision
0

Date
12/10/2023