




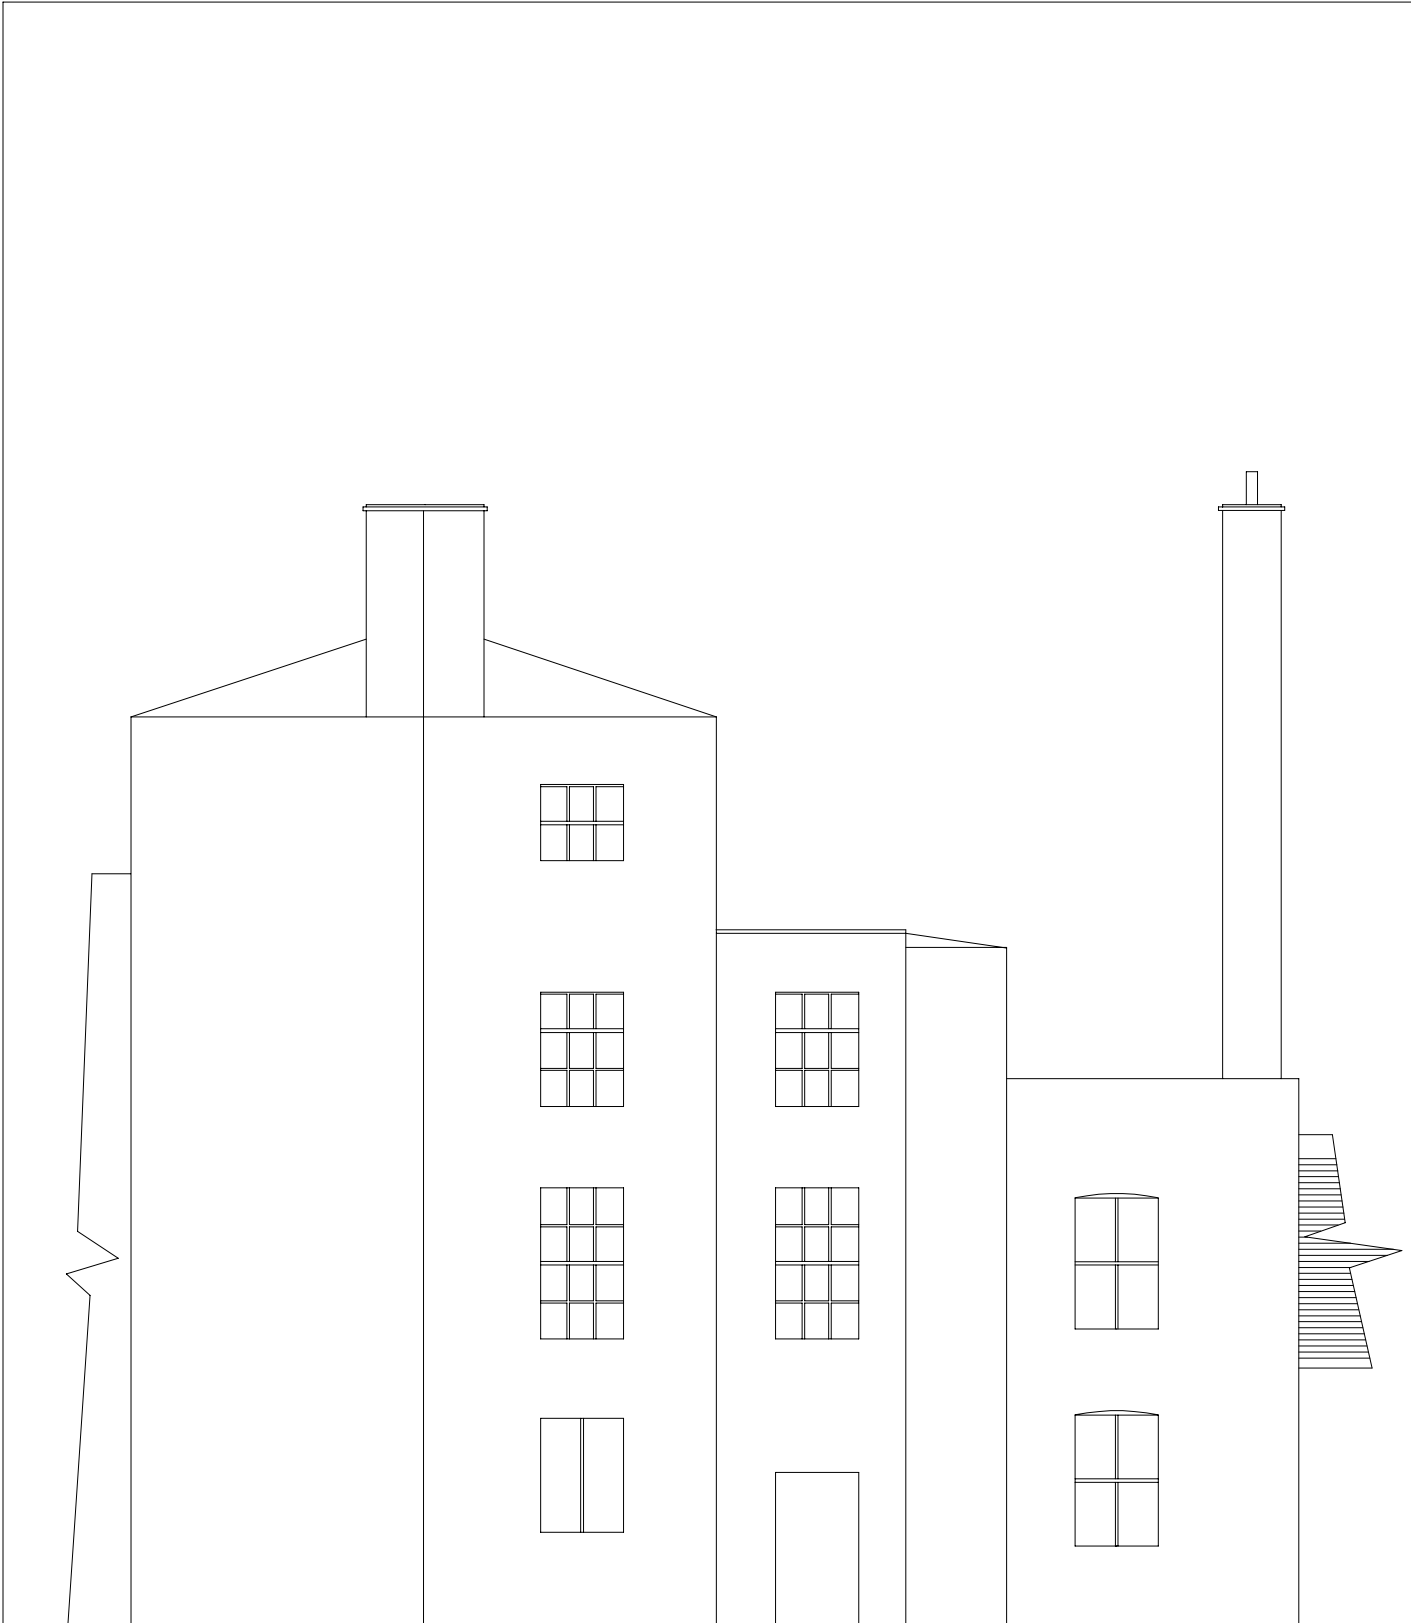

EXISTING

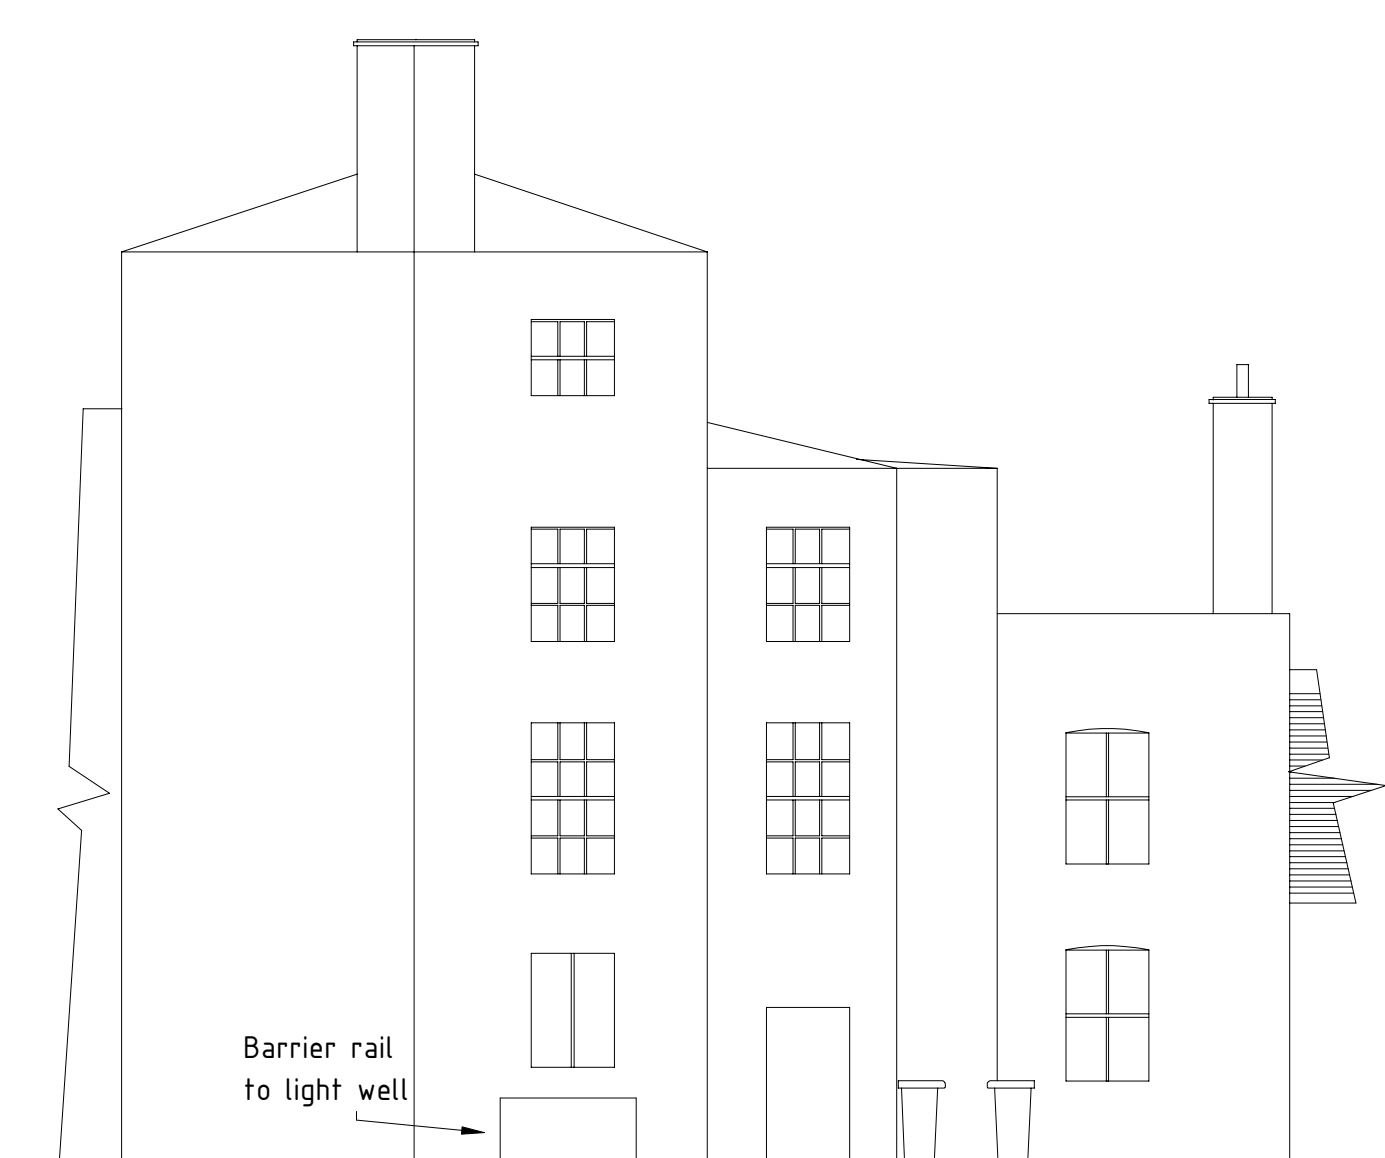

PROPOSED

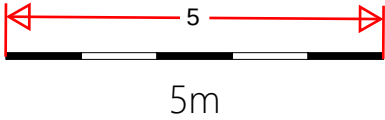

Escape Window
600mm * 600mm
760 mm below
top of ground floor

196 & 197 PARROCK STREET
REAR ELEVATIONS
EXISTING AND PROPOSED