

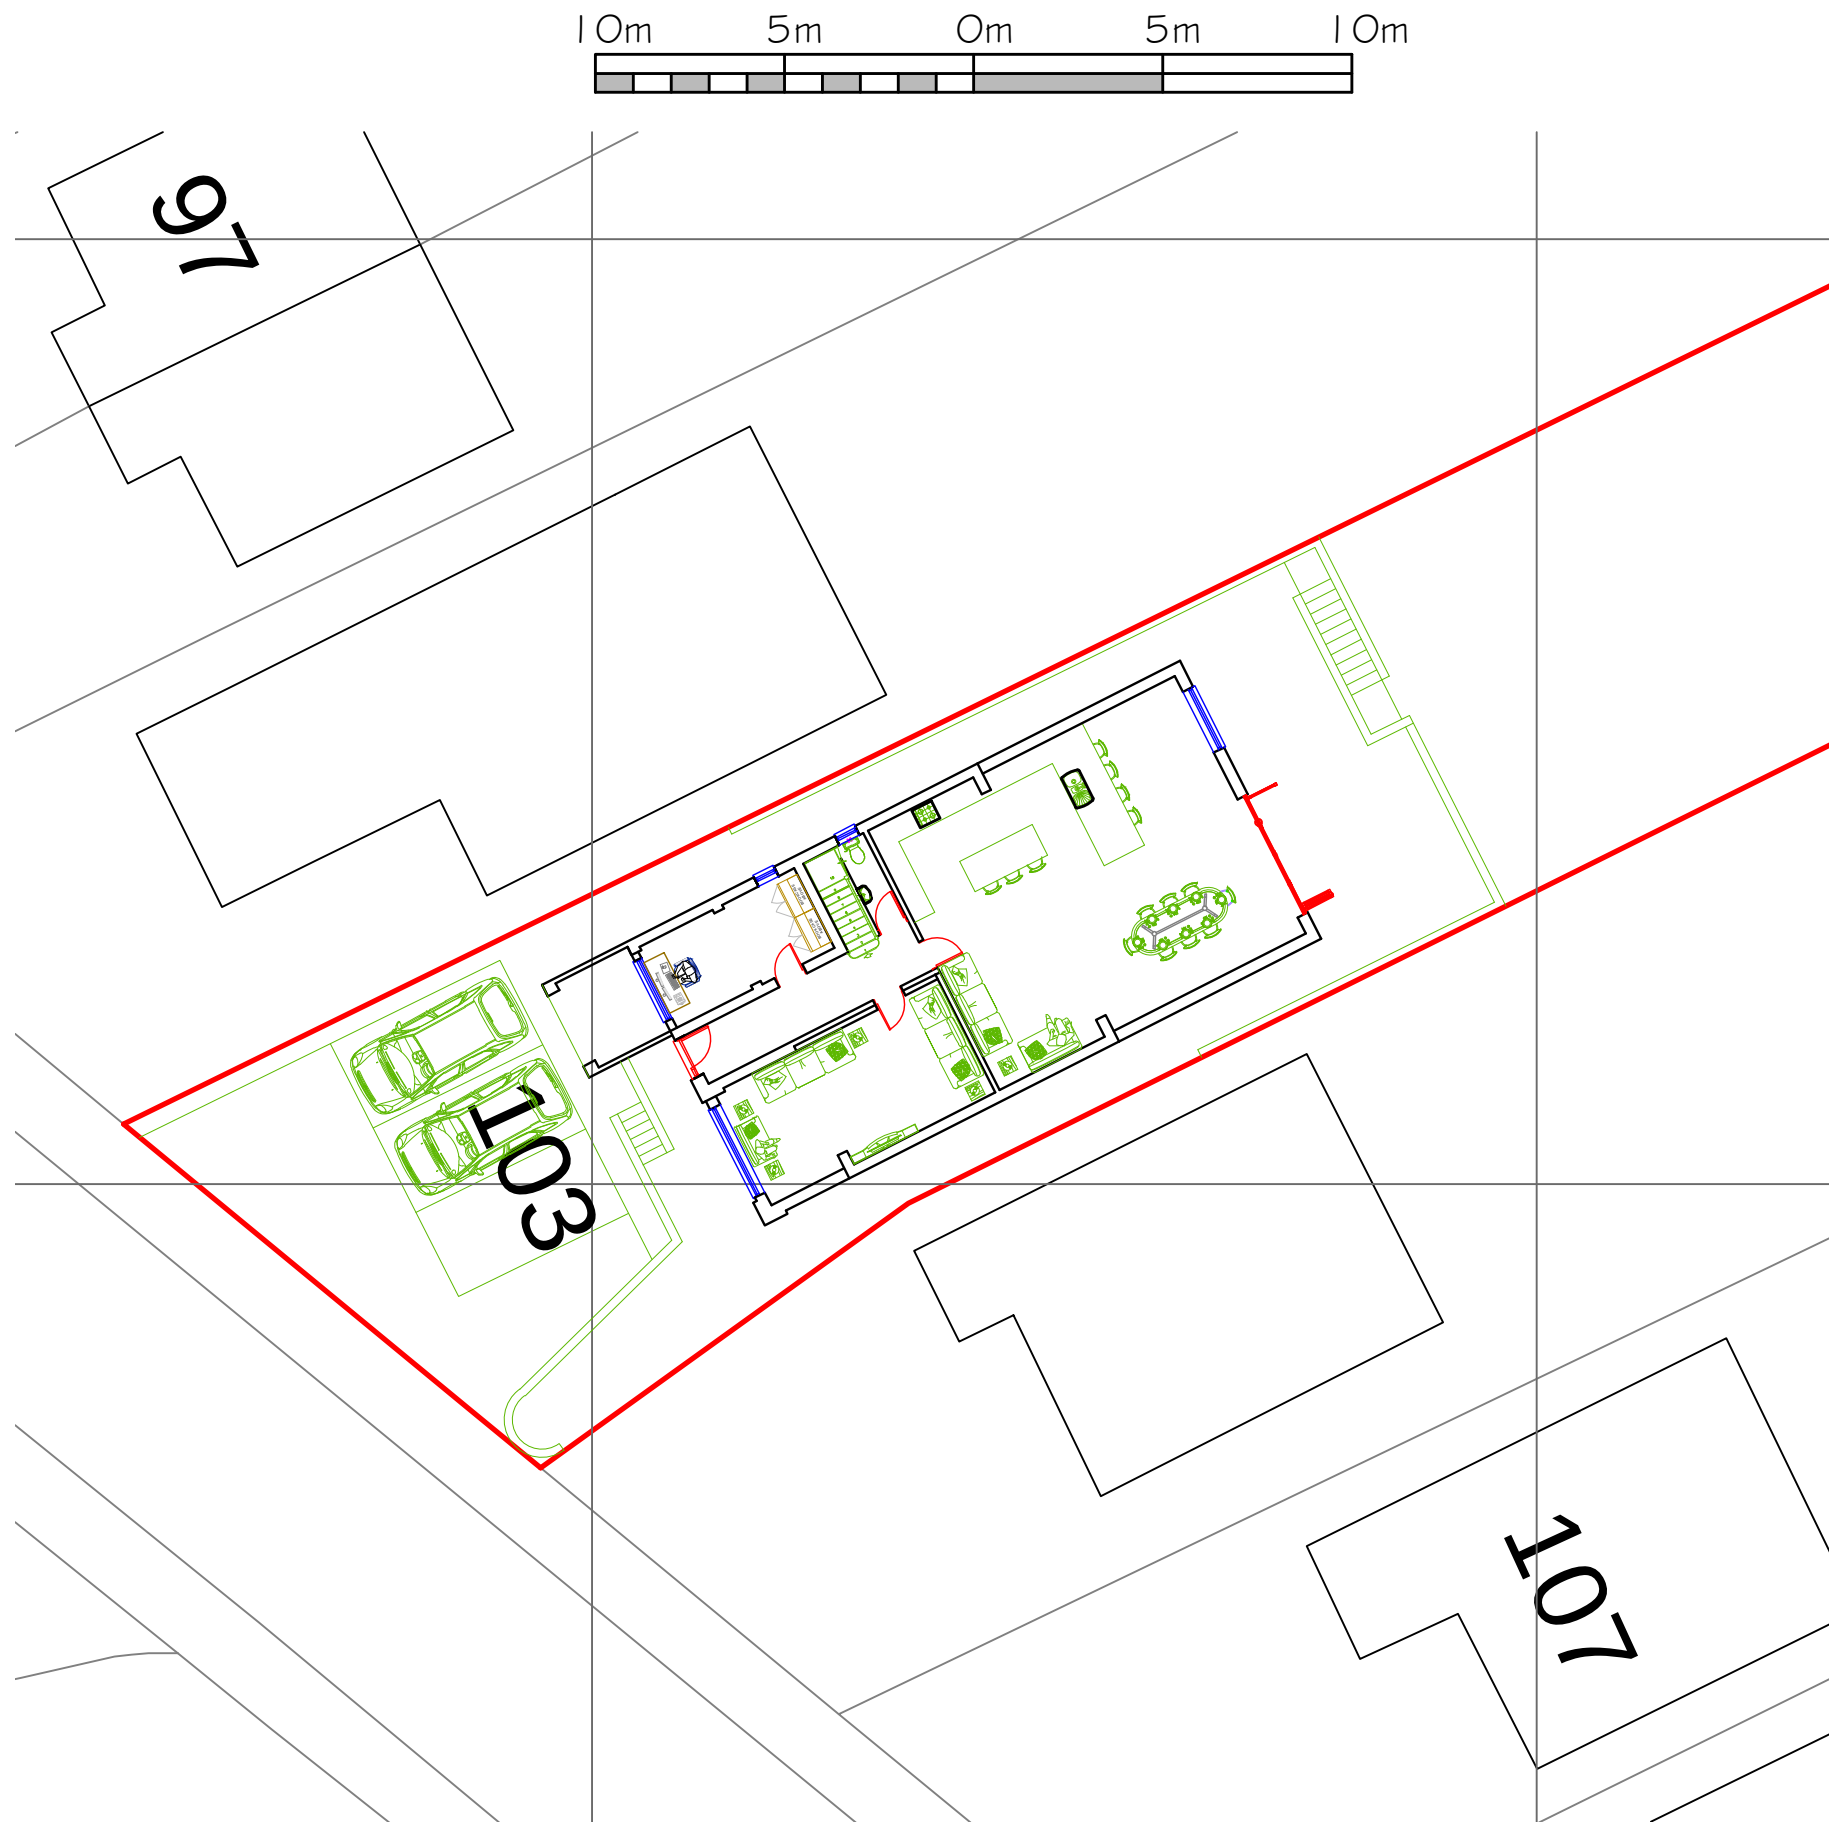


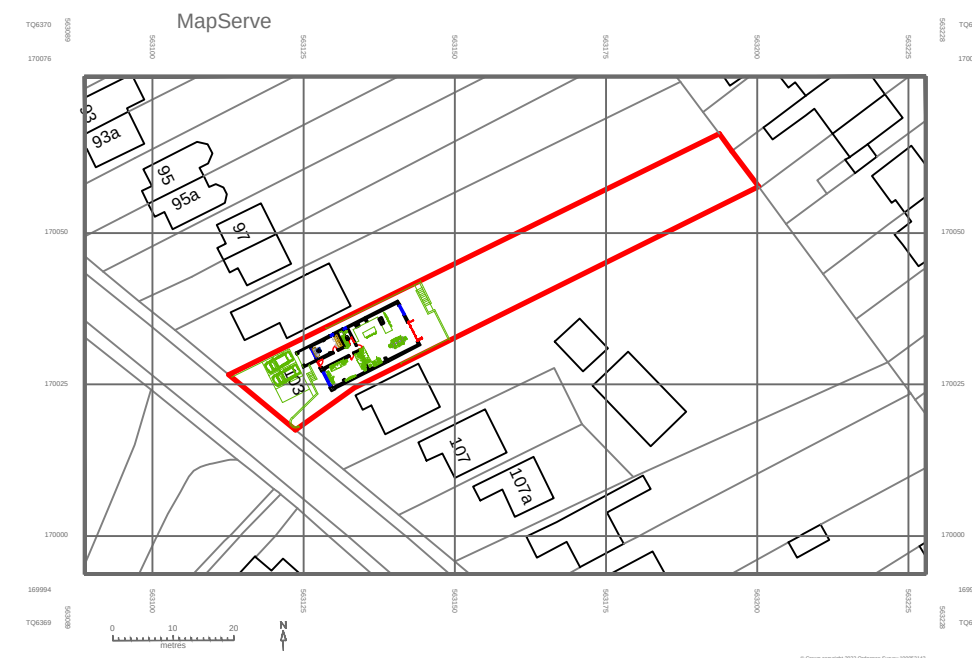

Proposed Block Plan - Scale 1:200

Proposed Extension & Alterations to 103 Downs Road, Istead Rise, Gravesend, Kent DA13 9HD

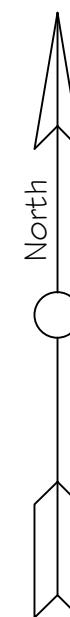

Proposed Site Location Plan - Scale 1:1250

CORPORATE ARCHITECTURE
& DESIGN GROUP



SEVENCROFT LTD.

277 Canterbury Road, Kennington
Ashford, Kent TN24 9QW
Tel / Fax : 01233 625553
e-mail : sevincroft@hotmail.co.uk

Date March 2022
Drawing No.2022/12/04@A3

DO NOT SCALE
These drawings and designs are the
copyright of
SEVENCROFT LTD.