

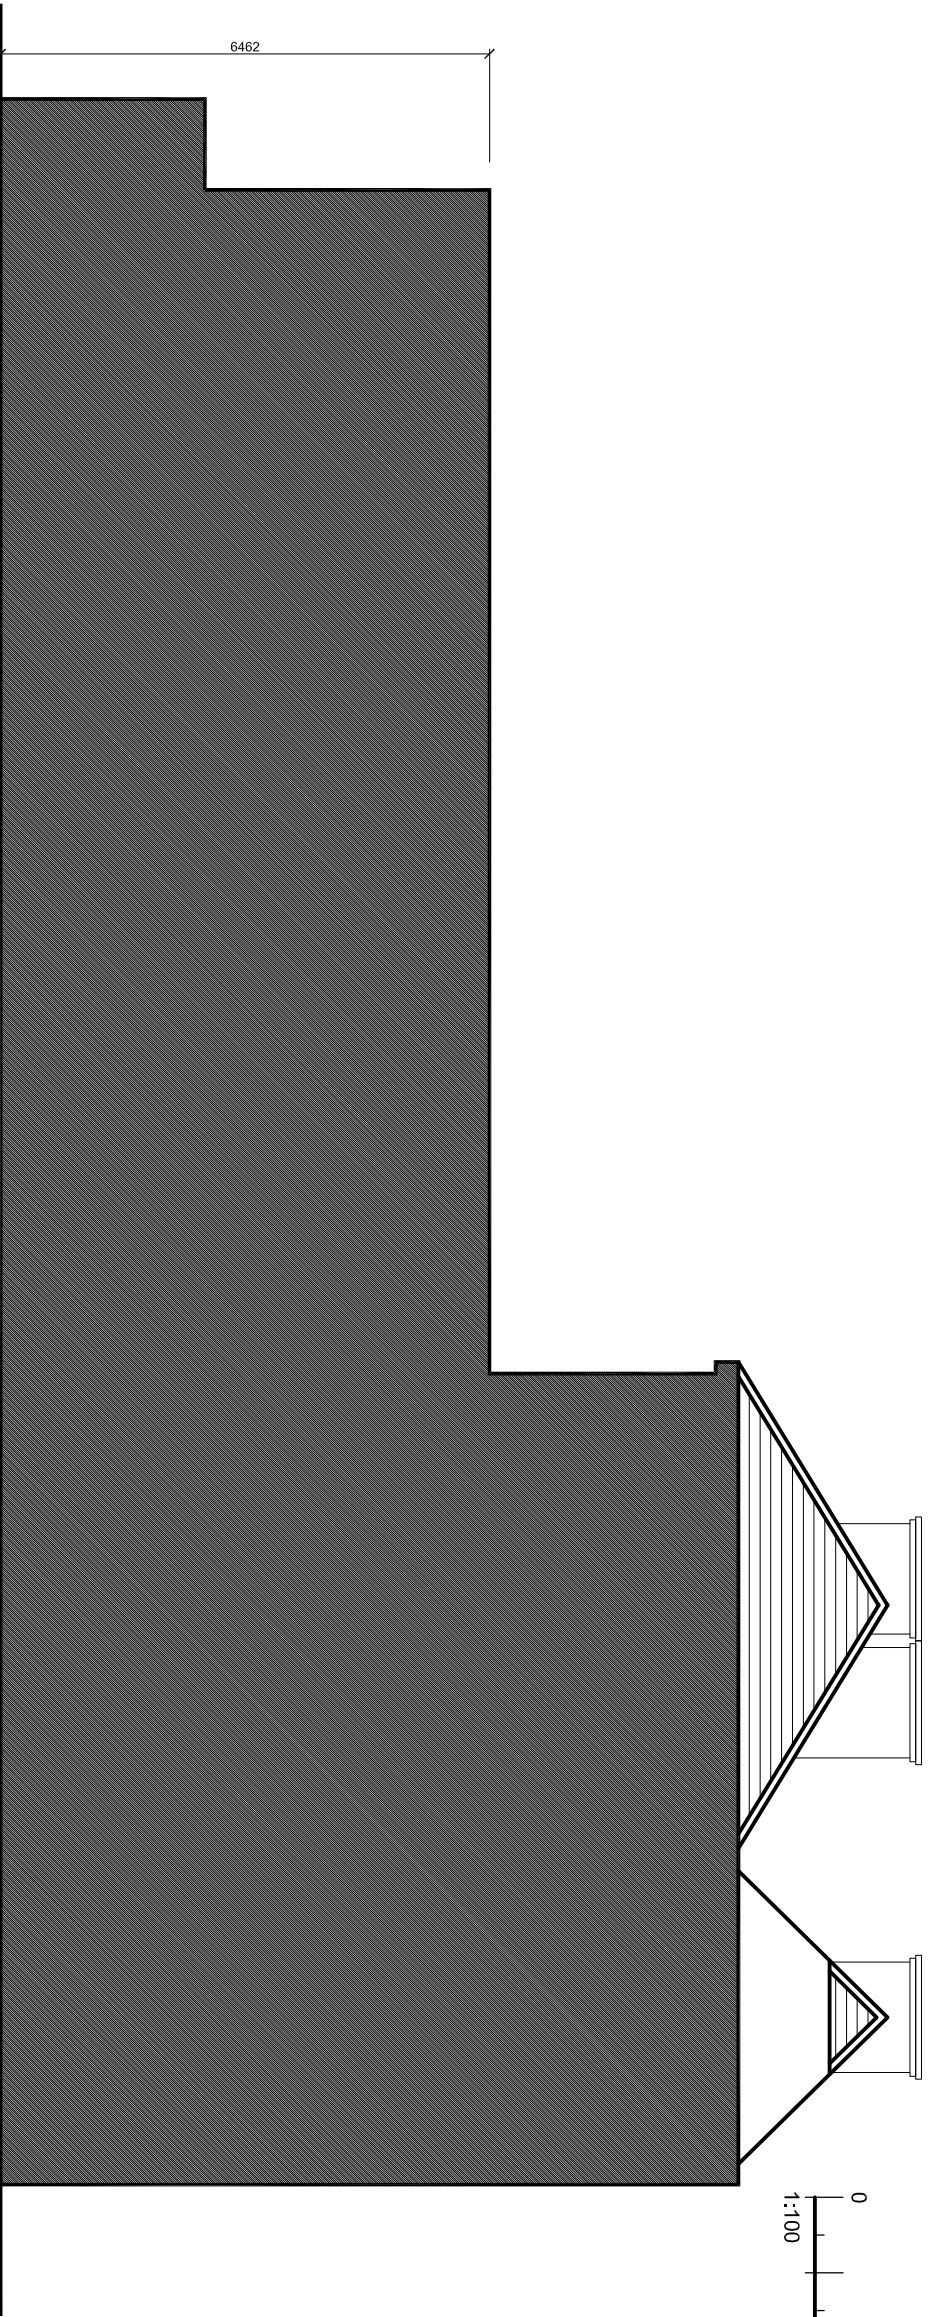


The Contractor is to check all dimensions on site and report any discrepancies to the Contract Administrator. This drawing is to be read in conjunction with all other standard documentation. Dimensions are not to be scaled from this drawing.

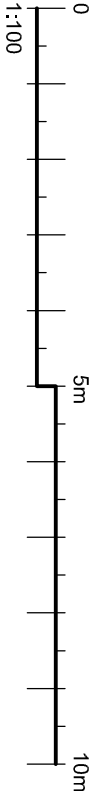

PROPOSED SIDE ELEVATION

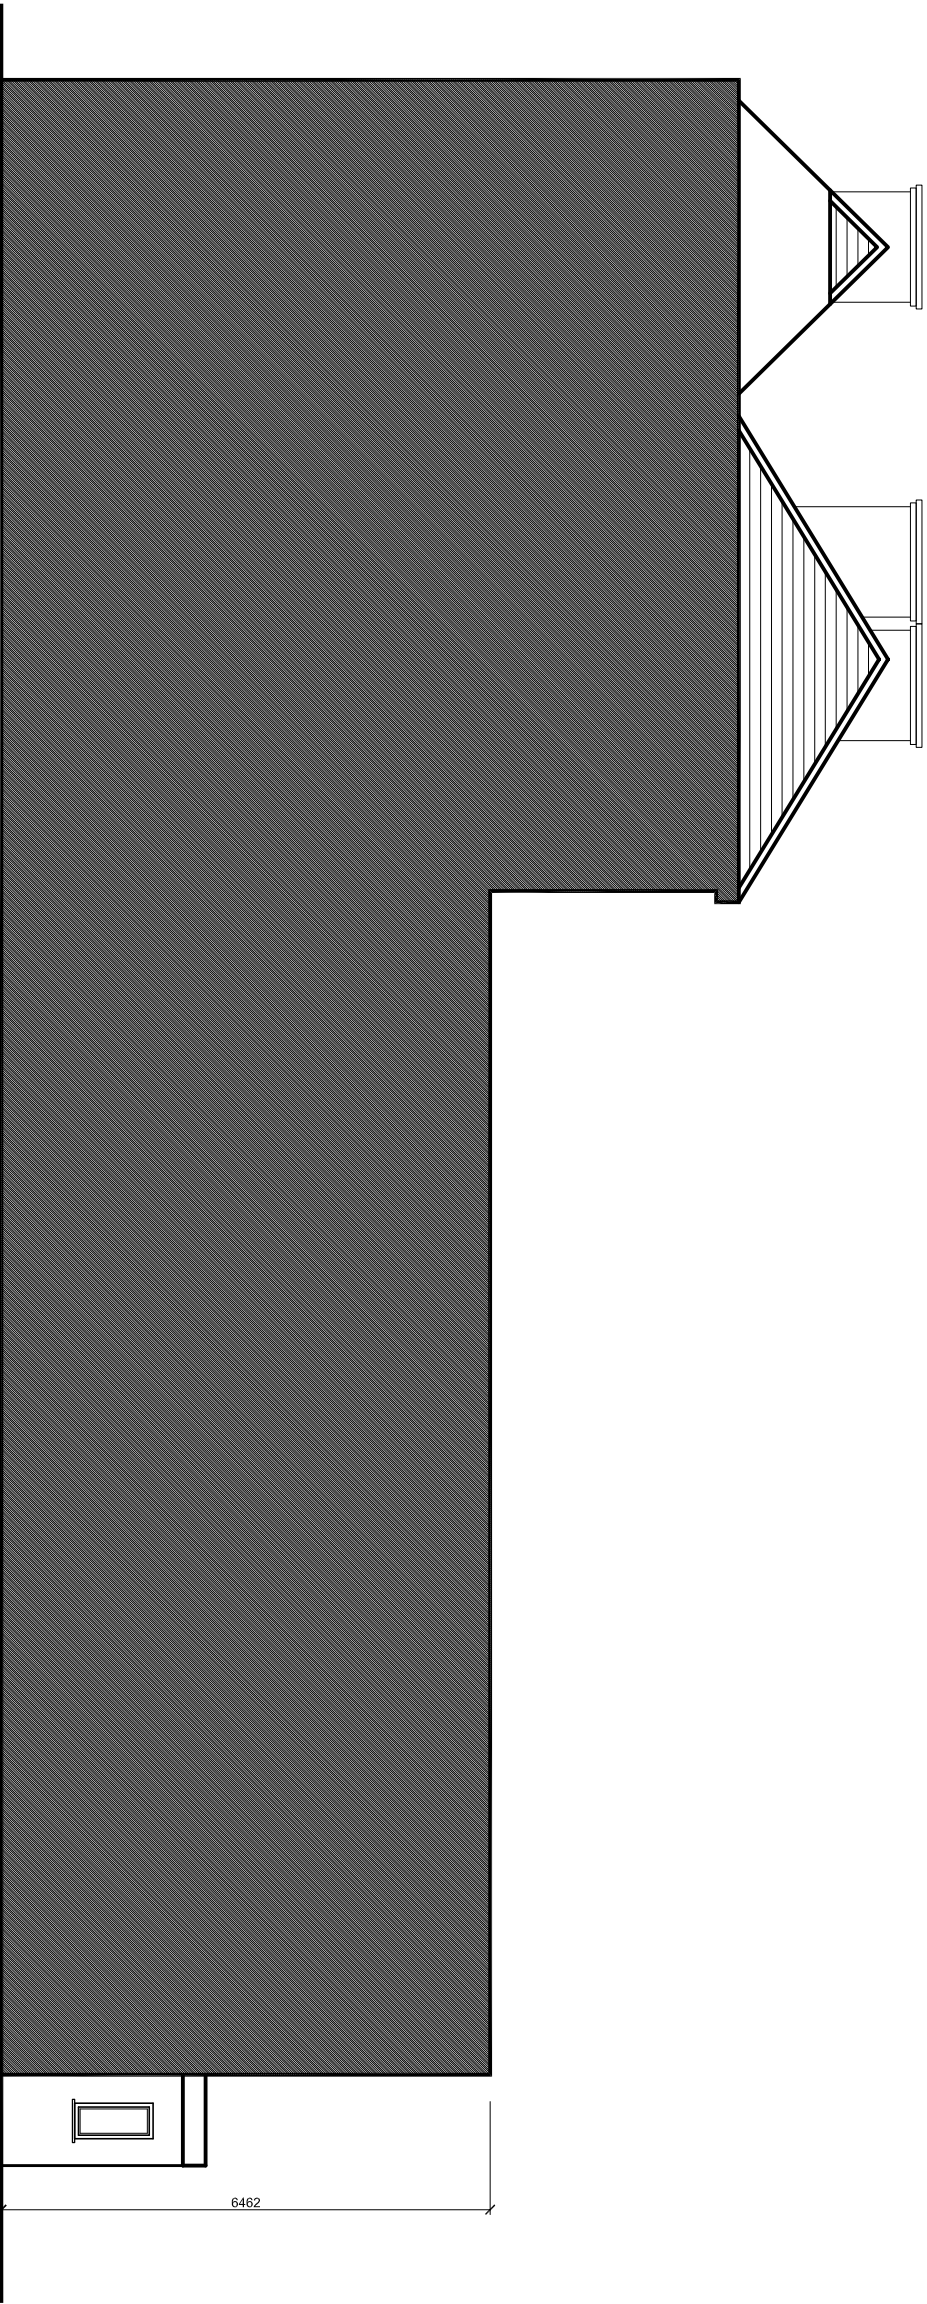

PROPOSED SIDE ELEVATION

| rev.                                       | description   |           | date             | chkd.           |
|--------------------------------------------|---|-----------|------------------|-----------------|
|                                            | <br>93 Colmandene Crescent,<br>Orpington, Kent BR5 2RA<br>020 3004 9238<br>07931 931 035<br>s.nappal@dapconsultants.co.uk<br>www.dapconsultants.co.uk |           |                  |                 |
| project : 151 Milton Road<br>Gravesend     |   |           |                  |                 |
| drawing title :<br><br>Proposed Elevations |   |           |                  |                 |
| drawn: SN                                  |   | chkd : SS | date: 26.01.2023 |                 |
| status:                                    |   | Planning  |                  | scale: 1:100@A3 |
| proj no : 2308                             | drg no: 08   | rev no:   |                  |                 |