




MATERIALS


FLAT ROOF
SINGLE PLY MEMBRANE

WALLS
PAINTED RENDER TO MATCH MAIN DWELLING


WINDOWS & DOORS
COLOURED uPVC OR ALUMINIUM

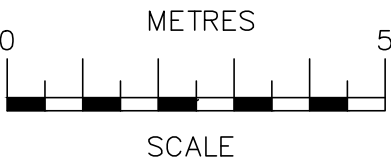

SCALE BAR @ 1:100

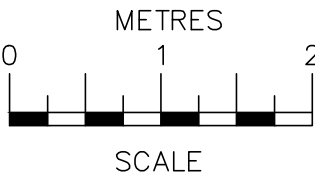

SCALE BAR @ 1:50

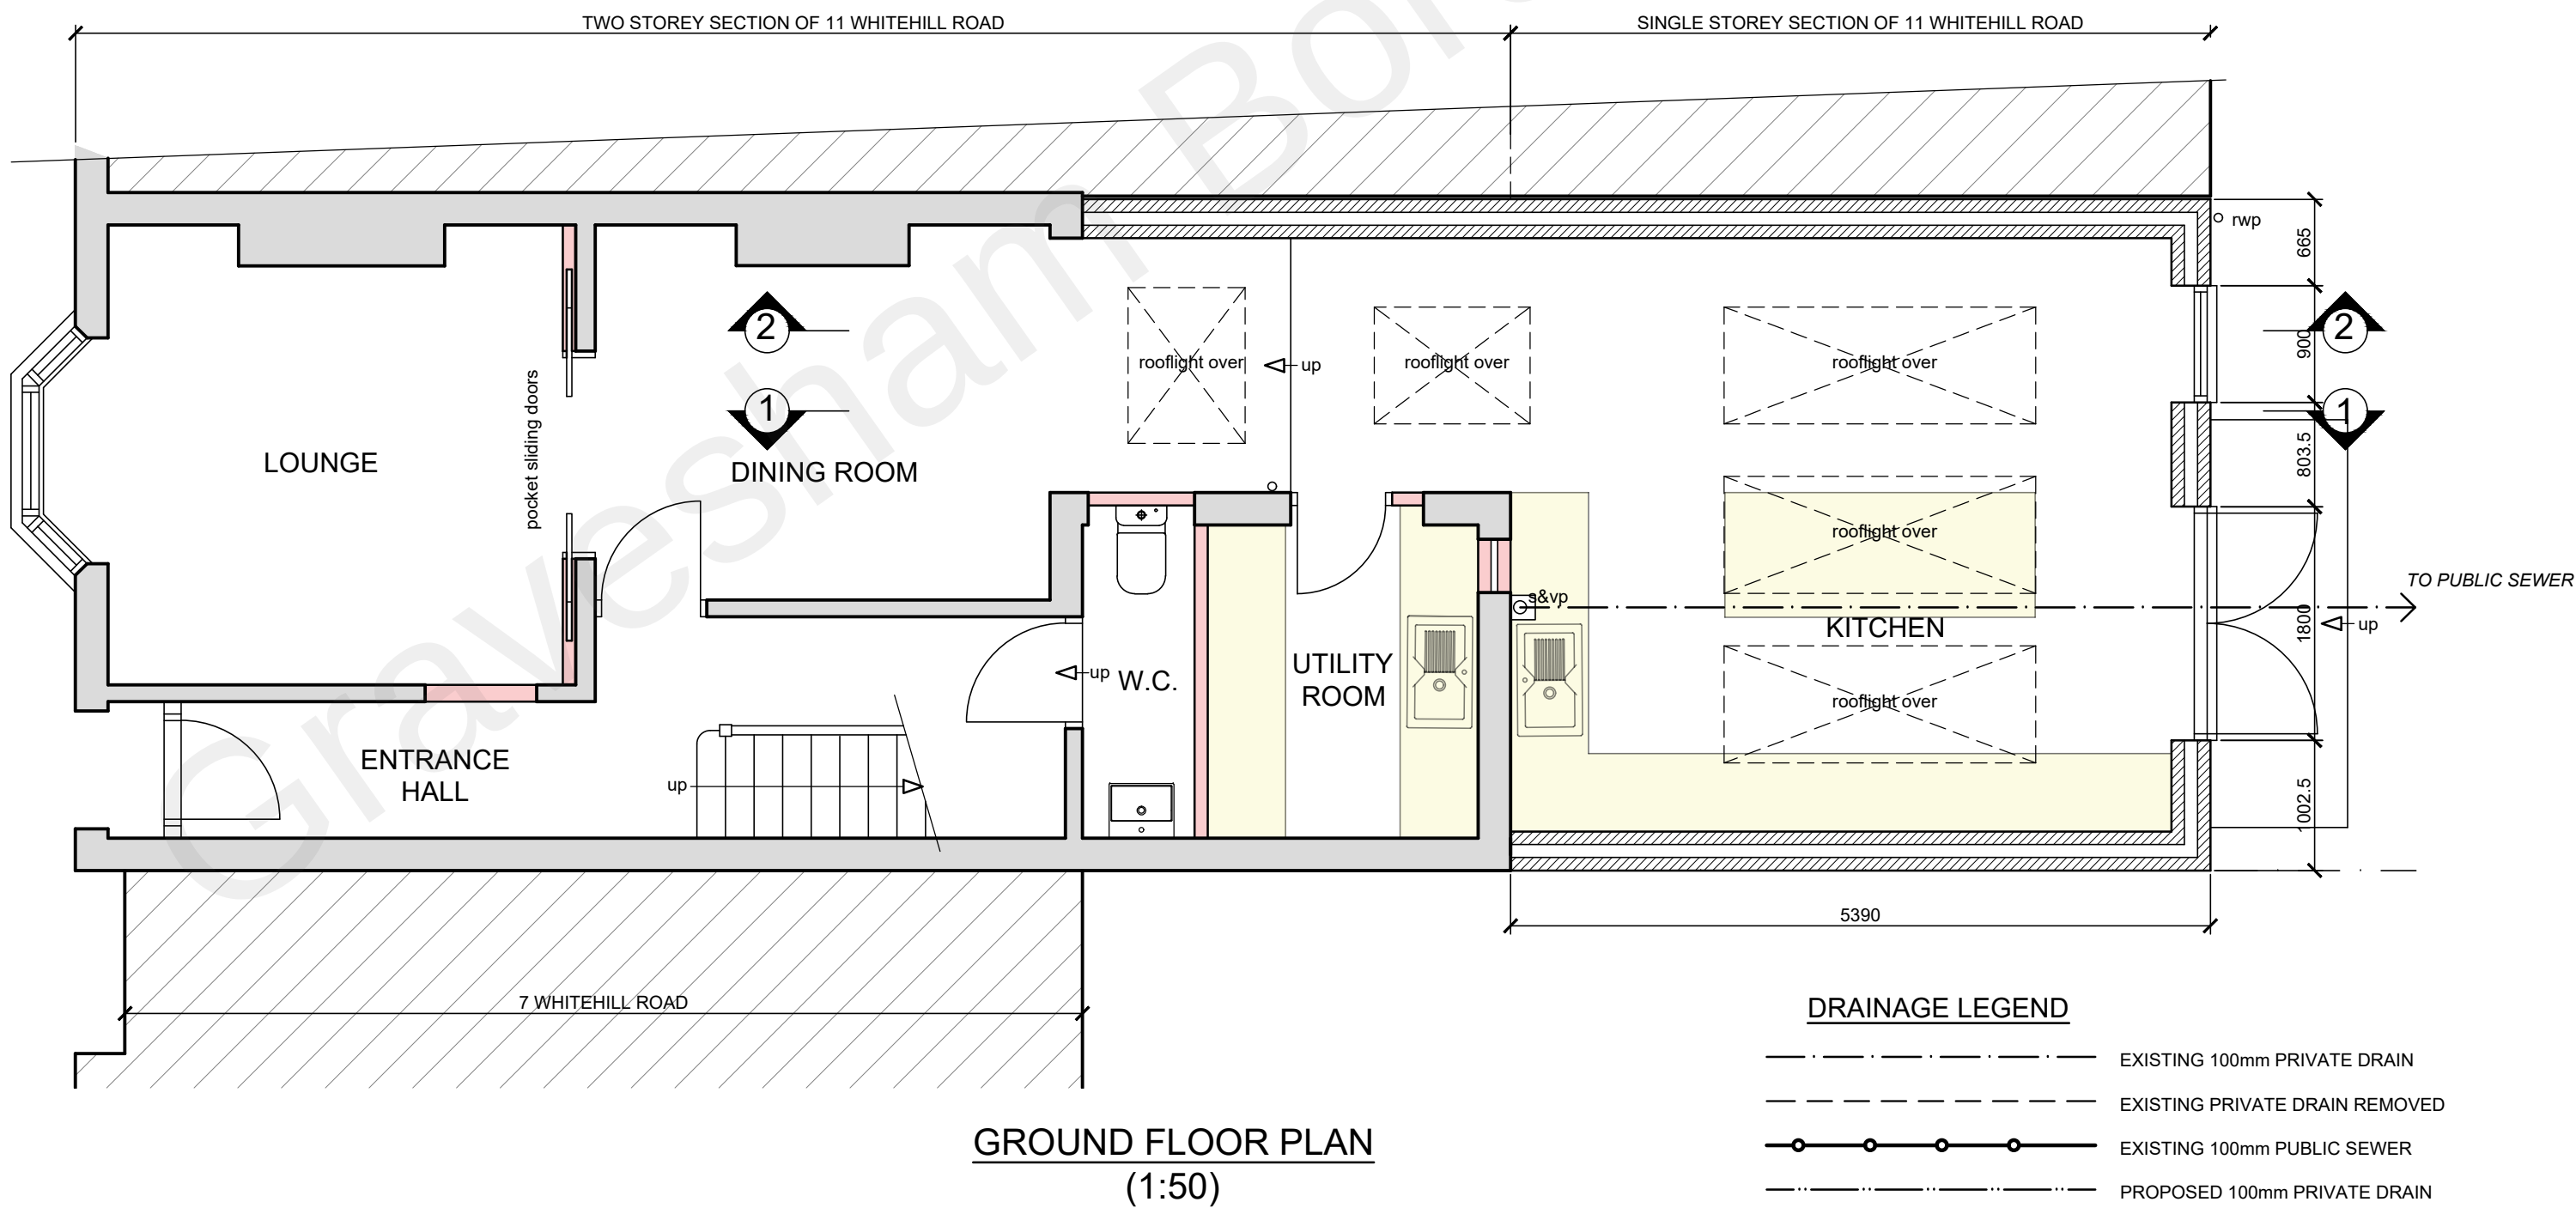

DRAINAGE LEGEND

- EXISTING 100mm PRIVATE DRAIN
- EXISTING PRIVATE DRAIN REMOVED
- EXISTING 100mm PUBLIC SEWER
- PROPOSED 100mm PRIVATE DRAIN

Date	No	Revision
Penfold Project Services		
Epmarket, Wrotham Road, Meopham, Kent, DA13 0JH Telephone: 01474 816690 e-mail: apenfold448@btinternet.com		
Job Title: 9 WHITEHILL ROAD GRAVESEND KENT DA12 5PE		
Dwg Title: PLANS & ELEVATIONS AS PROPOSED		
Scale: 1:50 & 1:100 @ A2		
Dwg No.: 02		
Date: July 2022		