
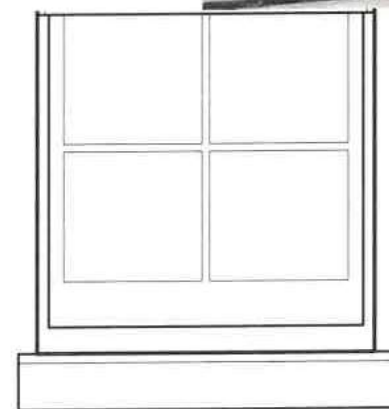


This drawing is copyright and must not be reissued, loaned or copied without the written consent of this practice. All dimensions must be checked on site before proceeding and any discrepancies notified immediately.

All drawings to be read in conjunction with consultant structural engineers, mechanical and electrical consultants, acoustic engineers, energy consultants, etc. design calculation sheets, specifications and drawings plus any accompanying product literature, accredited details, etc.

© Copyright Livemore

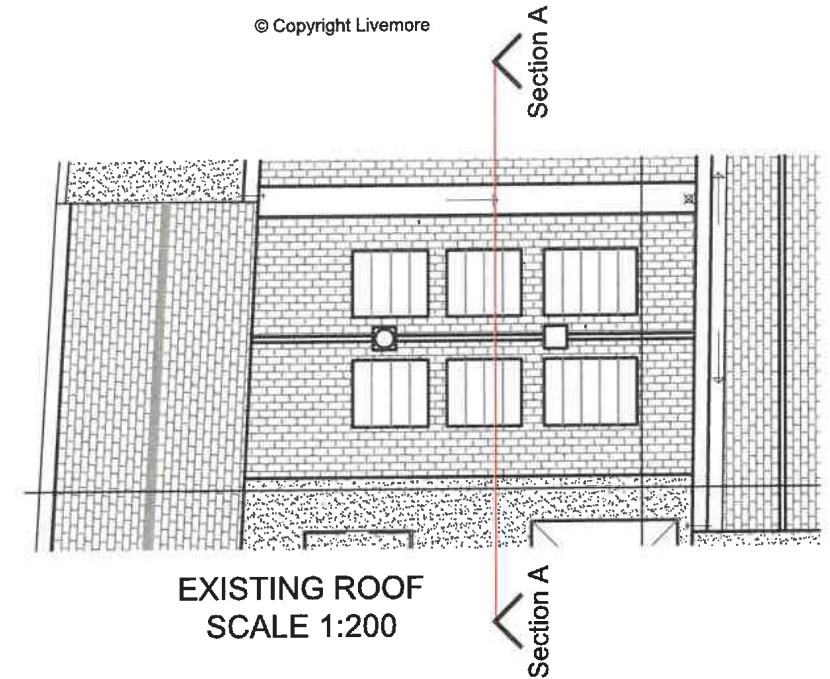

Existing Grey  
Welsh Slate Tiles

Existing battens

Existing decorative  
roof cowl

Roof Light

Existing cast Iron Roof Trusses

Roof Insulation

EXISTING SECTION A-A  
SCALE 1:20

|      |                 |            |
|------|-----------------|------------|
| A    | scale bar added | 09/10/2023 |
| Rev. | Amendment       | Date       |



Livemore

Client Royal Mail Property and Facilities Solutions

Project Fabric Remedials 23/24  
Gravesend Delivery Office  
144-145 Milton Road, Gravesend, DA12 2AA

Title  
Existing Plan & Section A-A

Drawn by: DO Date: 05-10-2023

Checked by: DO

Scale @ A3: 1:20/200 Drg. No.: 17576-03

Leigh-on-Sea Office  
74-76 Broadway  
Leigh-on-Sea  
Essex SS9 1AE

leigh.office@livemore.co.uk  
01702 714977



London Office  
14 Grays Inn Road  
London  
WC1X 8HN

london.office@livemore.co.uk

www.livemore.co.uk