




55 Flowerhill Way, Istead Rise, Gravesend, DA13 9DS

PROPOSED WORKS.

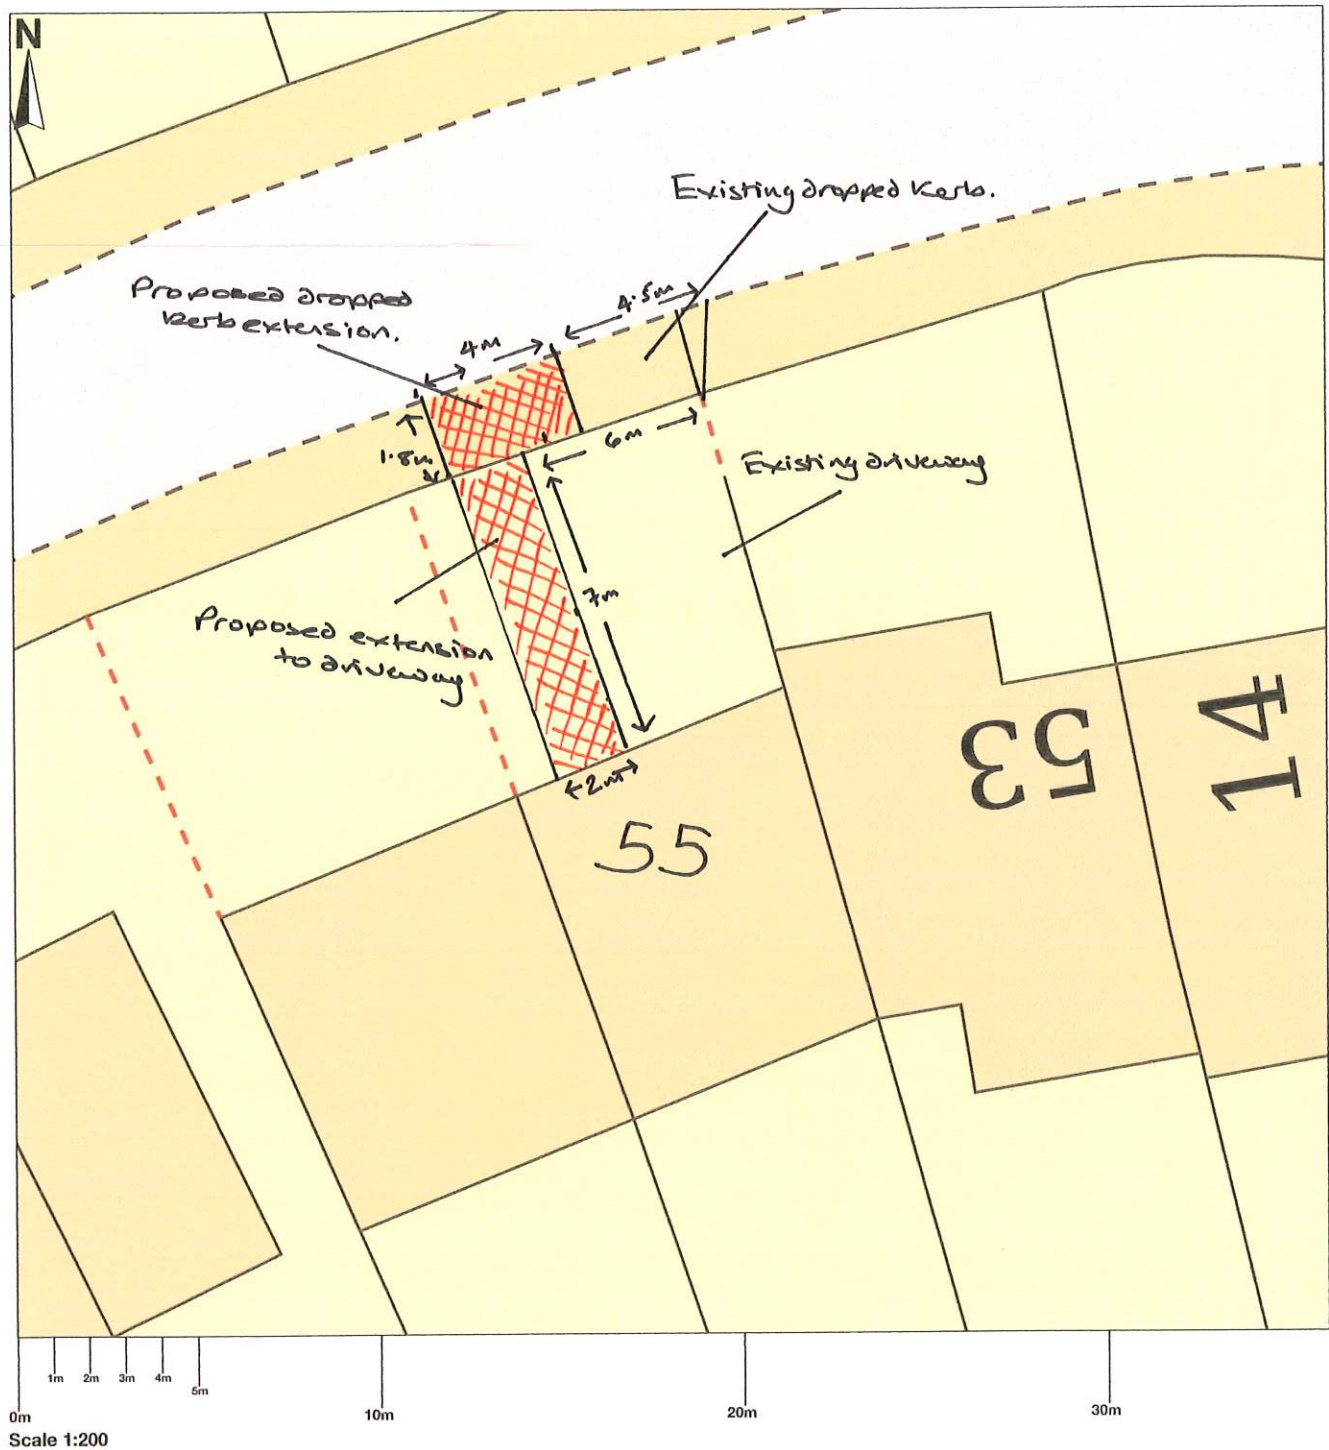

- Proposed dropped kerb extension 4m x 1.8m
- Existing dropped kerb 4.5m x 1.8m
- Proposed driveway extension 7m x 2m
- Existing driveway 6m x 7m