




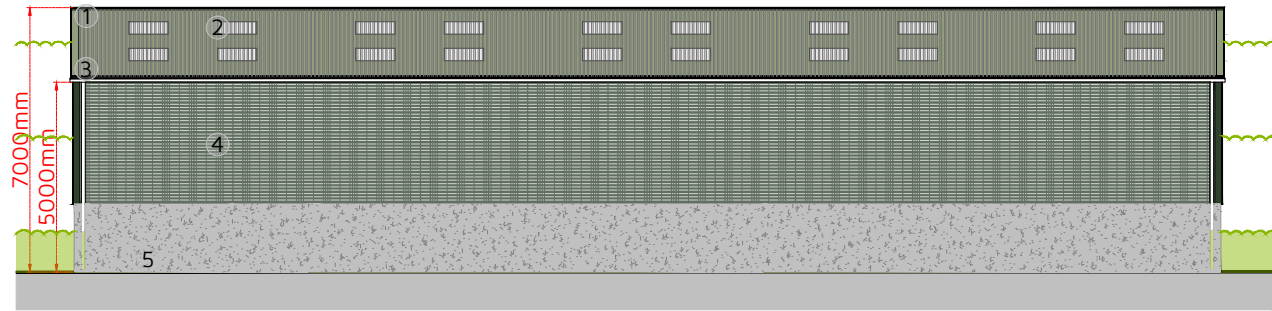


1. Proposed Side Elevation
1:200 @ A3

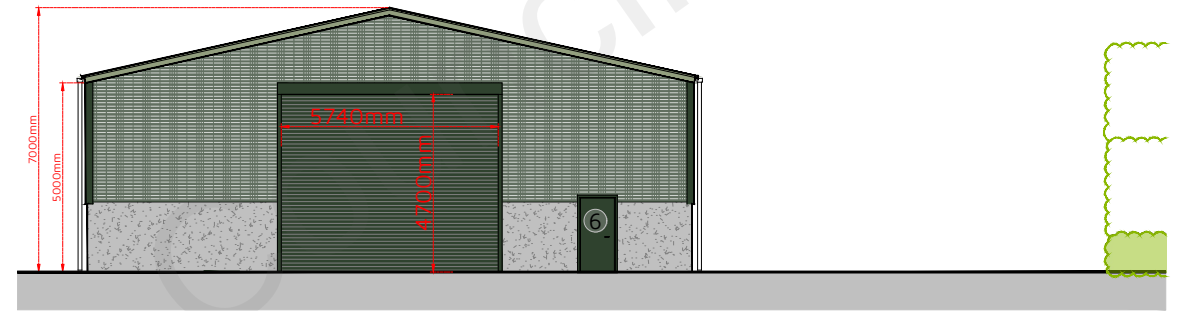

2. Proposed Front Elevation
1:200 @ A3



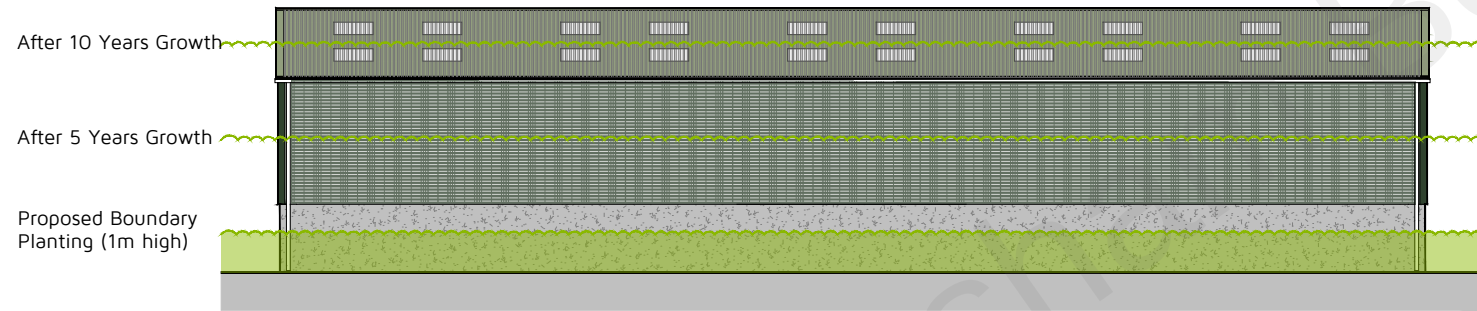


3. Proposed Side Elevation
1:200 @ A3

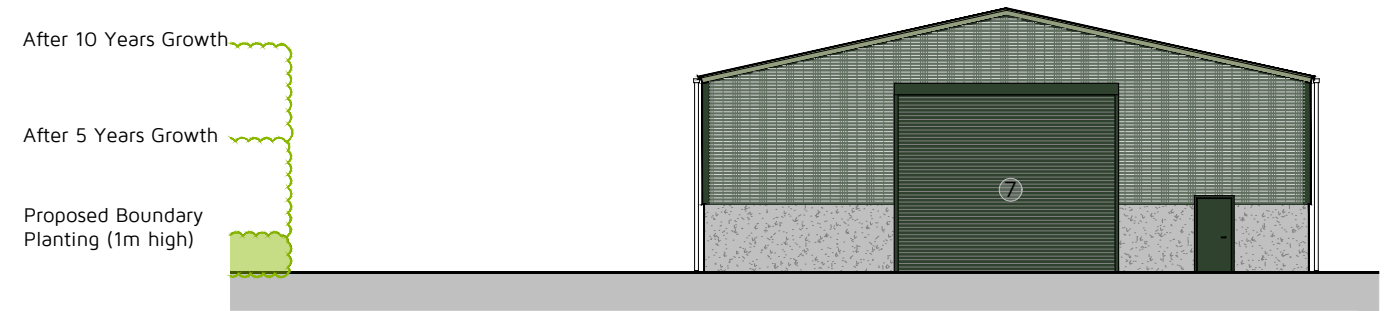

4. Proposed Rear Elevation
1:200 @ A3

Proposed Elevations 1:200 @ A3

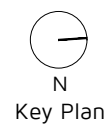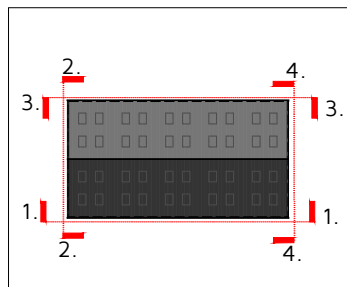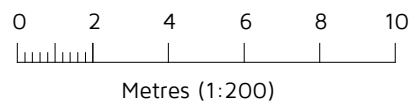

Material Details:

- 0.7mm Box Profile PVC Cladding in Moorland Green
- 1.5mm Translucent GRP Rooflight
- PVC Rainwater Goods (Colour to suit)
- 32/1000VW Vented Wall Cladding in Juniper Green

- 100mm thick Pre-Stressed Concrete Wall Panels to be taken up to 1.8m from ground level.
- Steel Roller Shutter Door in Juniper Green.
- Steel Personnel Door in Juniper Green

Rev: Reason:

Date:

Client:

J & B MARTIN

Project:

HARLEX HAULAGE SERVICES LTD, PARK PALE,
SHORNE, ROCHESTER, KENT, ME2 3UD

Title:

PROPOSED DRAFT ELEVATION

Drawing:

DHA/15790/05

Rev:

Scale:

1:200

Date:

JUNE 2021



Eclipse House, Eclipse Park, Sittingbourne Road
Maidstone, Kent. ME14 3EN

t: 01622 776226 f: 01622 776227
e: info@dhaplanning.co.uk w: www.dhaplanning.co.uk

No reproduction by any method of any part of this document
is permitted without the consent of the copyright holders.
Produced for Town and Country planning purposes only.

© Crown Copyright 2019. All rights reserved. Licence Number: 100031961

CAD Reference: DHA_15790_HARLEX_MM02

A3