



Existing Site Layout  
1:200

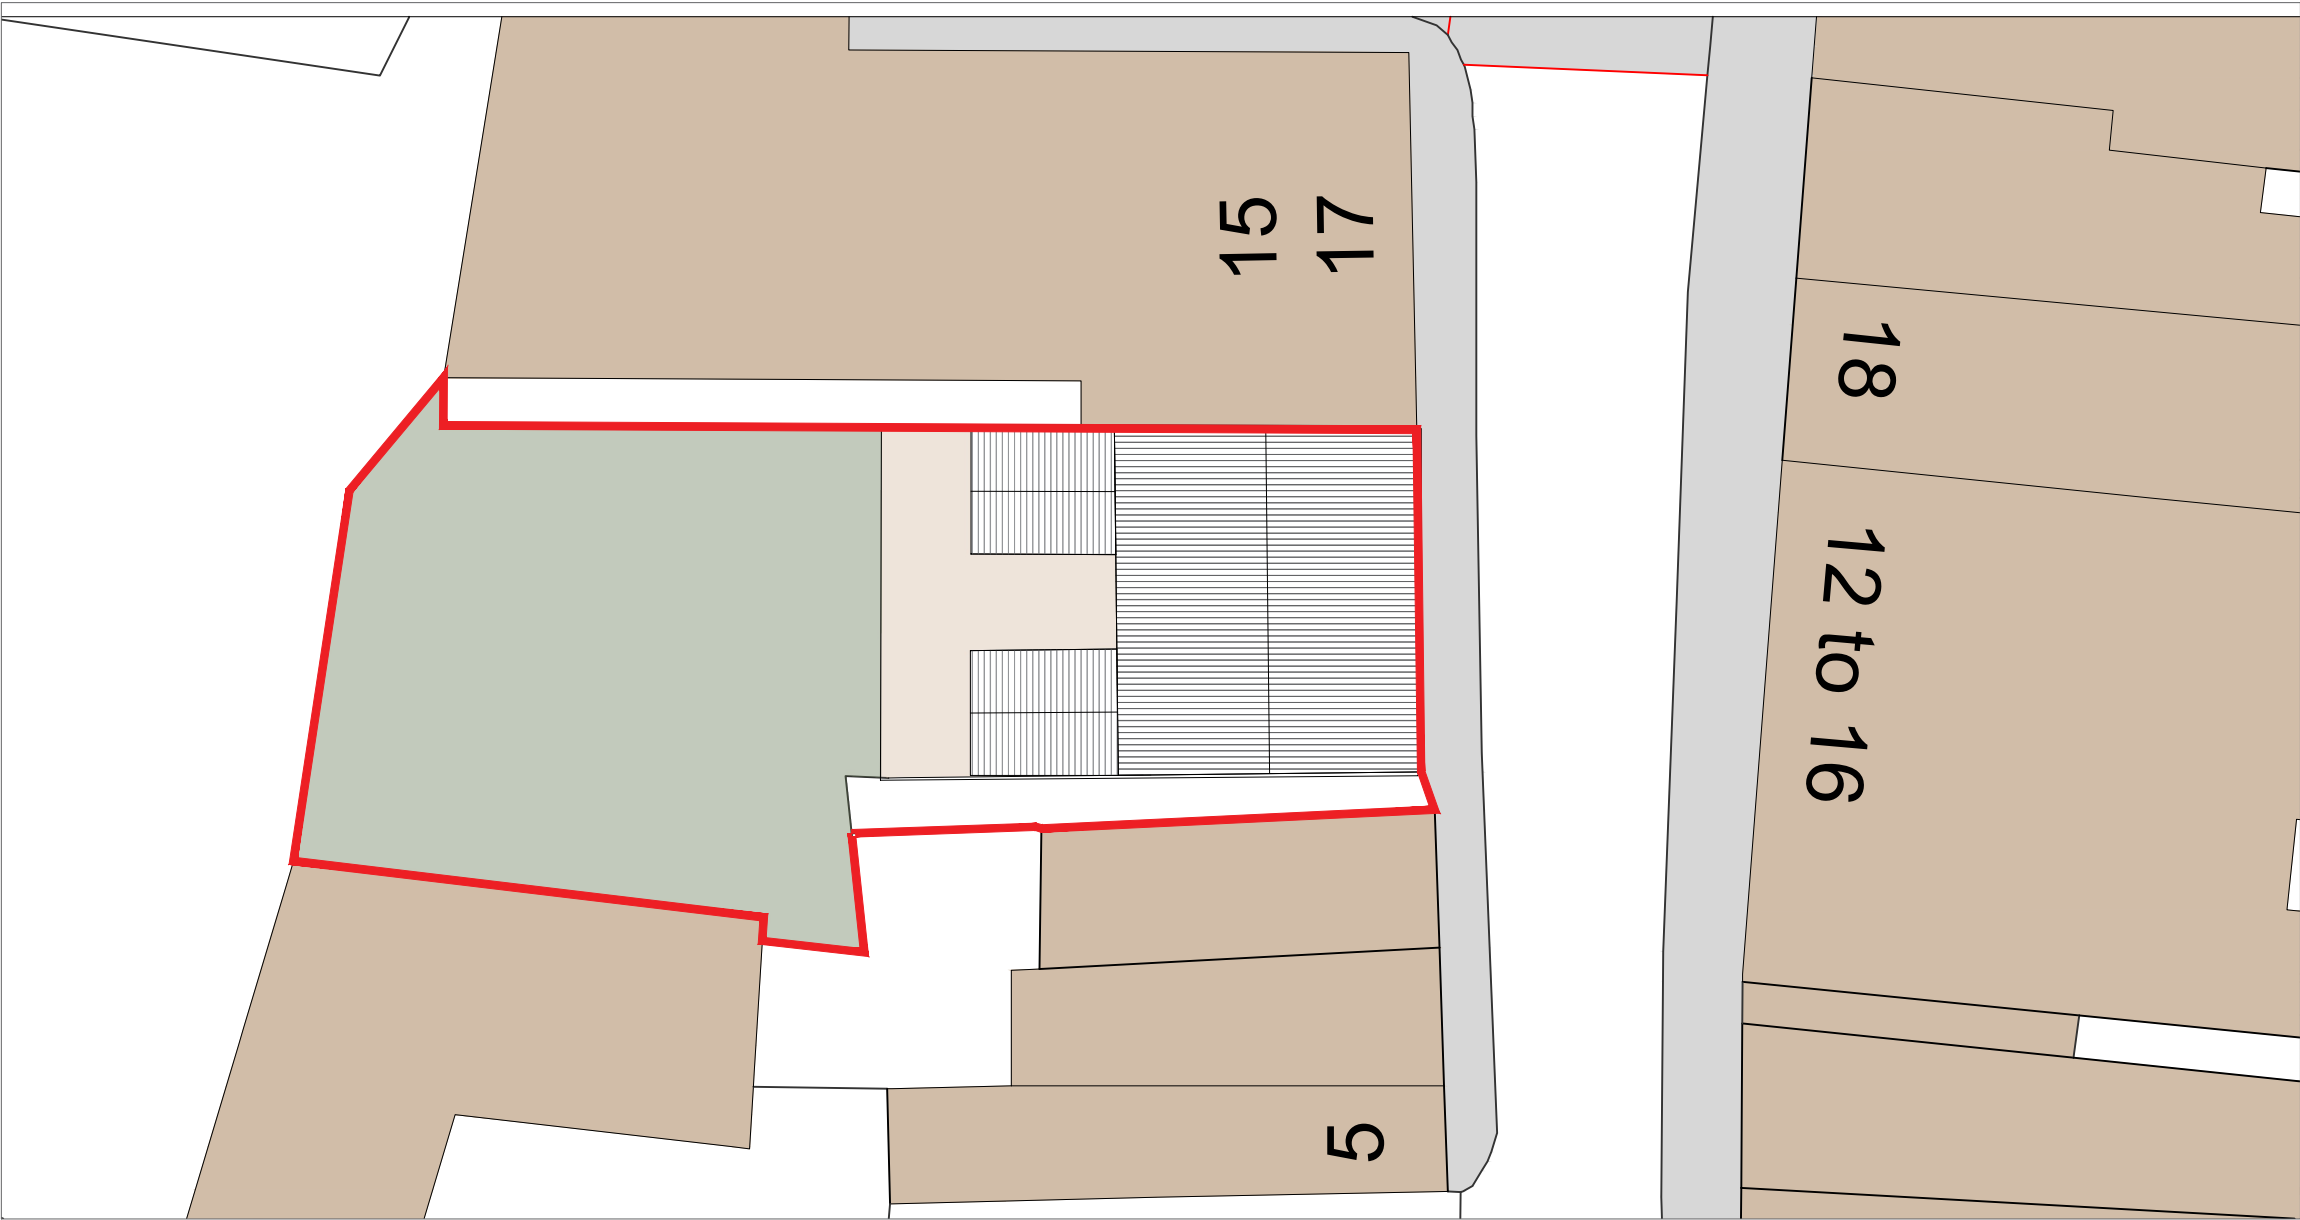

Proposed Site Layout  
1:200

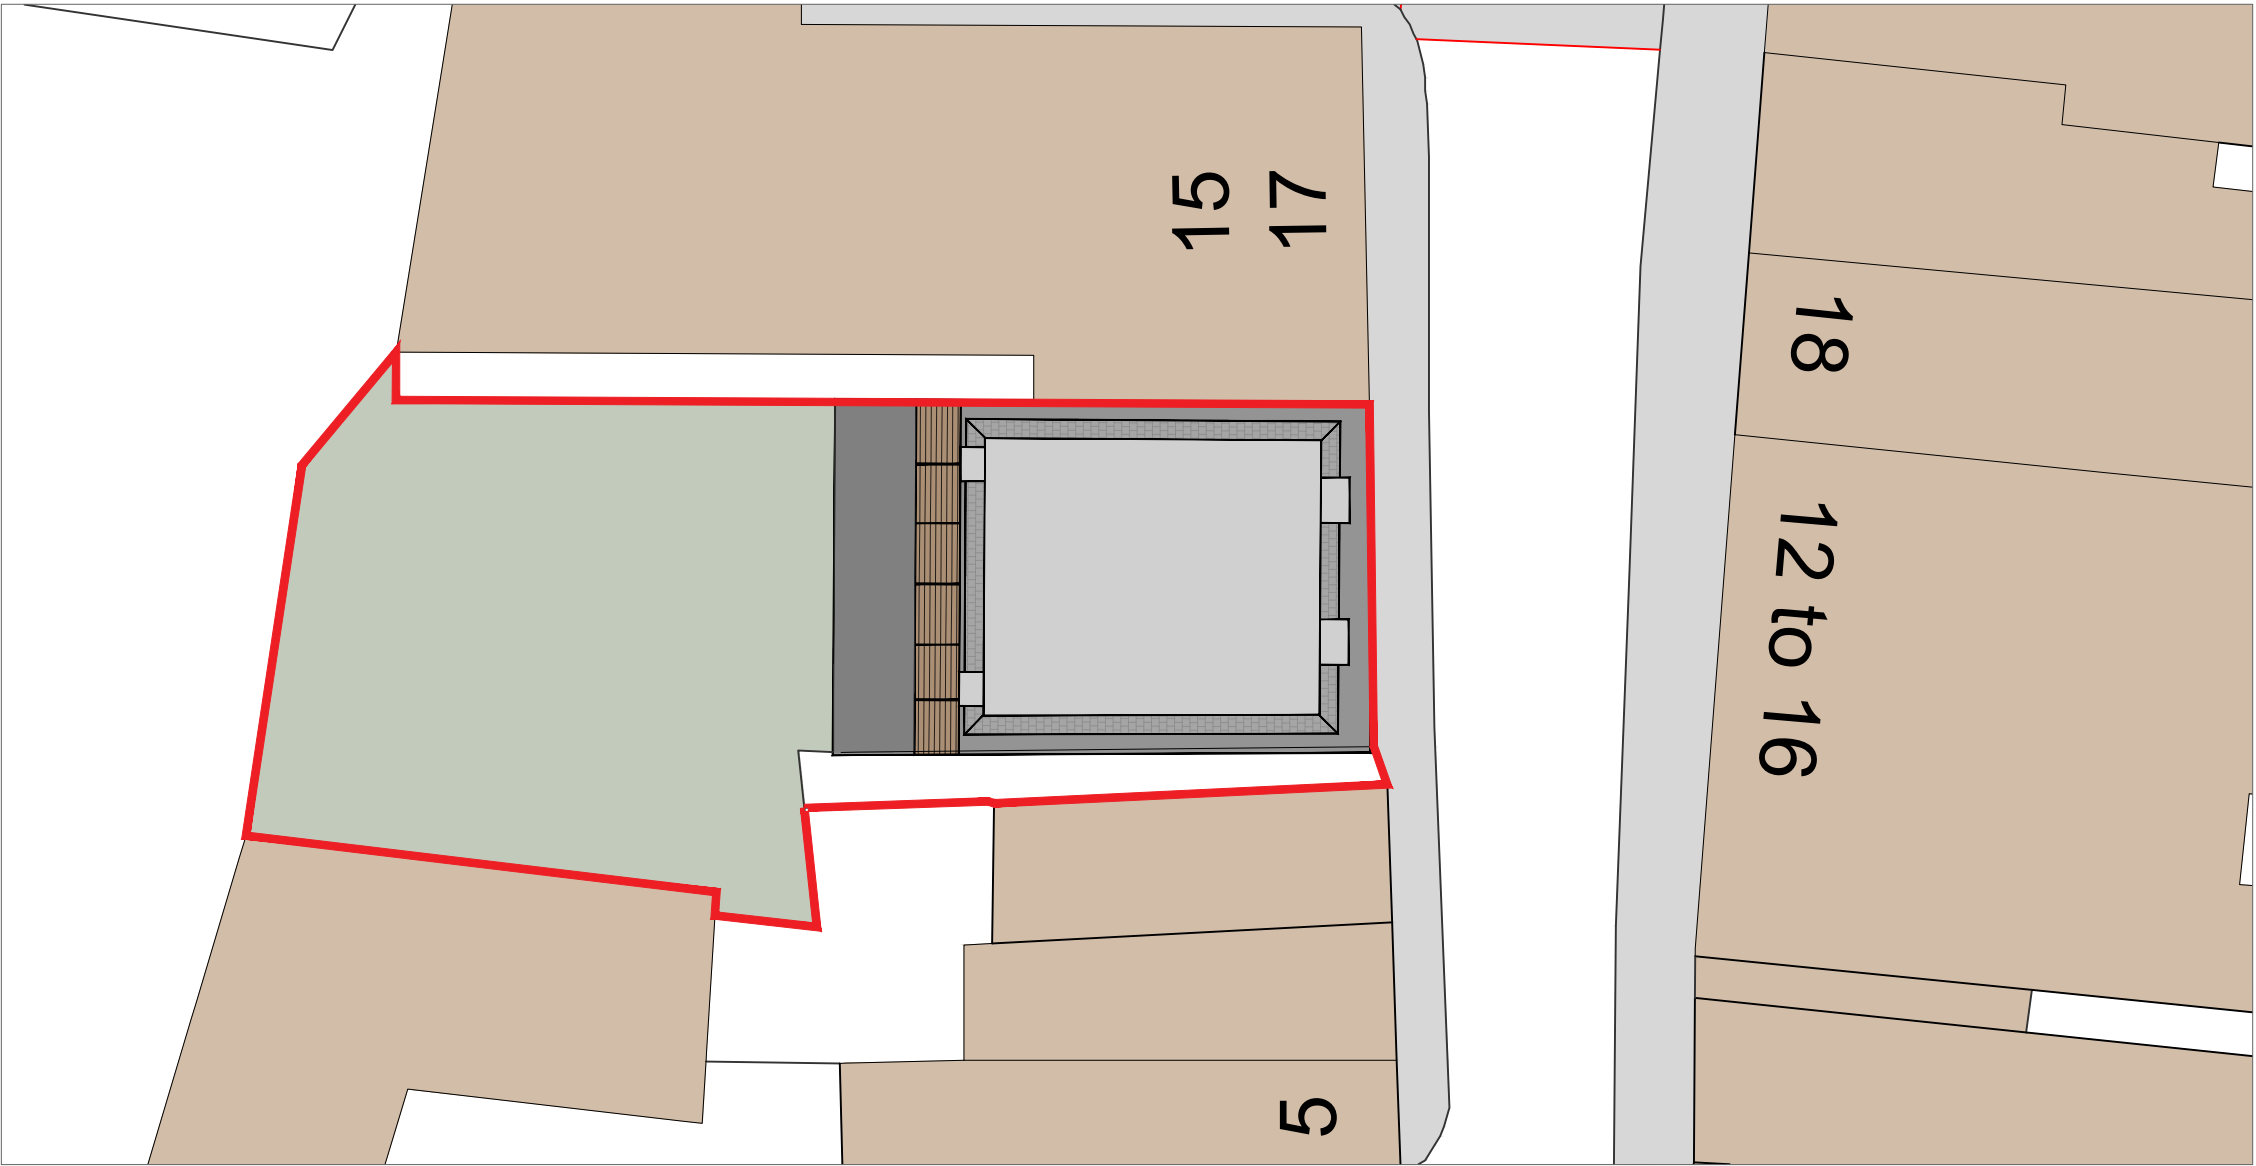


Notes:

- Do not scale from this drawing.
- All dimensions to be verified on site and is in mm.
- Builder to verify all dimensions, heights and levels prior to commencement of work.
- All documents shall be checked to ensure that they are compatible by the contractor before construction commences. In the event of apparent ambiguity or contradiction the engineer and/ or architect shall be notified immediately.
- The contractor in preparing his estimate shall visit the site and acquaint himself with the problems involved.
- The contractor shall issue all statutory notices to the local Authority during progress and completion of works.



Site Layout  
1:1250

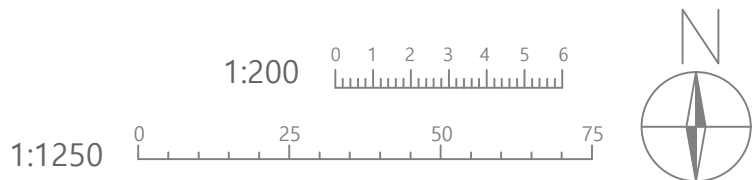

|                  |              |     |       |
|------------------|--------------|-----|-------|
| A                | -            | -   | -/-/- |
| REV:             | DESCRIPTION: | BY: | DATE: |
| STATUS: PLANNING |              |     |       |

Whitehall Place  
47 The Terrace,  
Gravesend, Kent  
DA12 2DL  
01474 247 787  
info@barronedwards.co.uk  
www.barronedwards.co.uk

|                                                                 |                    |                |
|-----------------------------------------------------------------|--------------------|----------------|
| SITE:<br>11 - 13 Queens Street<br>Gravesend<br>Kent<br>DA12 2EQ |                    |                |
| TITLE:<br>Site Layout<br>---                                    |                    |                |
| SCALE AT A2:<br>1:200 1:1250                                    | DATE:<br>05.01.24  | DRAWN:<br>HH   |
| PROJECT NO:<br>221105                                           | DRAWING NO:<br>001 | REVISION:<br>C |