



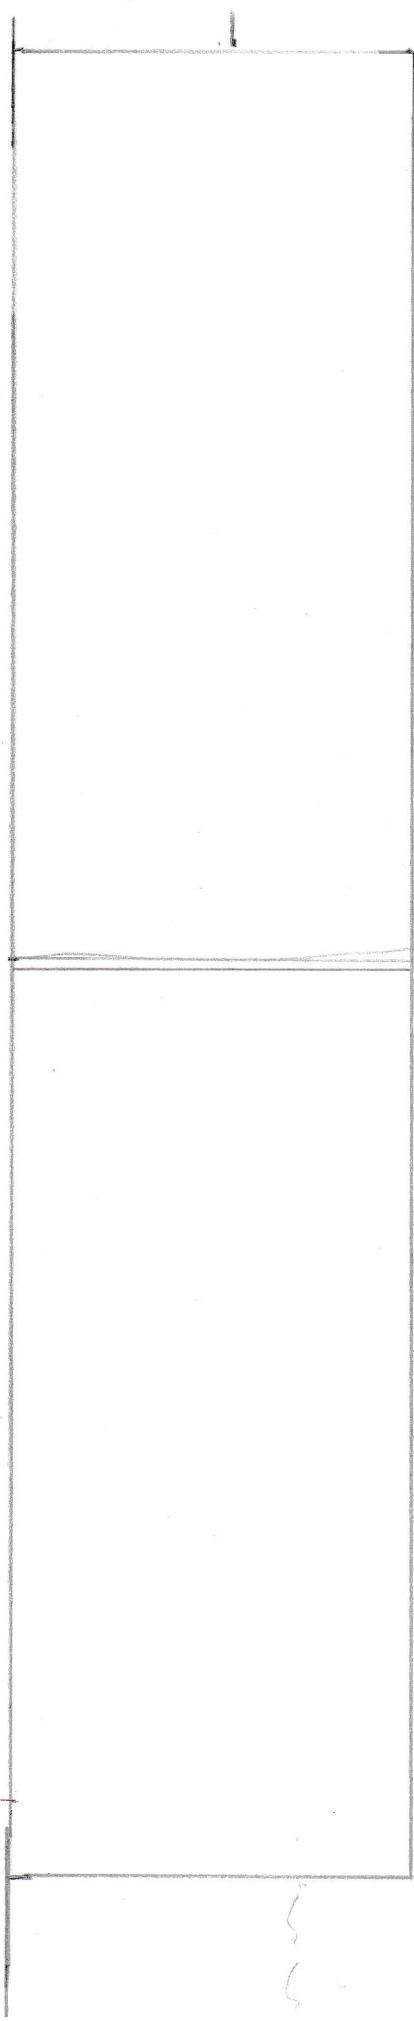

SCALE

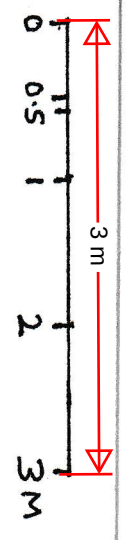

DATE

7 | 11 | 24

PROJECT

CONTAINER
+
GATE
SIDE ELEVATION

ADDRESS

LAND BETWEEN 26-30
ST JAMES ROAD
GRAVESEND

1:50