


Notes:


- Do not scale from this drawing.
- All dimensions to be verified on site and is in mm.
- Builder to verify all dimensions, heights and levels prior to commencement of work.
- All documents shall be checked to ensure that they are compatible by the contractor before construction commences. In the event of apparent ambiguity or contradiction the engineer and/ or architect shall be notified immediately.
- The contractor in preparing his estimate shall visit the site and acquaint himself with the problems involved.
- The contractor shall issue all statutory notices to the local Authority during progress and completion of works.

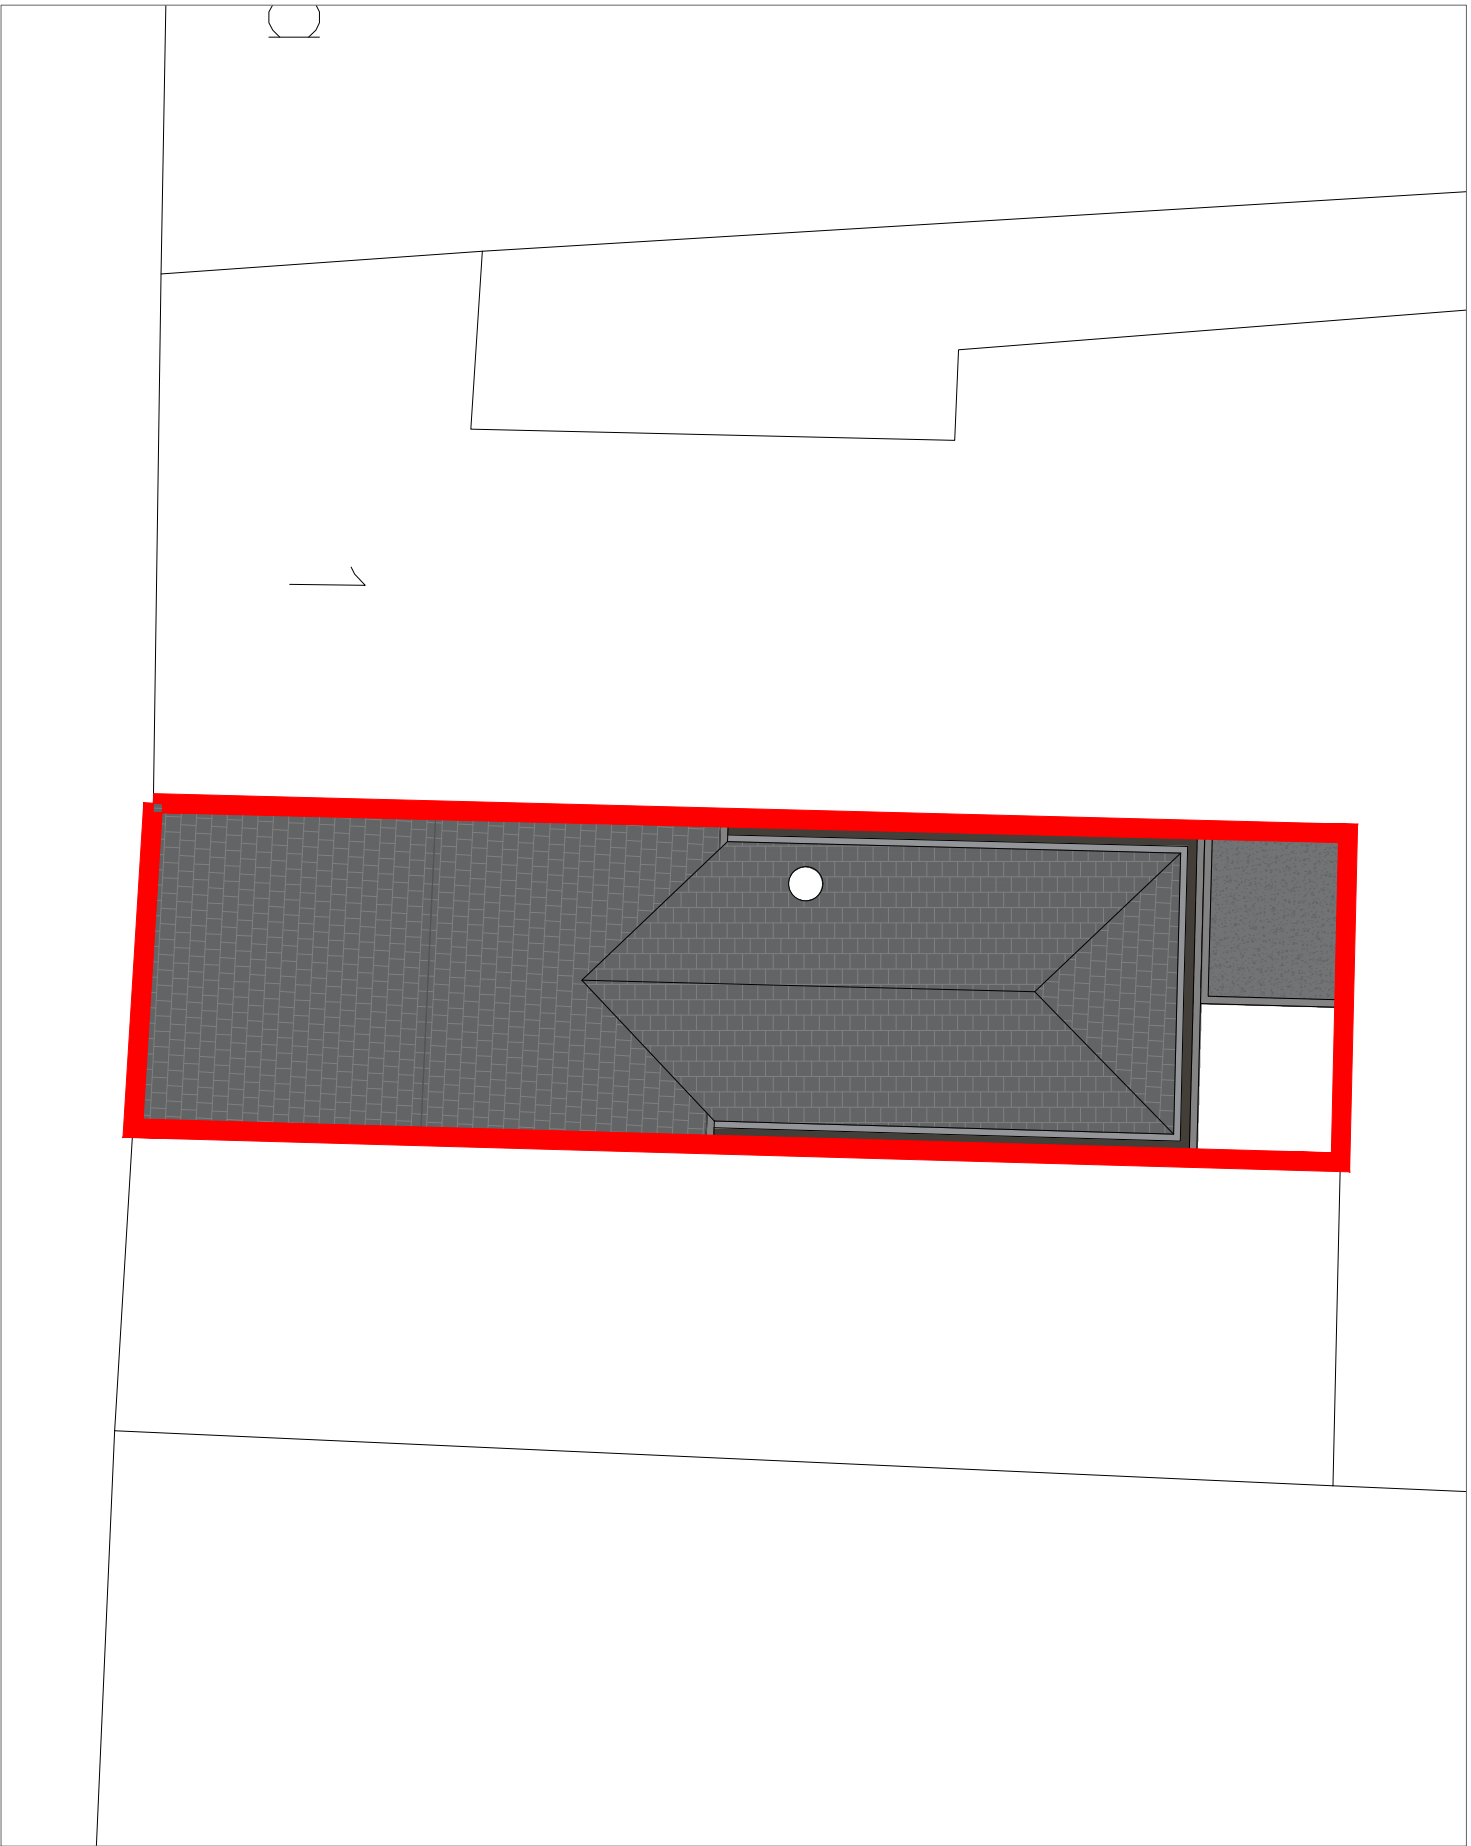


Existing 1:100



Proposed 1:100

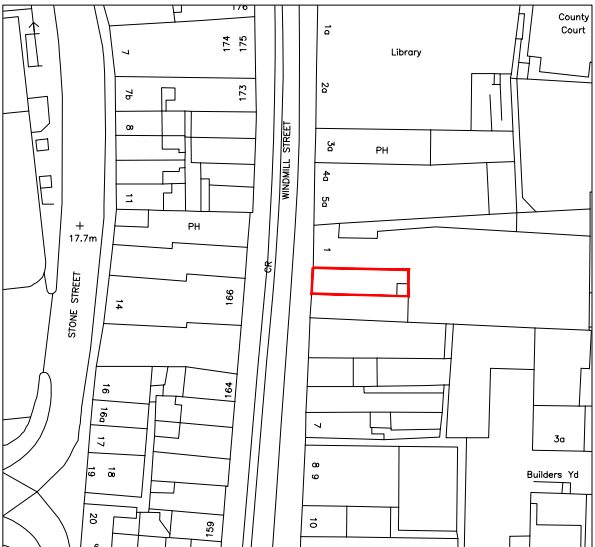

Site Context 1:1250

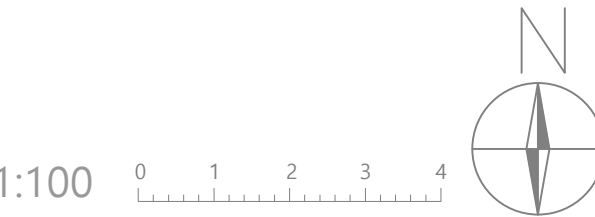

1:100 0 1 2 3 4
1:1250 0 25 50 75

A	-	-	-/-/-
REV:	DESCRIPTION:	BY:	DATE:

STATUS:



Whitehall Place
47 The Terrace,
Gravesend, Kent
DA12 2DL

01474 247 176
0203 282 6676
info@gillsterling.co.uk
www.gillsterling.co.uk

SITE:	2 Windmill Street Gravesend Kent DA12 1AD
TITLE:	Existing Block Plan Proposed Block Plan

SCALE AT A2:	DATE:	DRAWN:
1:100/1:1250	18.01.2024	AW
PROJECT NO:	DRAWING NO:	REVISION:
231130	001	B