






Pre - Existing Ground Shop Plan

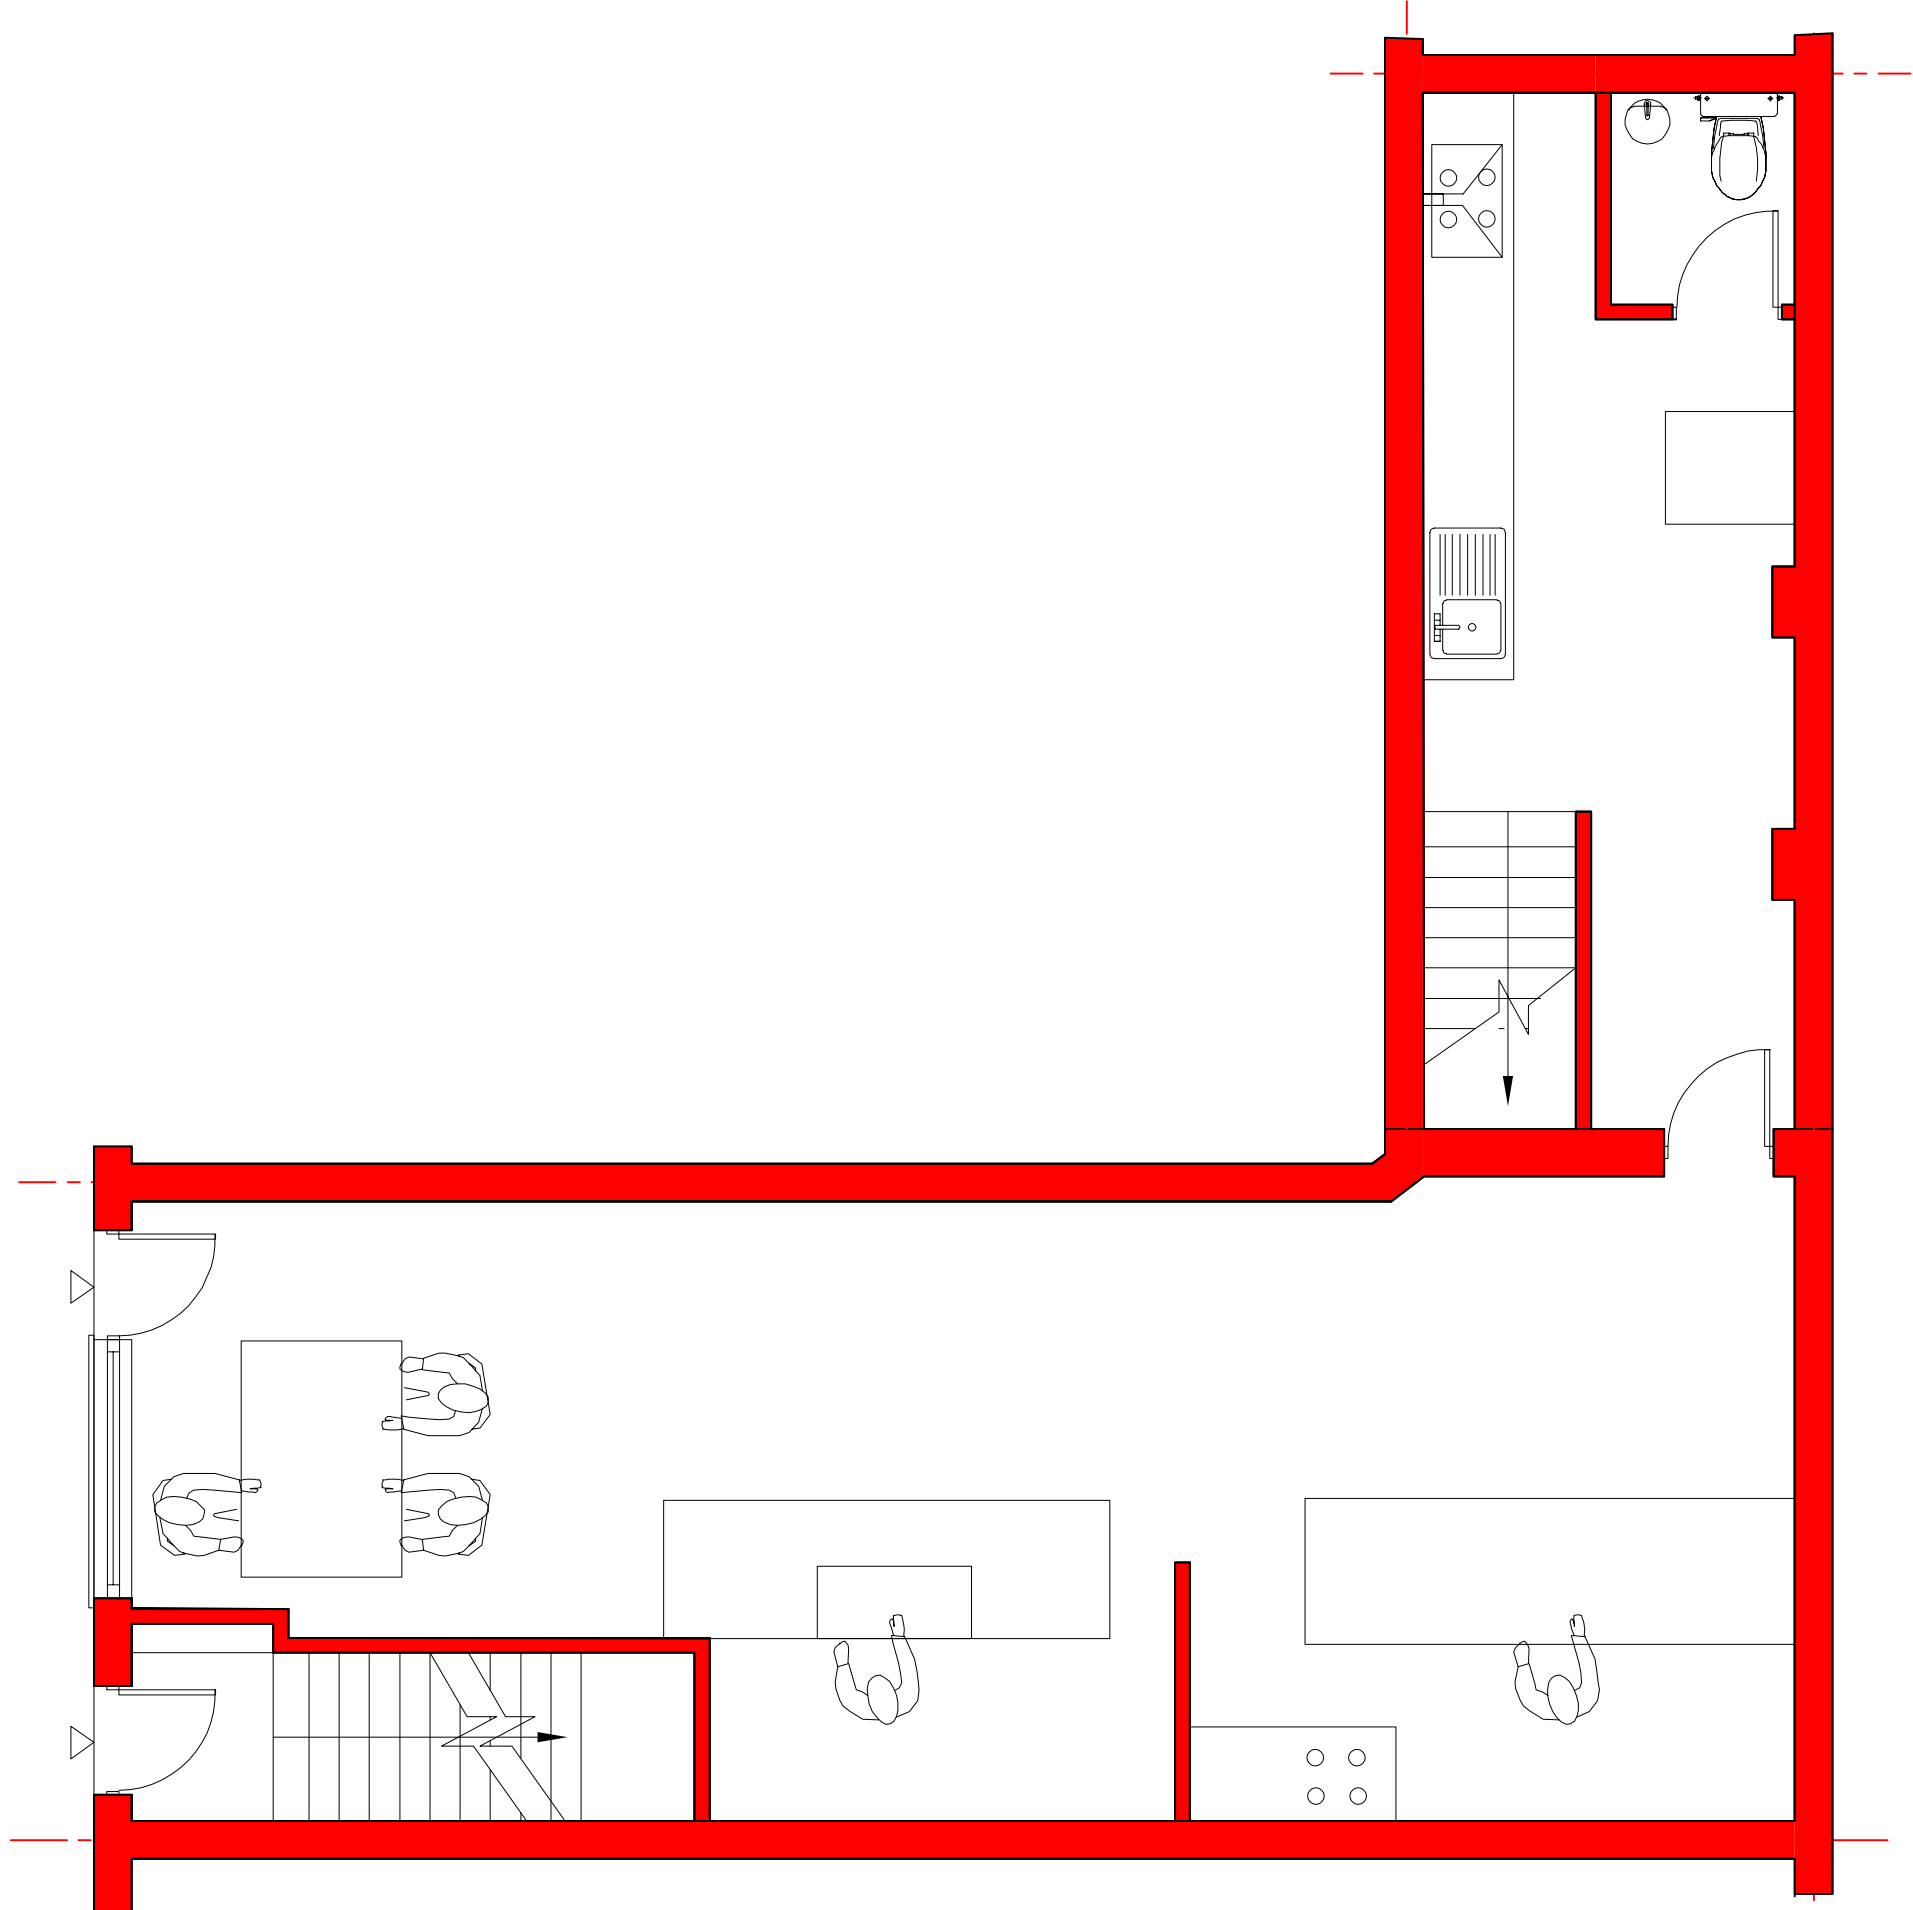


Pre - Existing Ground Shop Plan

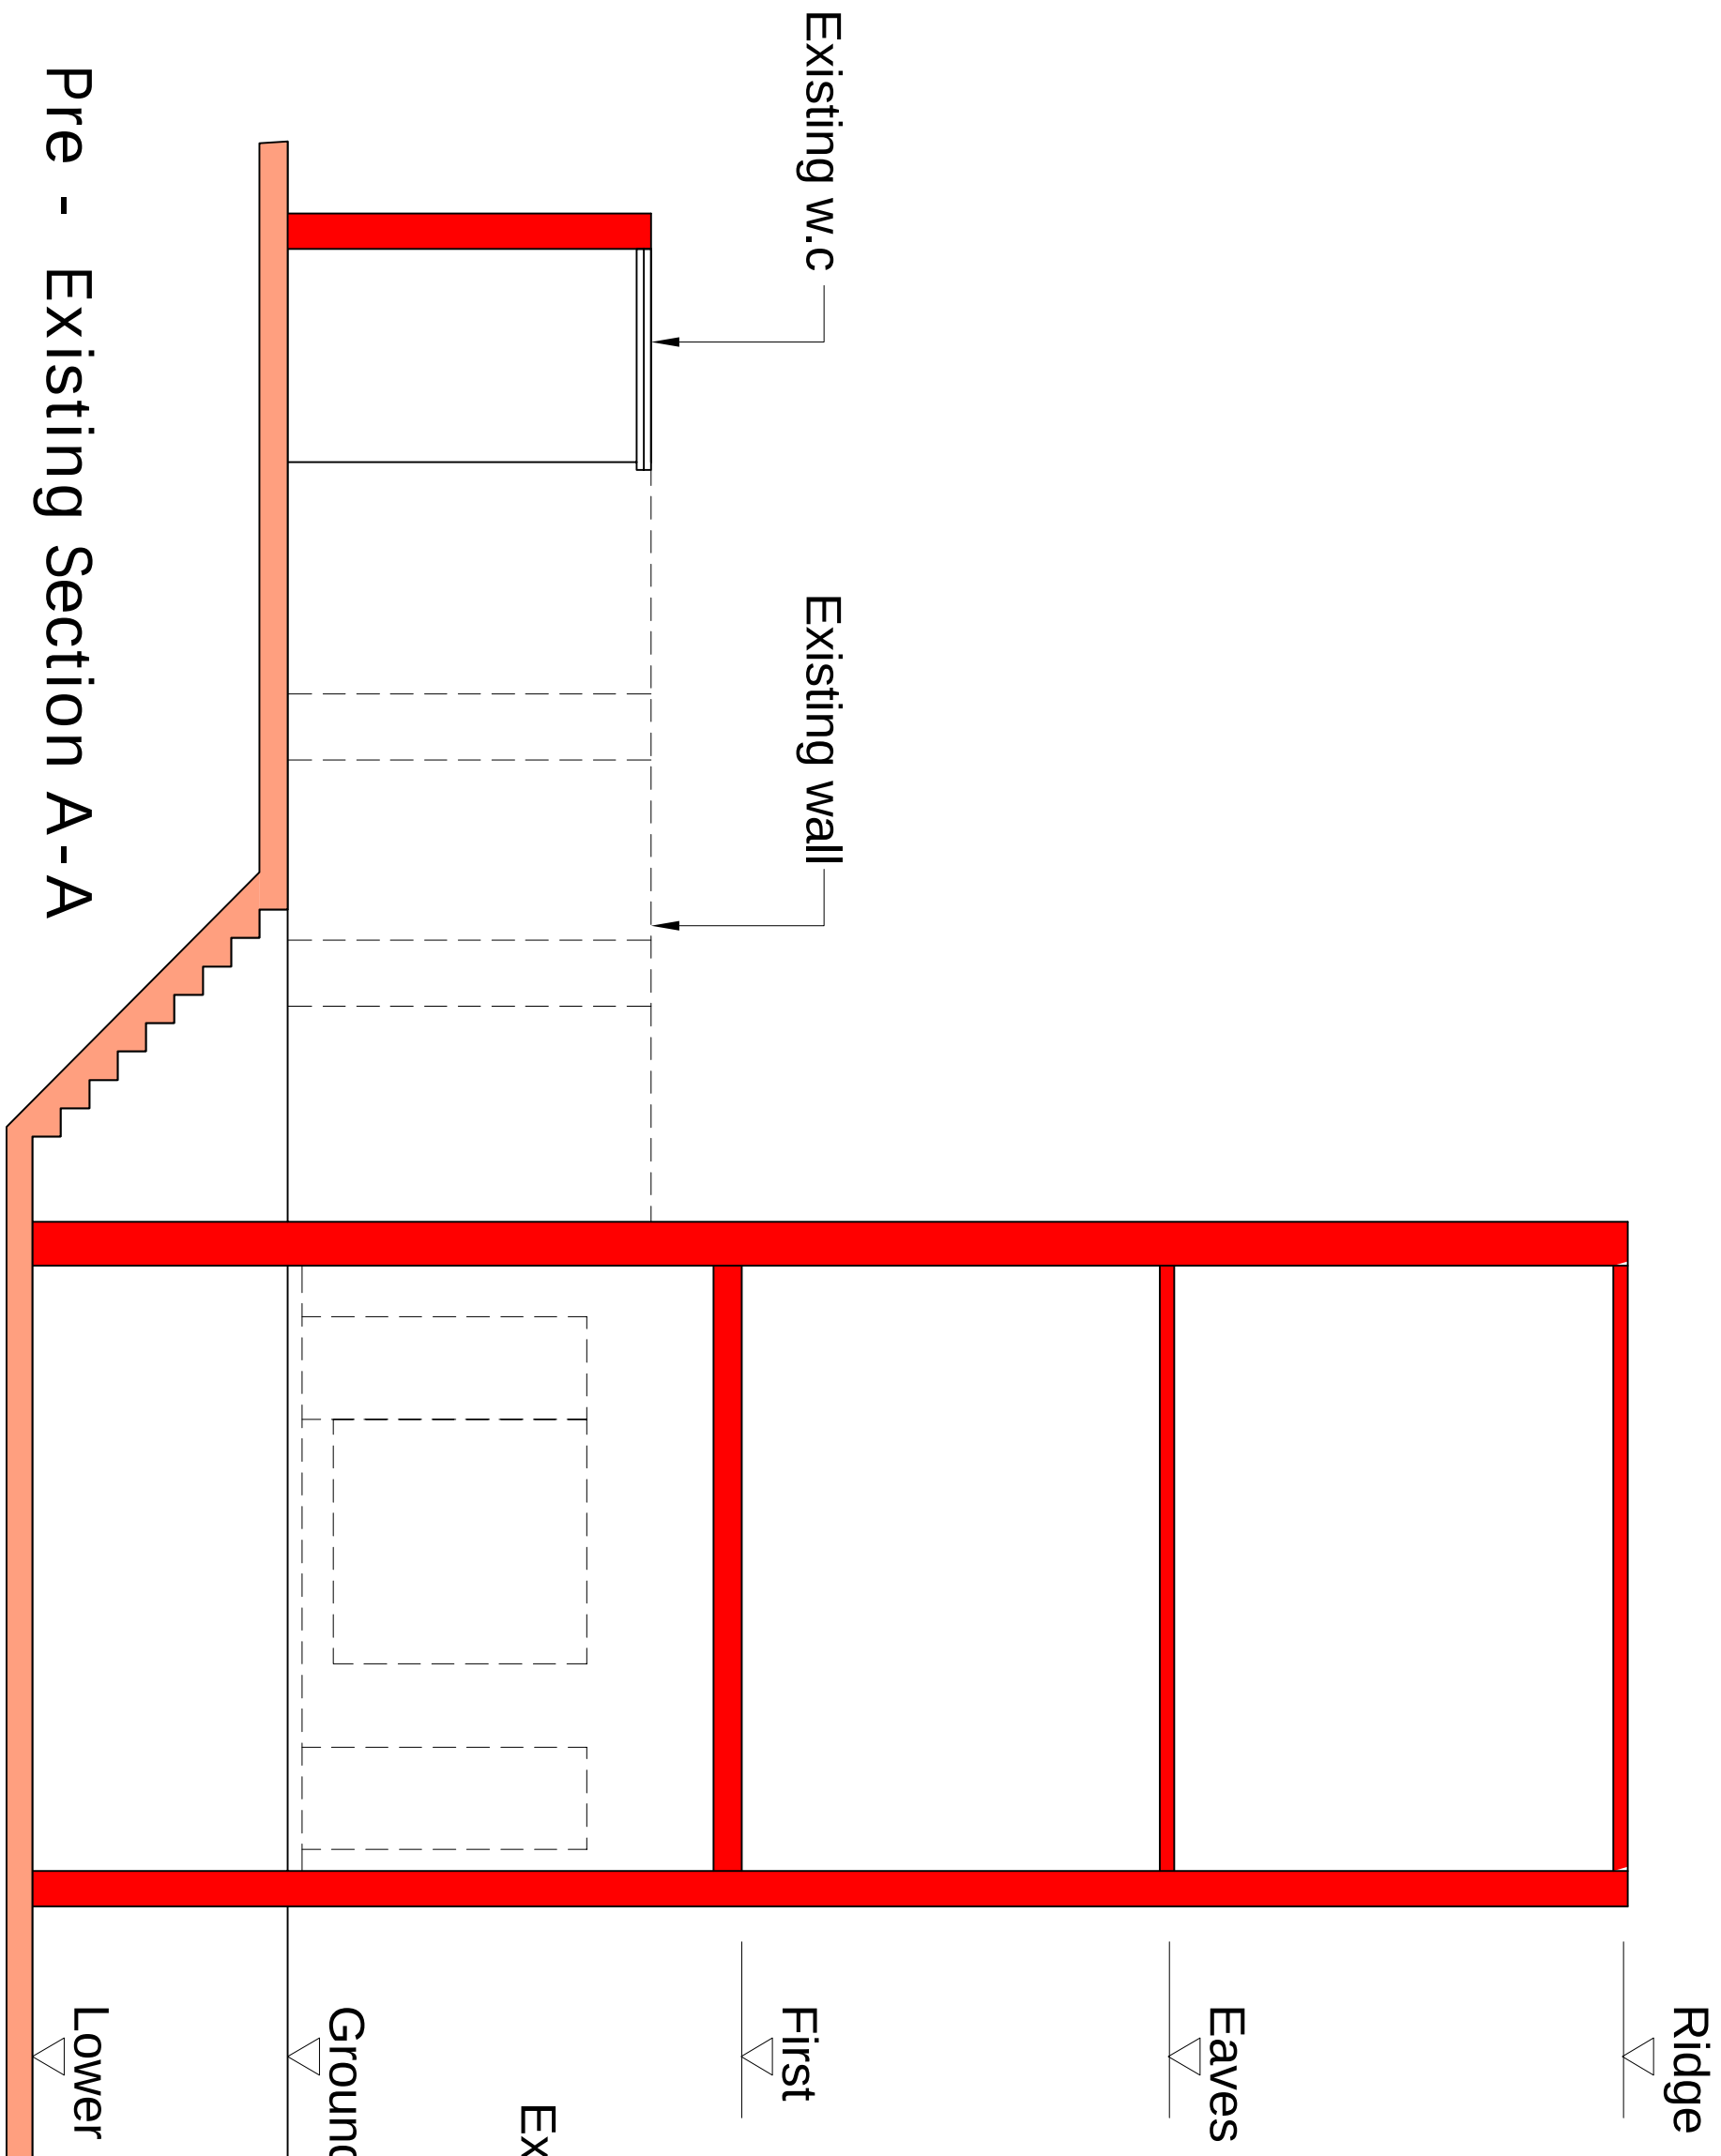

Pre - Existing Section A-A

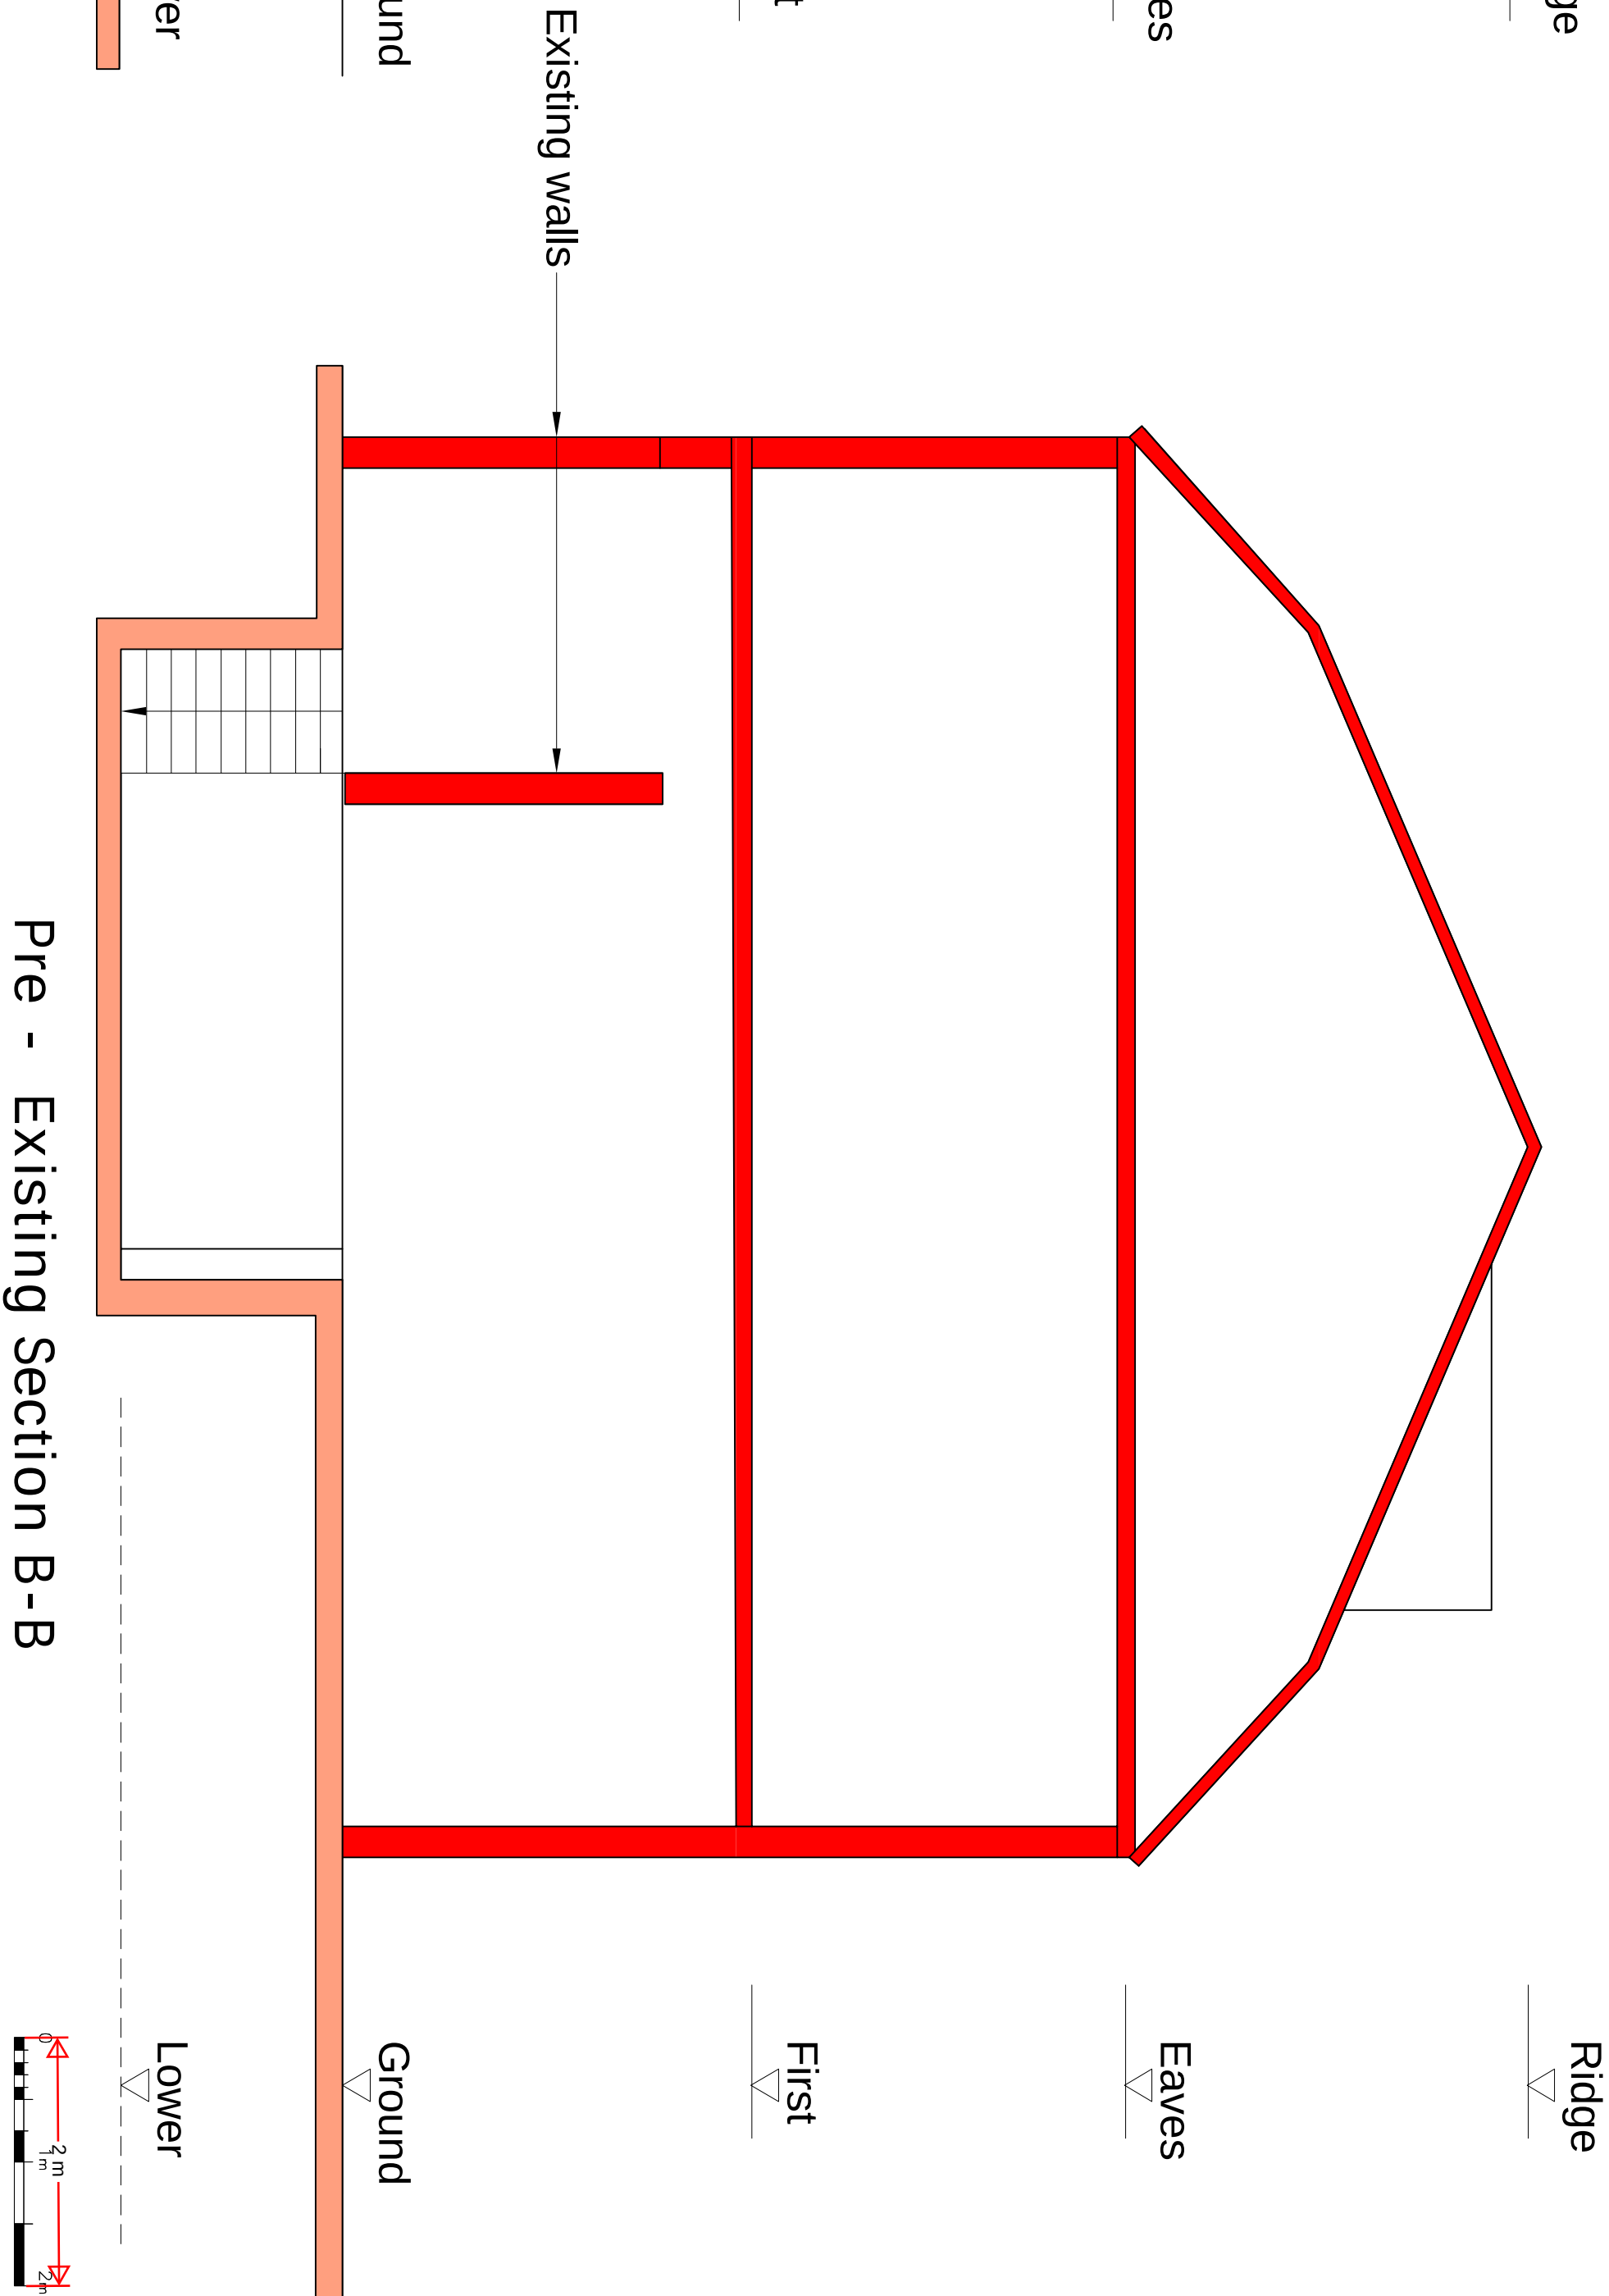

Pre - Existing Section B-B

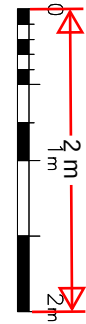

PI	ISSUED TO PLANNING				
Rev		Date			
IMPERIAL STRUCTURAL PLANNING LTD					
98A THE PINNACLE - 180 HIGH ROAD - RM6 6BN 07960121222					
Job Title 171 Windmill Street Gravesend DA12 1AH					
Drawing Title Pre Existing Plans					
Scale	1:50 @ A1	Date	Aug '24	Draw No.	
Job No.	51-1000-989	S05		Rev	P2