



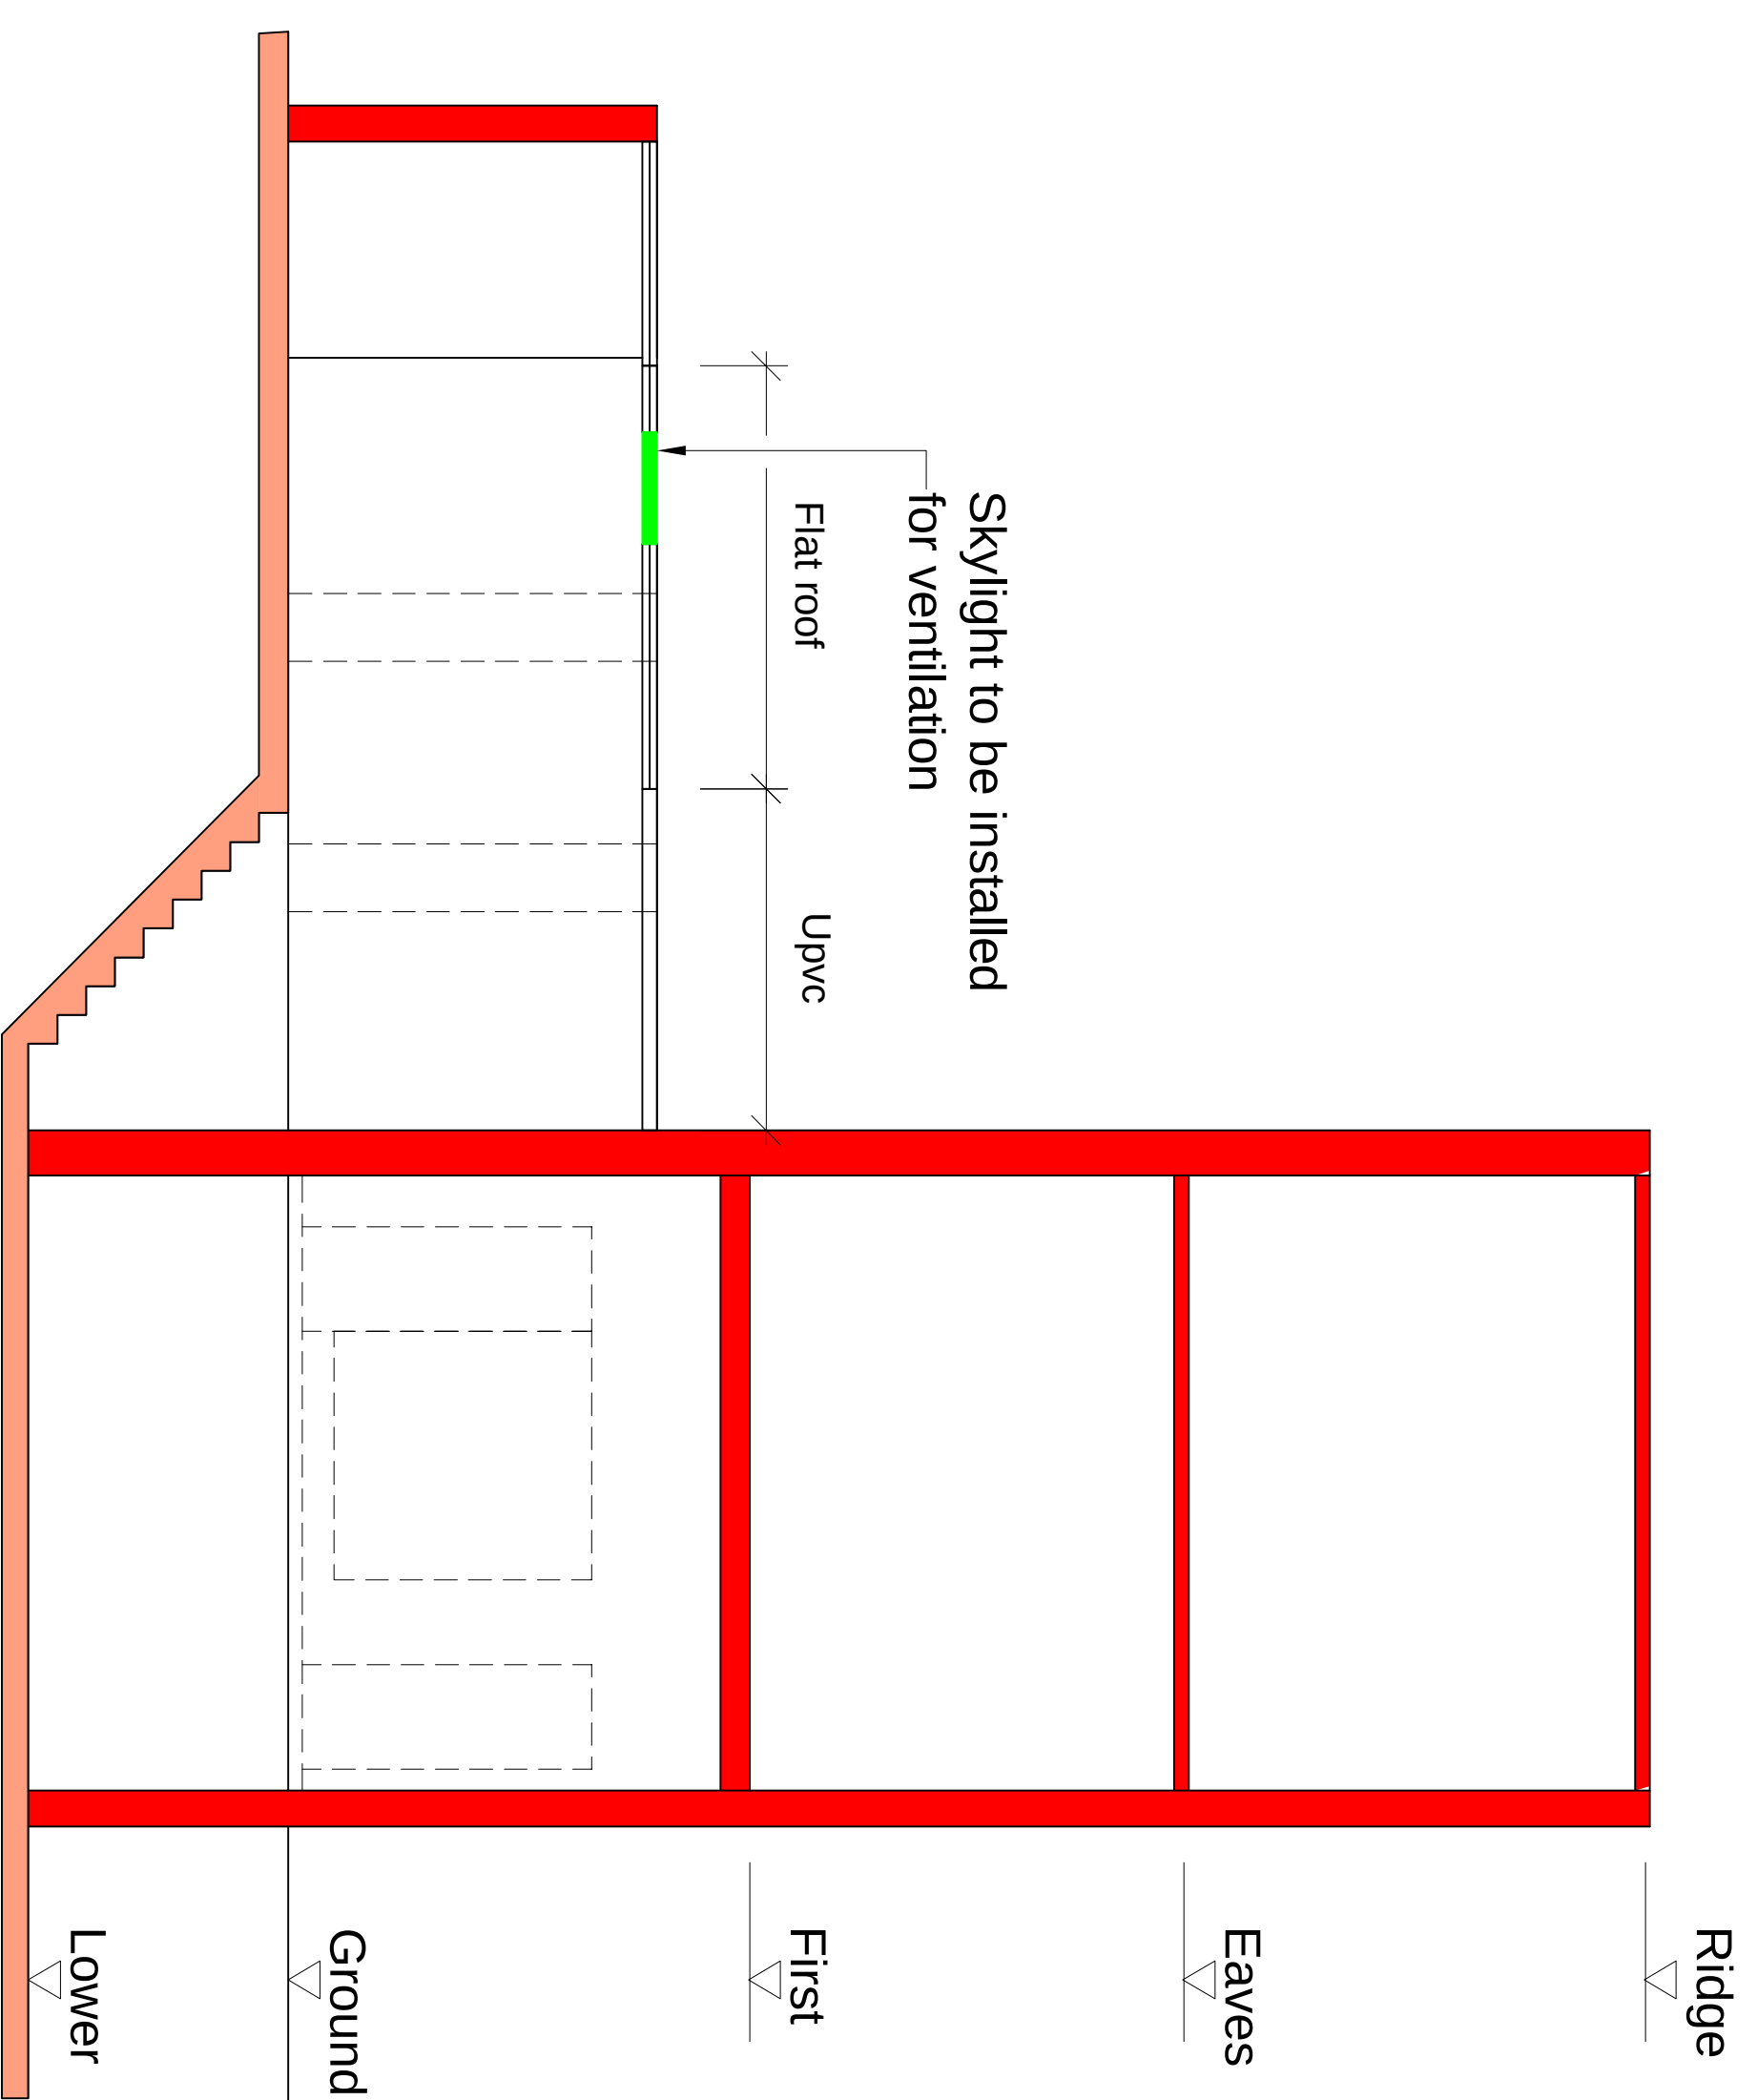

Existing Section A-A

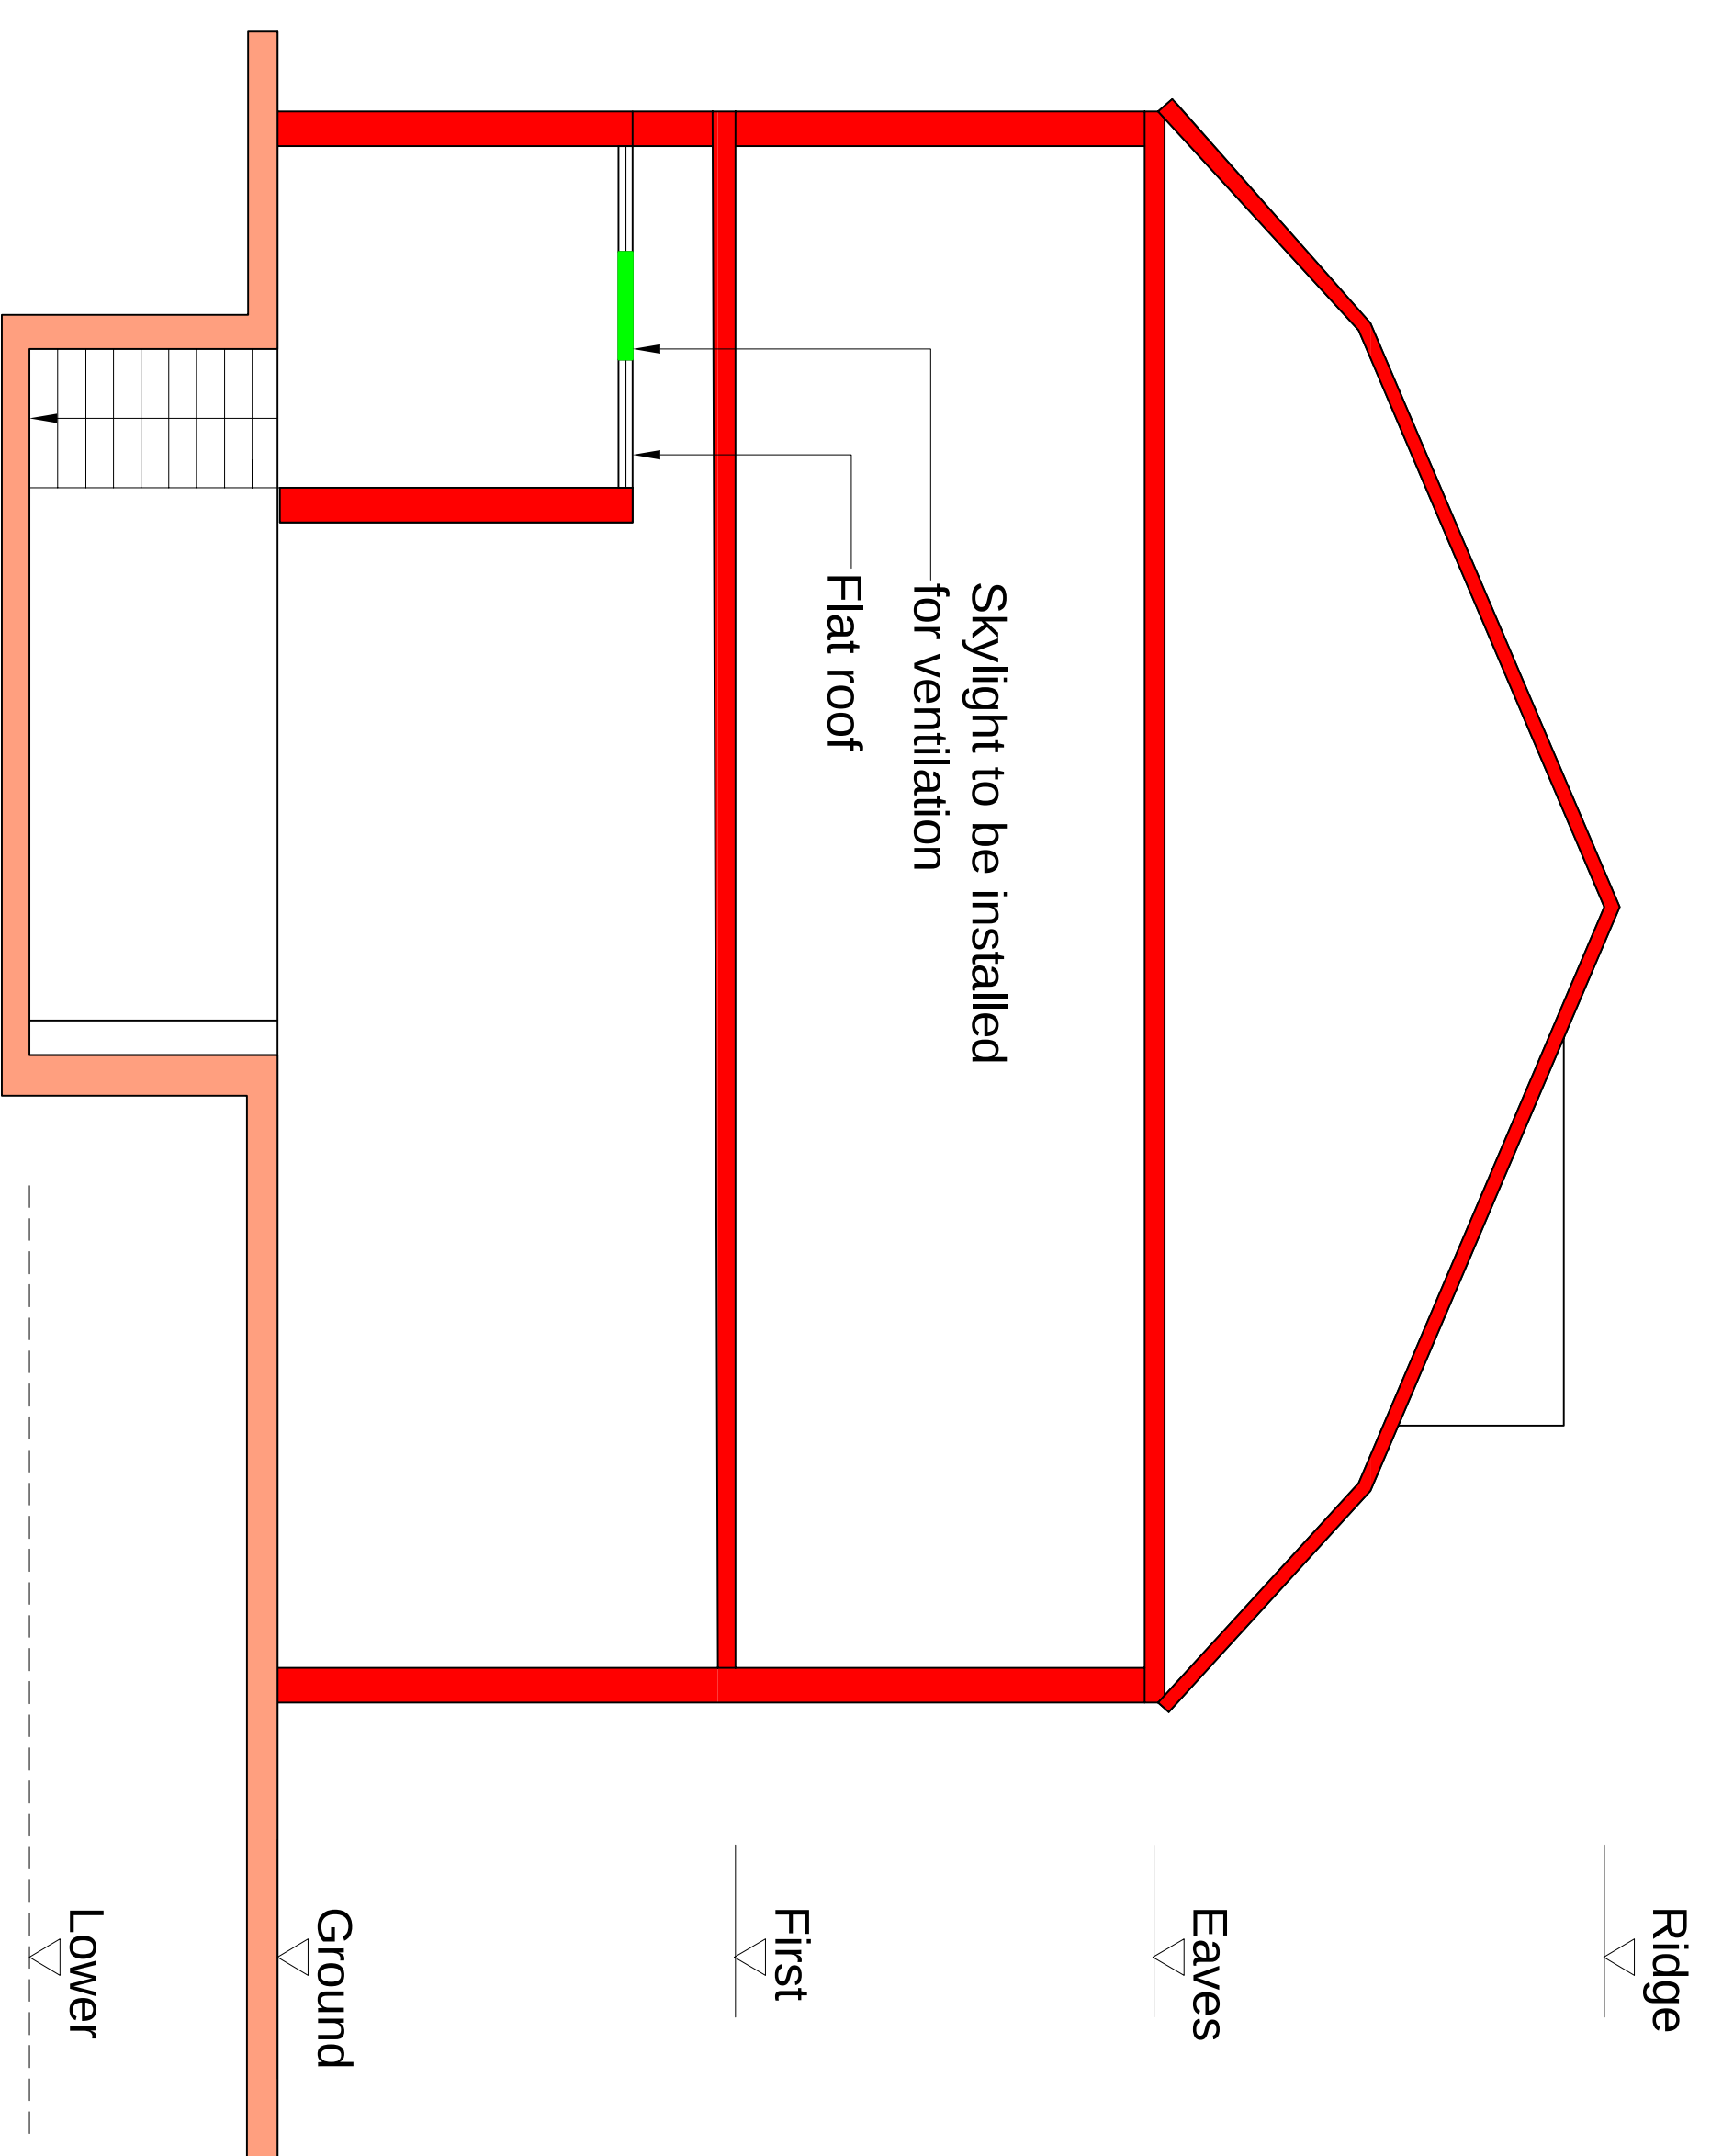

Existing Section B-B

P1	ISSUED TO PLANNING			
Rev				



IMPERIAL
STRUCTURAL PLANNING LTD

9A THE PINNACLE - 160 HIGH ROAD - RM6 6PN 07940121222

Job Title

171 Windmill Street
Gravesend DA12 1AH

Drawing Title
Existing Plans

Scale 1:50 @ A1	Date Aug `24		
Job No.	Dwg No.	Rev	
51-1000-989	S07	P1	

