

Noise Impact Assesment


ZERO - To Sound Impact

Introduction


The Situation of this Project is Zero to any subject of sound.
the address is

171 Windmill Street
Gravesend DA12 1AH

There are no mechanical productions, just a roof covering for protection of weathering,
Therefore no data to have an assessment.

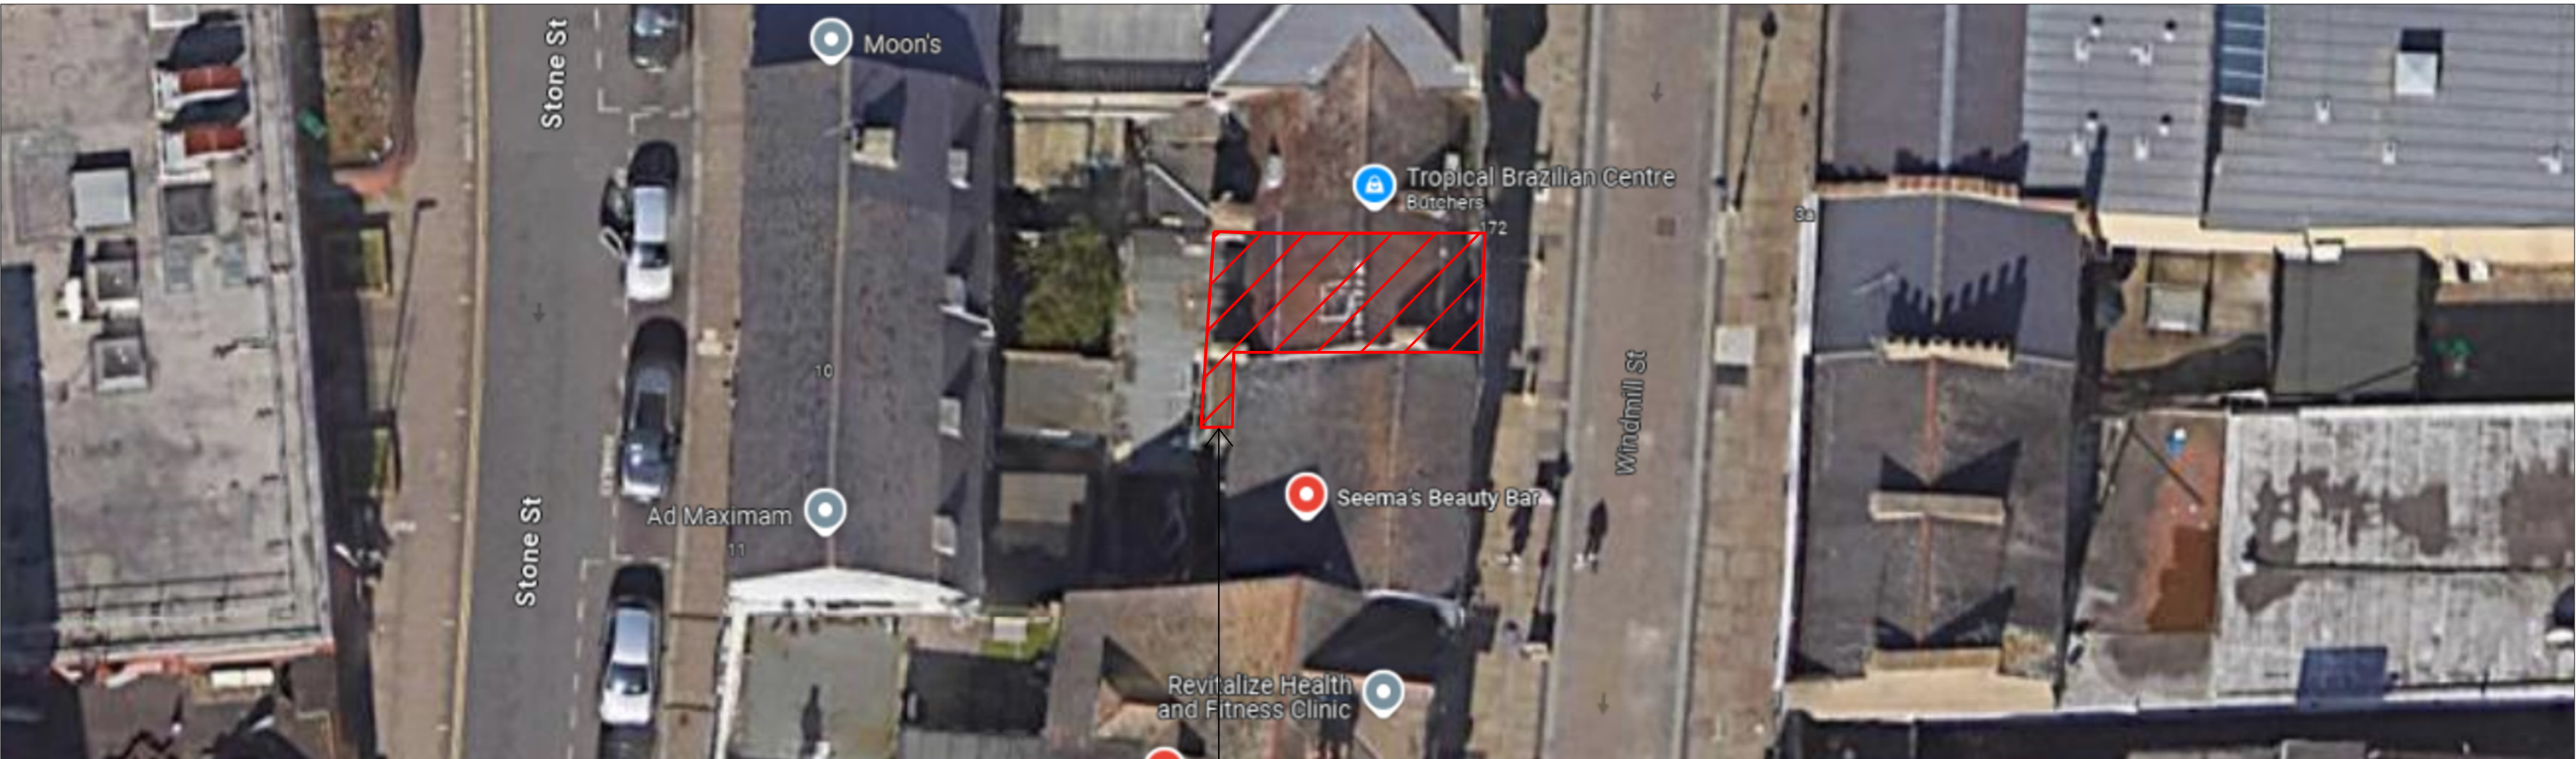

Full Site Hatched in red

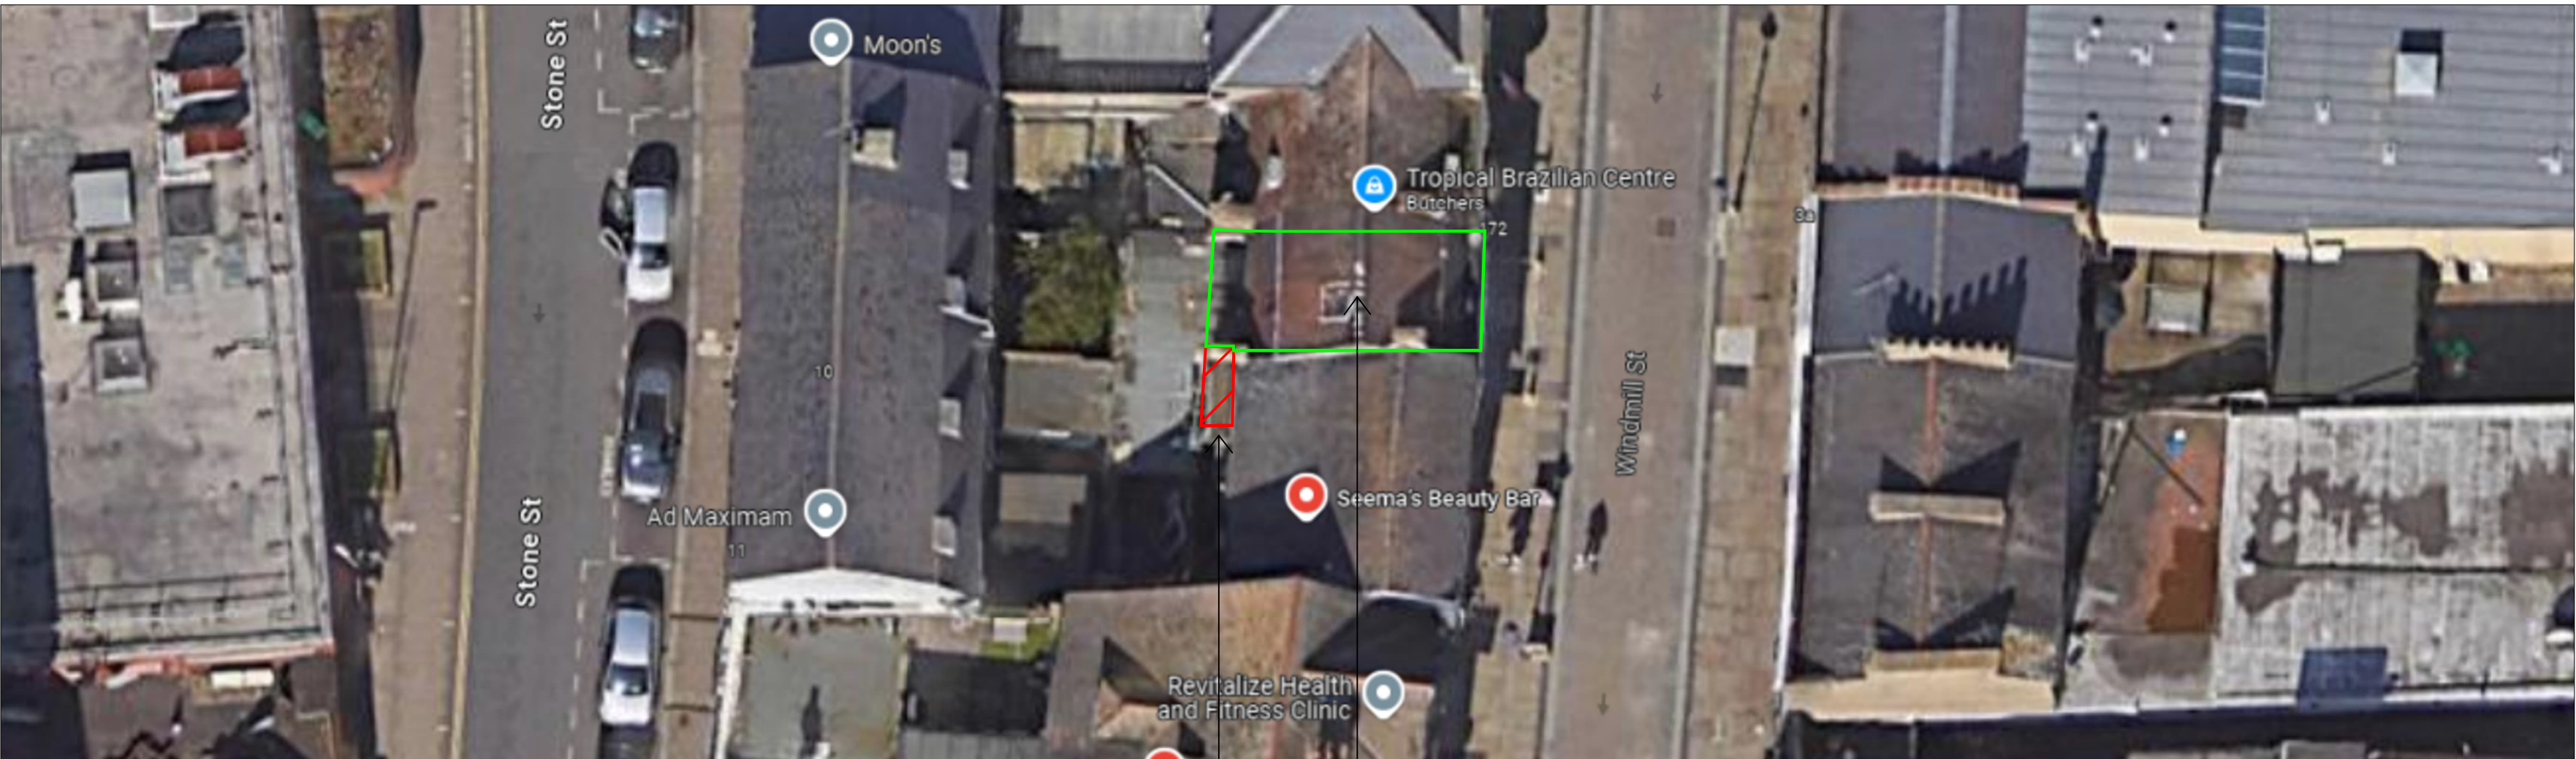

Minor roof covering in red

Extent of remaining building

Please refer to drawing NOs S01, S02, S03, S04, S05, S06, S07
For Clarification