

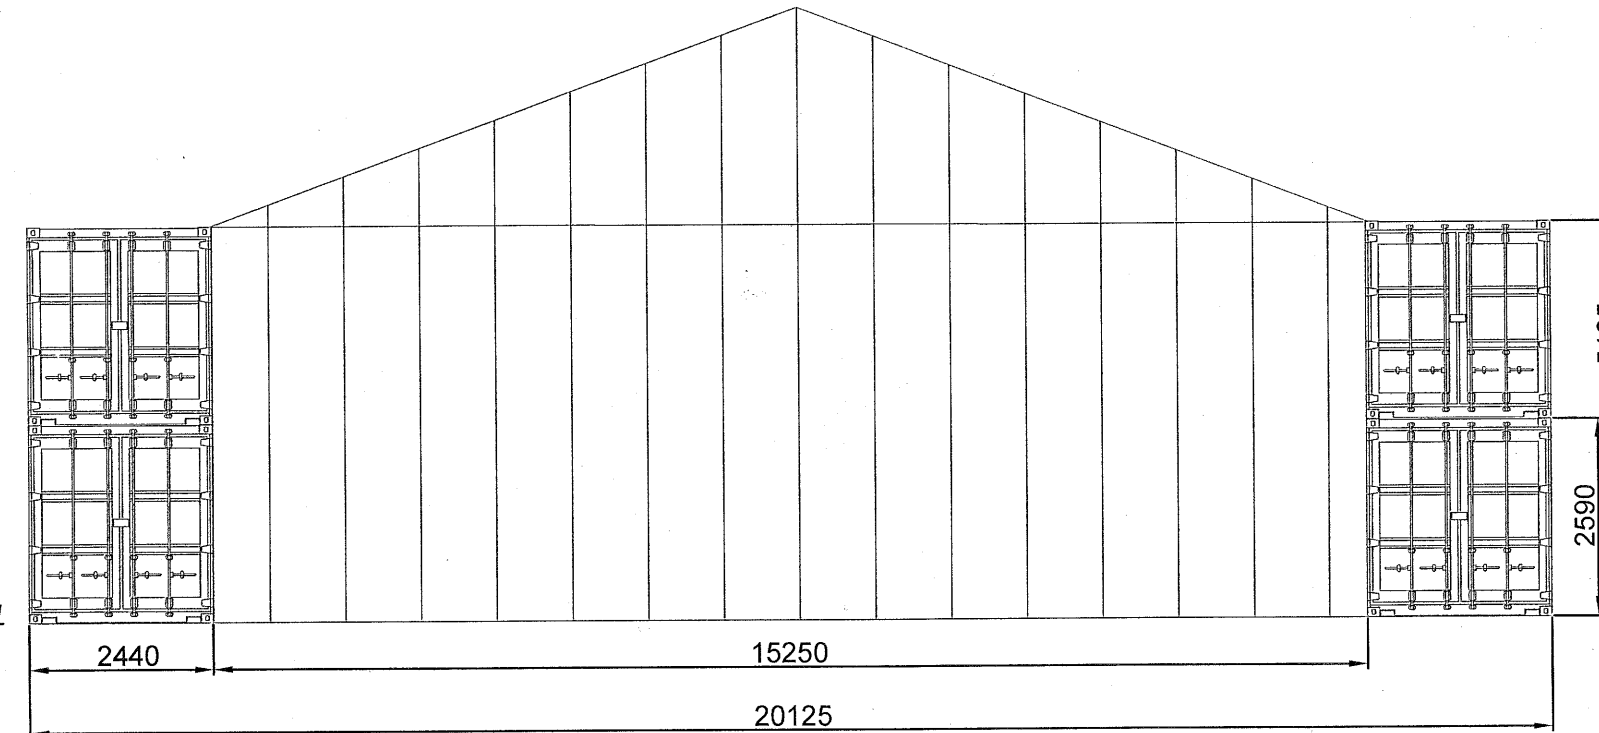
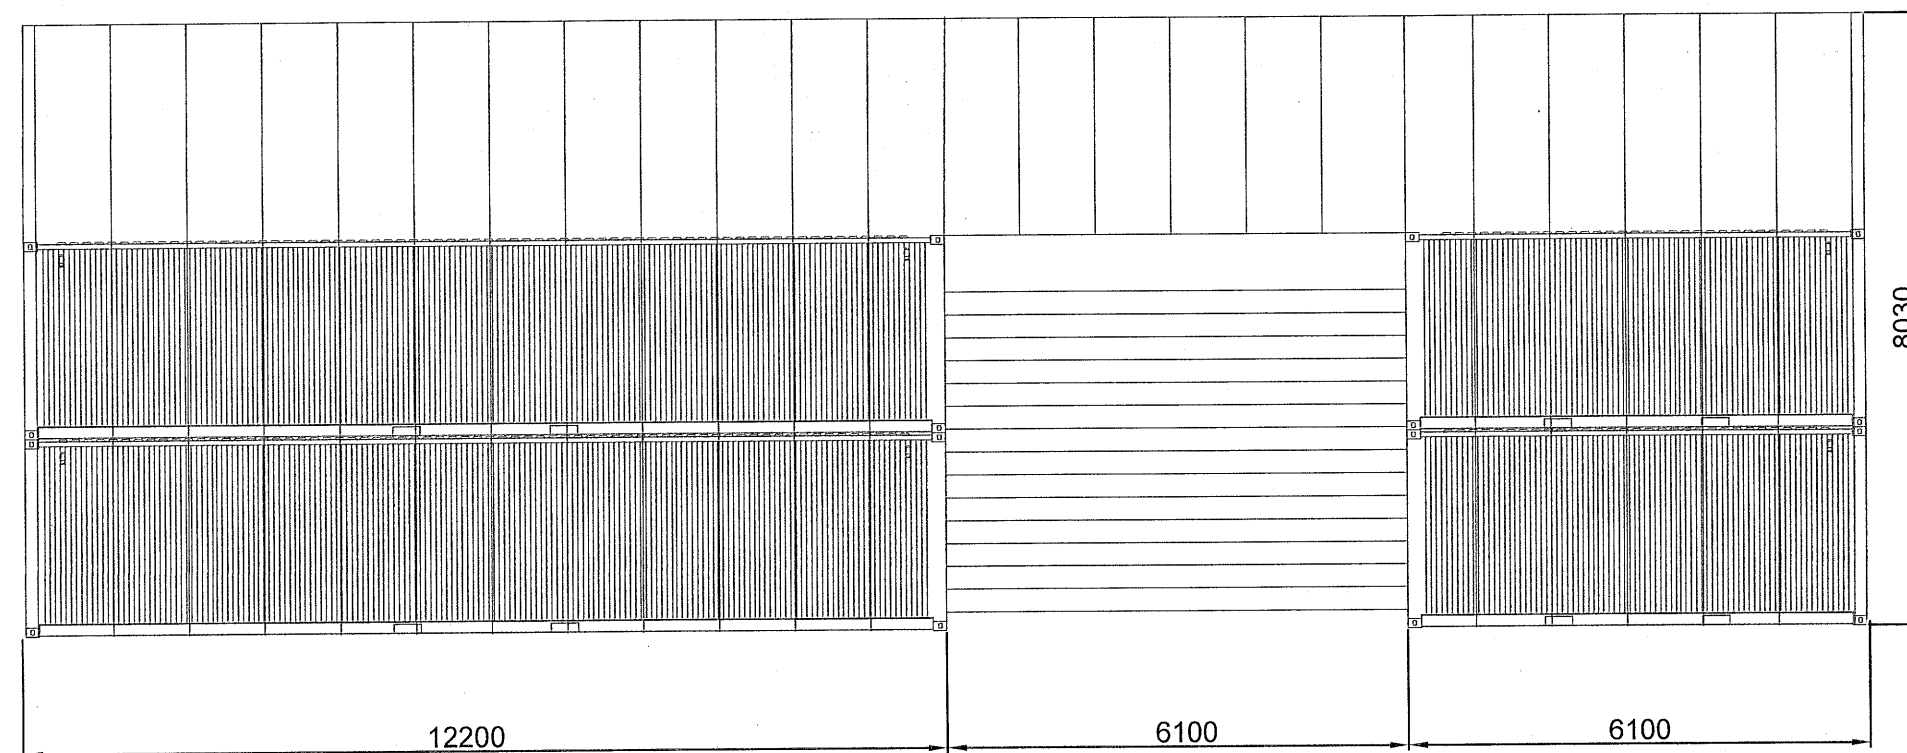
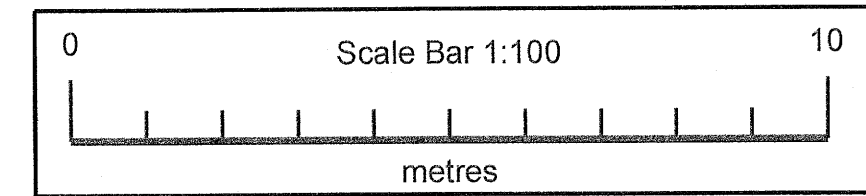


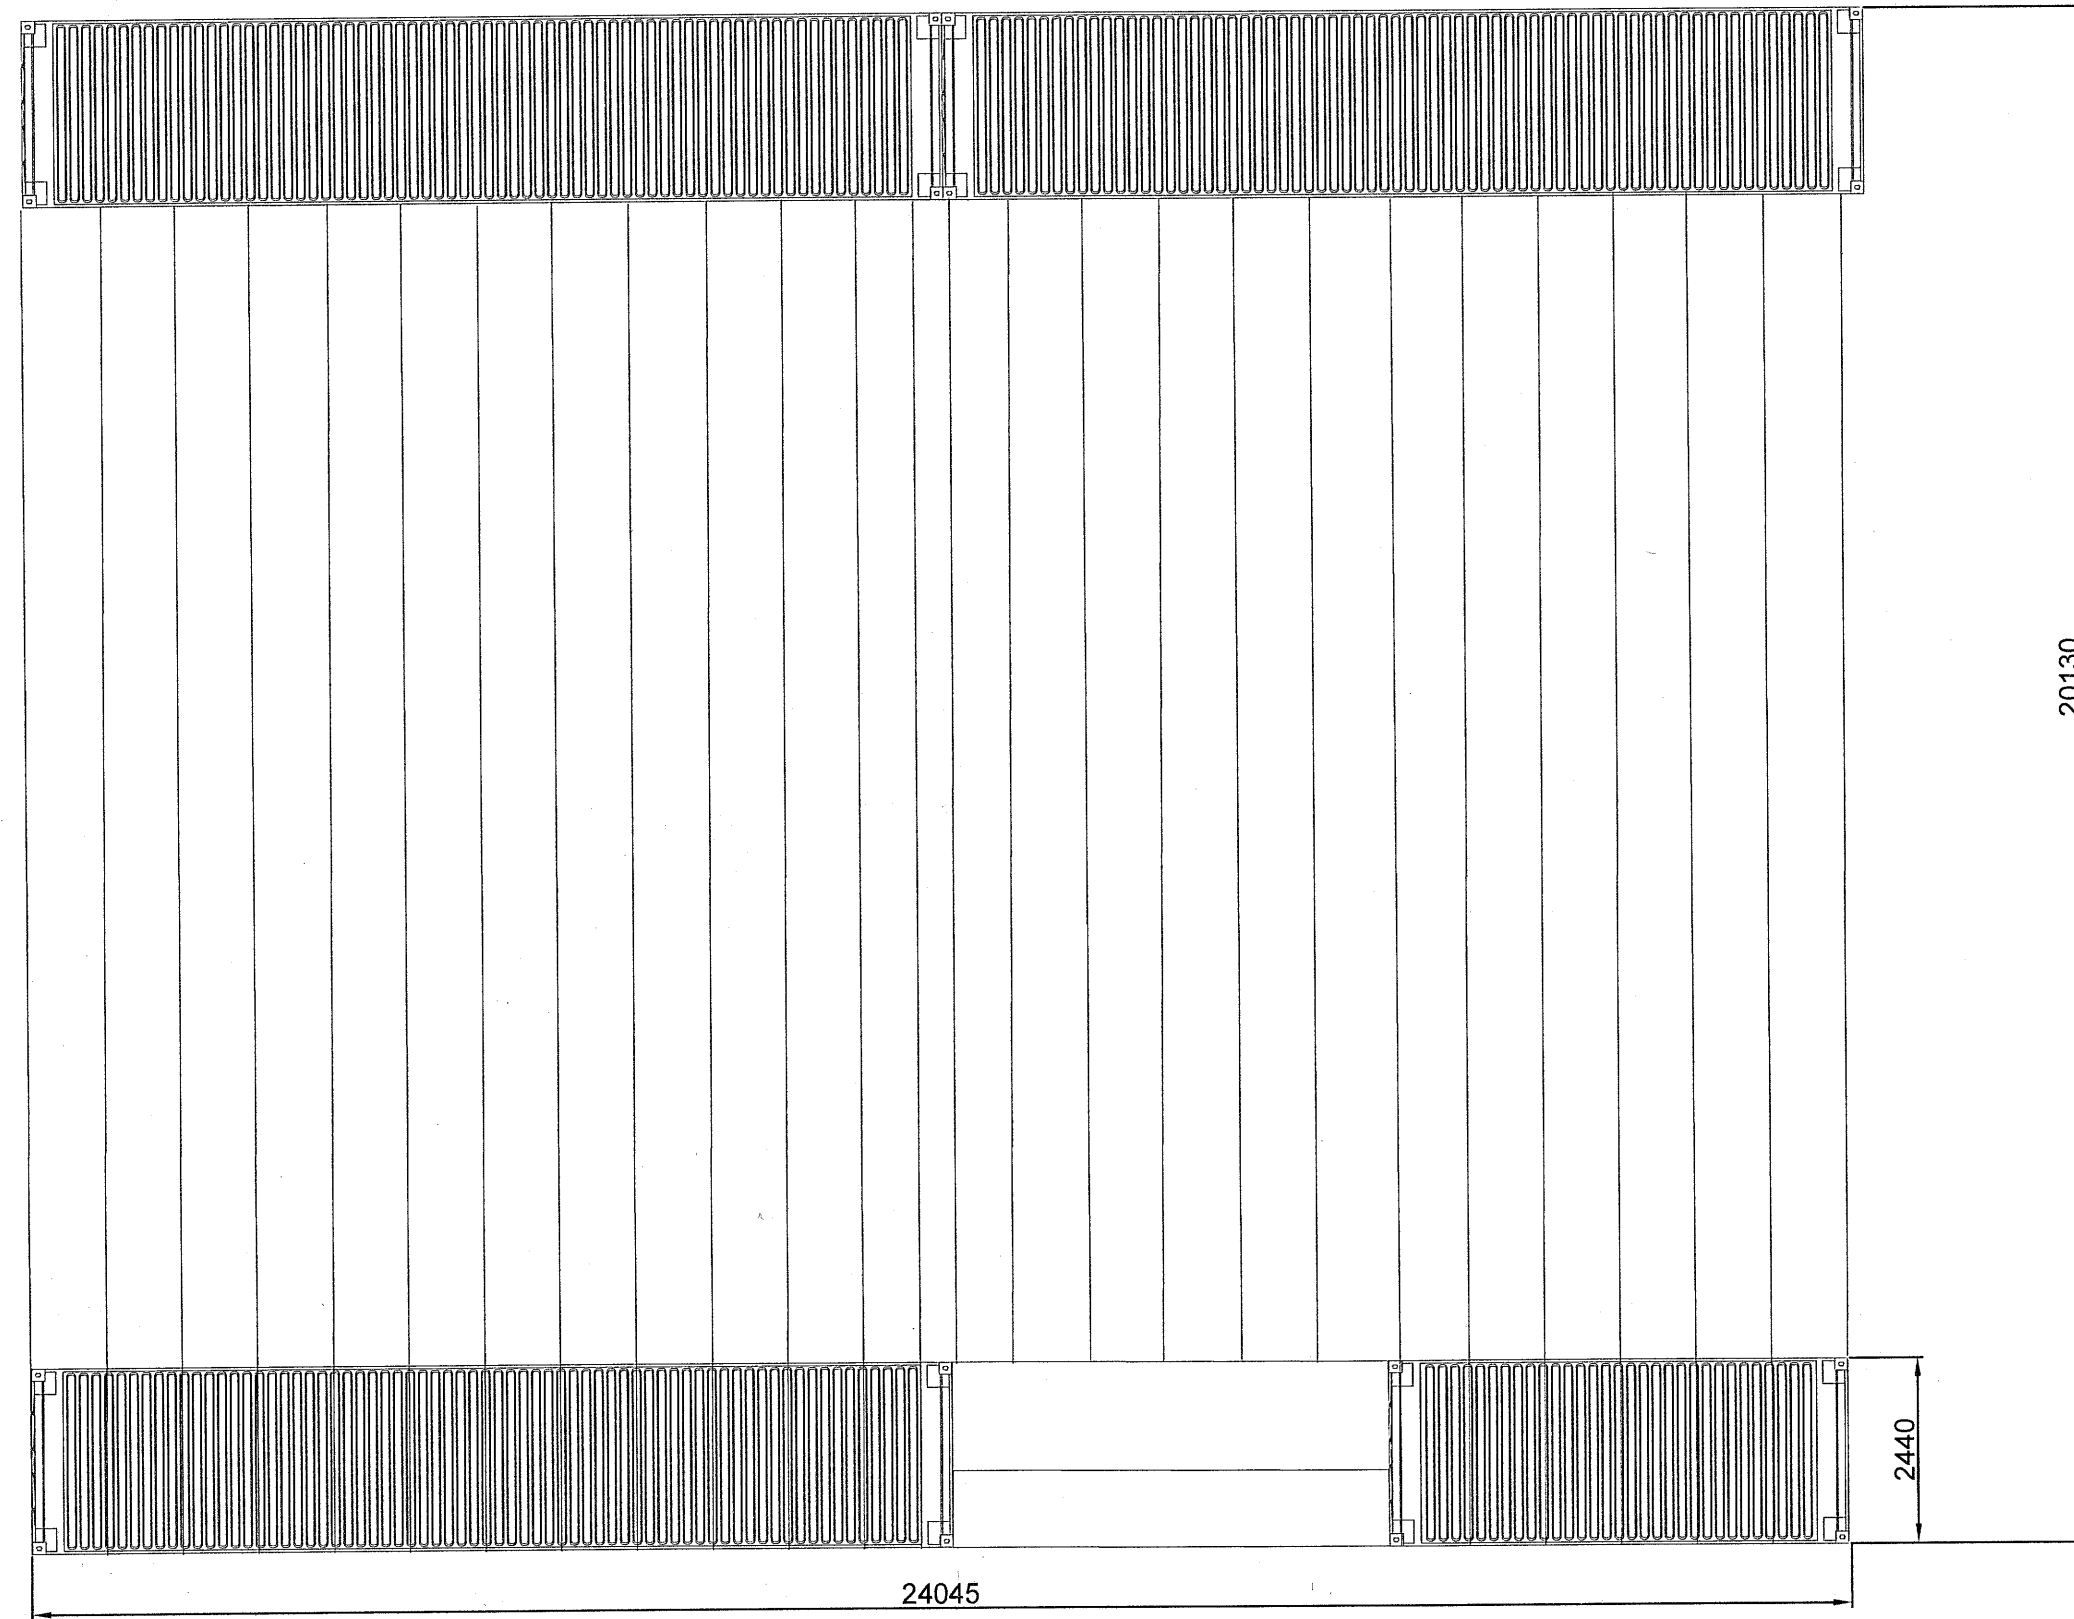

DMP File No.
Z:\CAD\DMPS\DWGS\

P	16.08.24	ISSUED FOR PLANNING
REV	DATE	DESCRIPTION

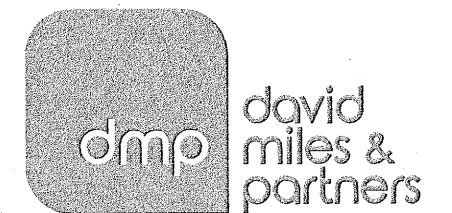

8 Holgate Court, Western Road,
Romford, Essex, RM1 3JS

Tel: 01708 729070 www.davidmiles.co.uk

project
APEX BUSINESS PARK

title
PROPOSED PLAN & ELEVATIONS

scale 1:100@A2 date AUG 2024

drawn CAD checked CAD rev P

drawing no.
8089-SW-007

PRELIMINARY

DO NOT SCALE FROM THIS DRAWING
This drawing is copyright and is the property of David Miles & Partners Ltd.
It is to be used between themselves and the client.
Any reproduction without the written permission of David Miles & Partners Ltd is strictly prohibited.