




FRONT
ELEVATION

● DOWNWARD FACING EXTERNAL IP65 LIGHT FITTING

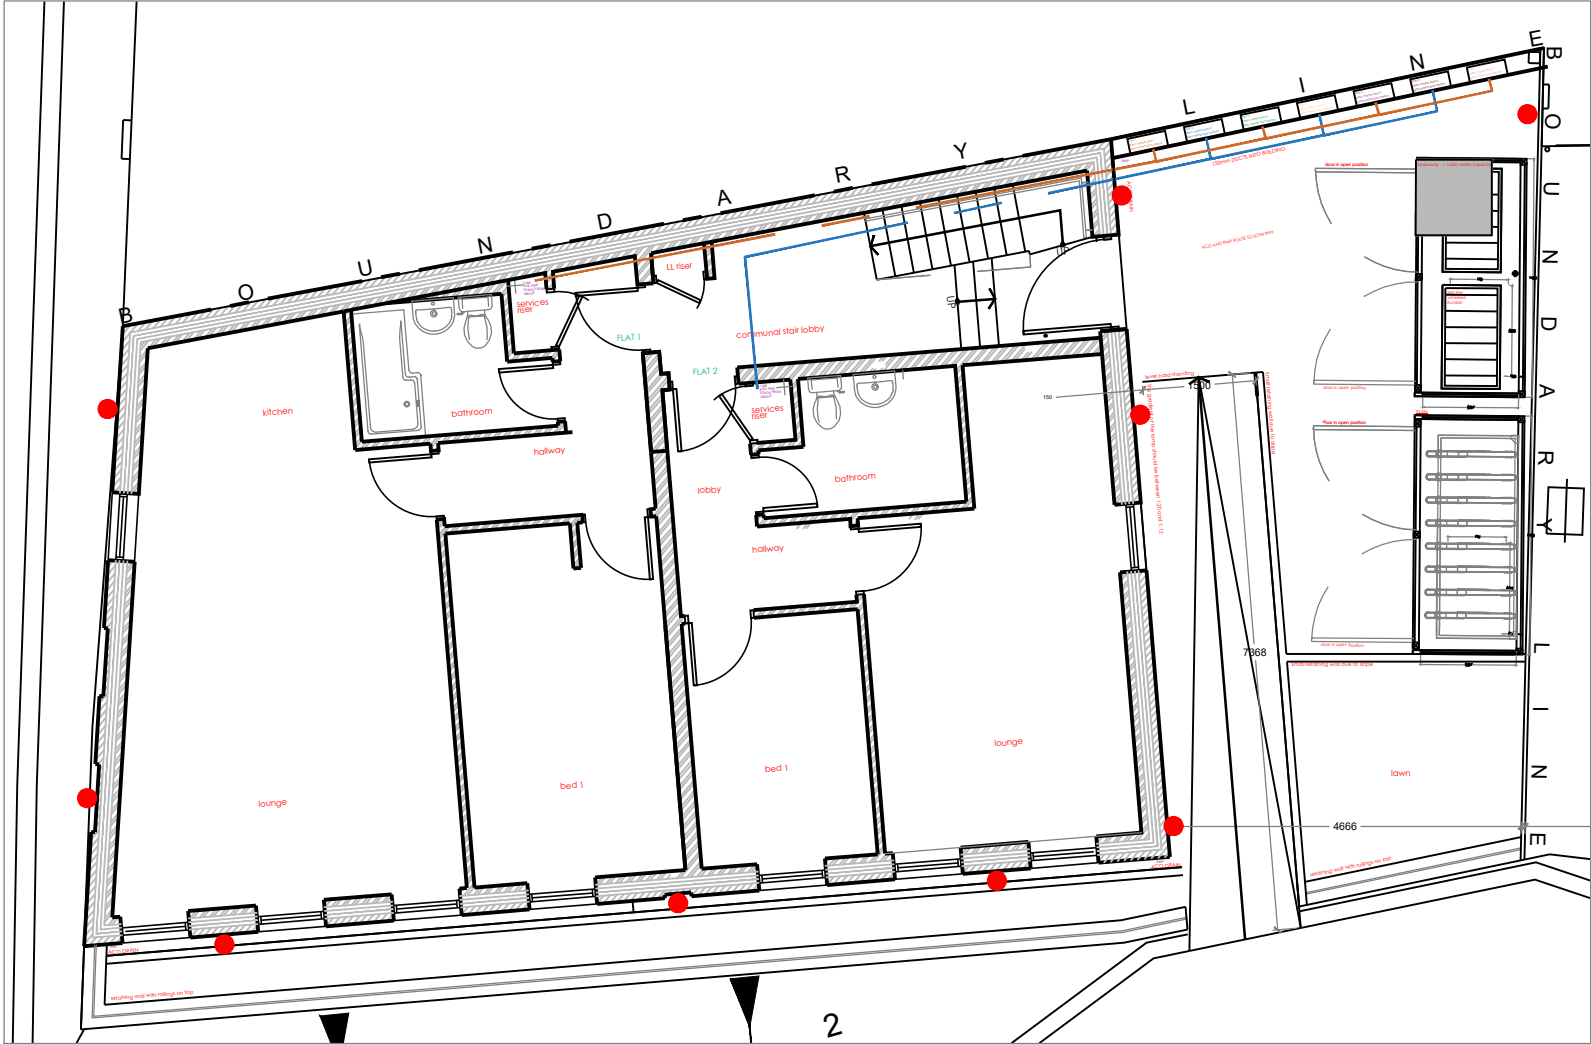

PLAN

client		title			REVISION		DATE	DRAWN
MR M HAYER		PROPOSED EXTERNAL LIGHTING DRAWING SHEET 1			drawing no.	revision	rev date	
					DR-001-601		checked	
scales	source dwg	project			drawn	date	status	
1:100 @A3		LAND TO REAR OF 15-17 DARNLEY RD, GRAVESEND, KENT, DA11			mss	10.09.2024		