




AERIAL VIEW SHOWING THE APPLICATION SITE
ALONG WITH THE NEIGHBOURING PROPERTIES

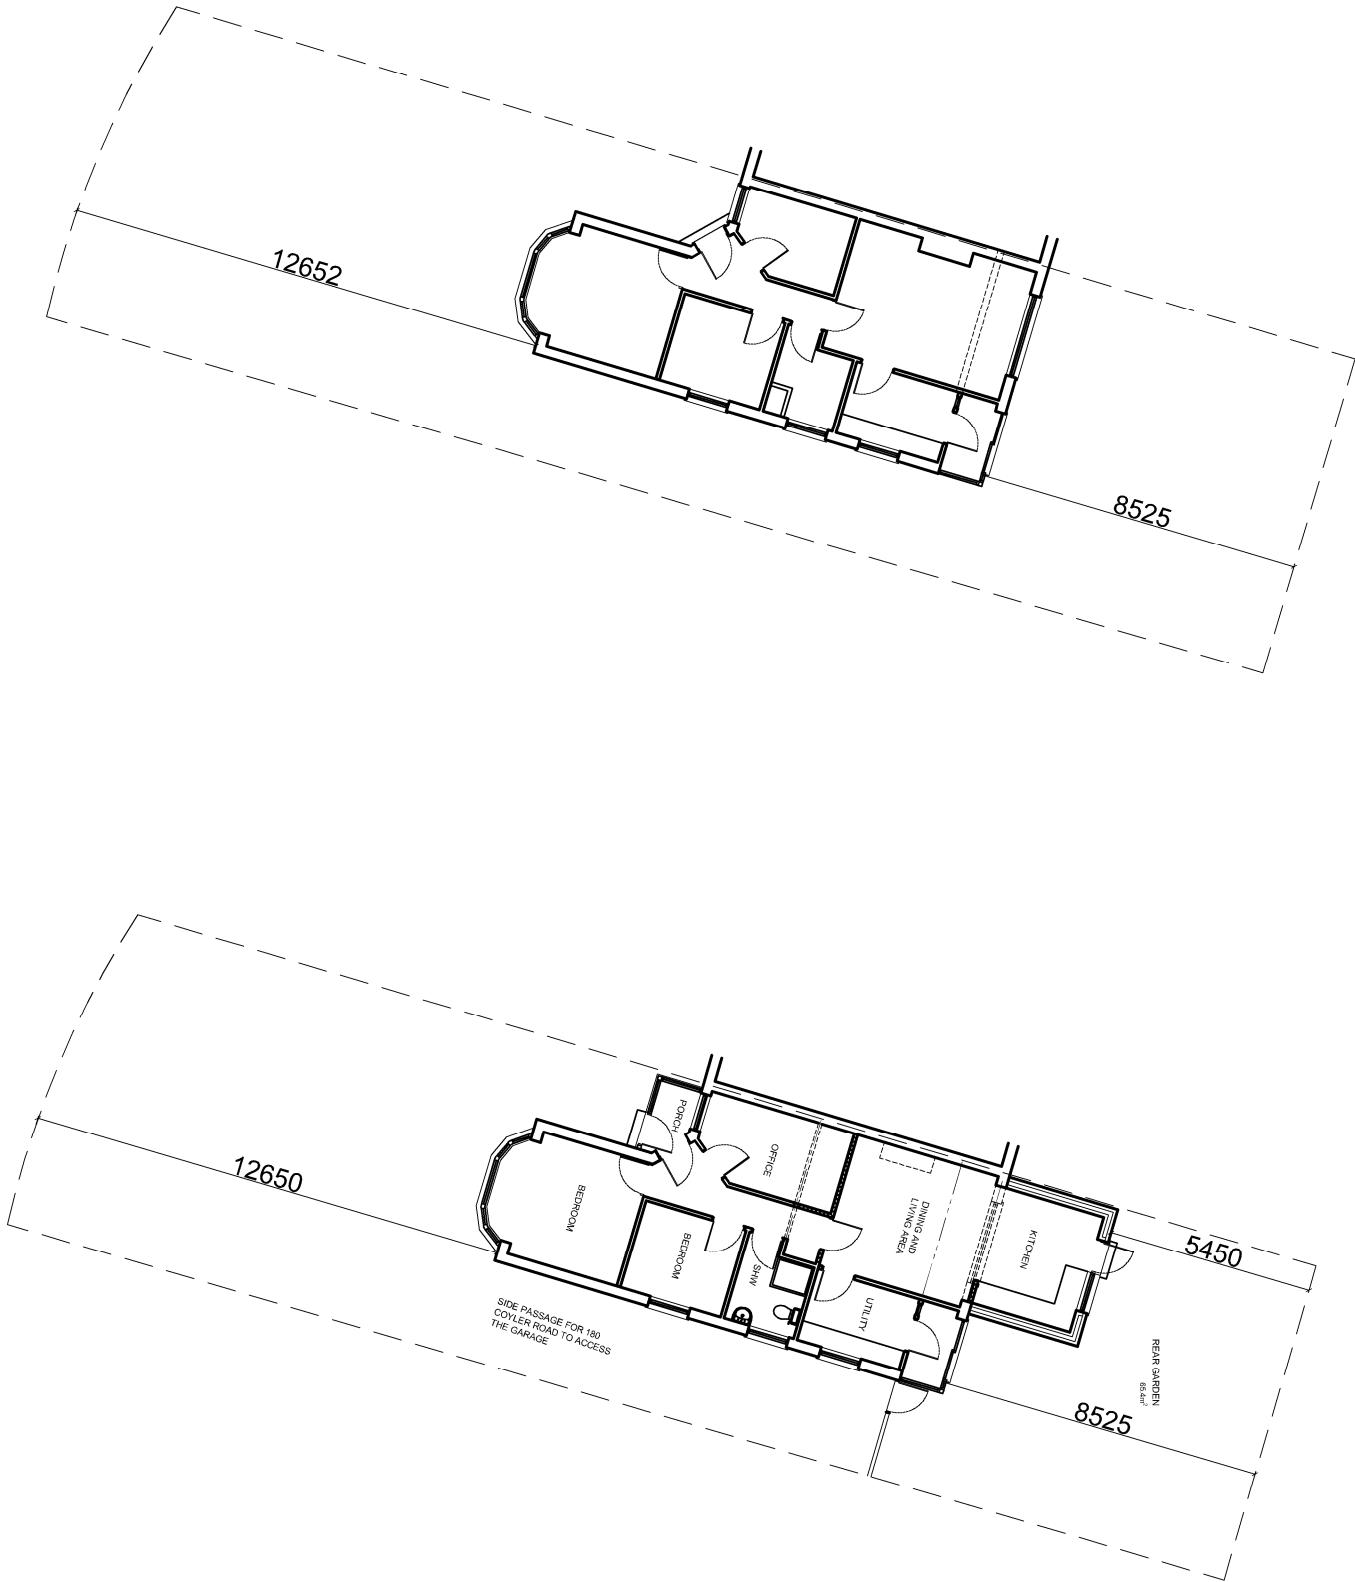

EXISTING BOCK PLAN - SCALE 1:200

PROPOSED BOCK PLAN - SCALE 1:200

THE SIDE PASSAGE IS ONLY USED
BY 180 COYLER ROAD TO ACCESS
THE GARAGE.

WHEREAS THE ADJACENT
PROPERTY BEING 178 COYLER
ROAD, DO NOT HAVE ANY
GARAGE SPACE ON THE REAR OF
THE PROPERTY, THE CAR
PARKING SPACE FOR 178 COYLER
ROAD IS BEEN PROVIDED IN THE
FRONT AS SHOWN IN THE IMAGE.

HENCE THE TOTAL REAR GARDEN
SPACE FOR 180 COYLER ROAD IS
65.4 SQM.

rev.	description	date	chkd.
	93 Colmandene Crescent, Orpington, Kent BR5 2RA 020 3004 9238 07931 931 035 s.nagpal@dapconsultants.co.uk www.dapconsultants.co.uk		

project :
180 Coyler Road,
Northfleet

drawing title :

Existing and Proposed Block Plan

drawn: SN	chkd : SS	date: 15.05.2023
status: Permitted Dev.		
scale: 1:200@A3		
proj no : 2572	drg no: 03	rev no: