



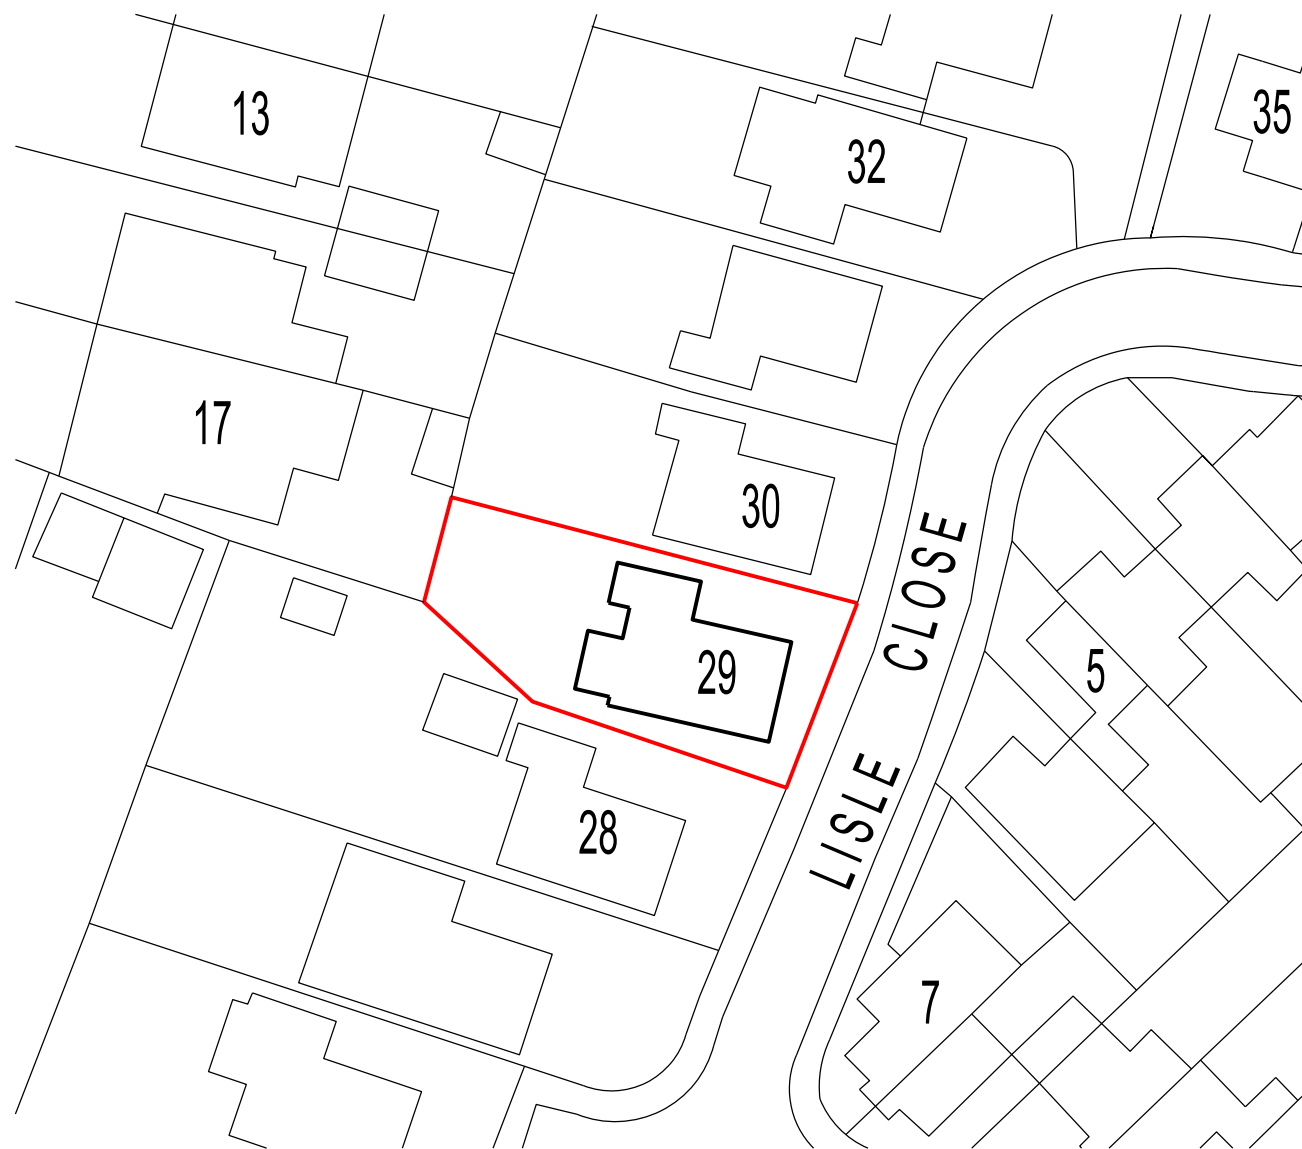


EXISTING BLOCK PLAN scale 1:500

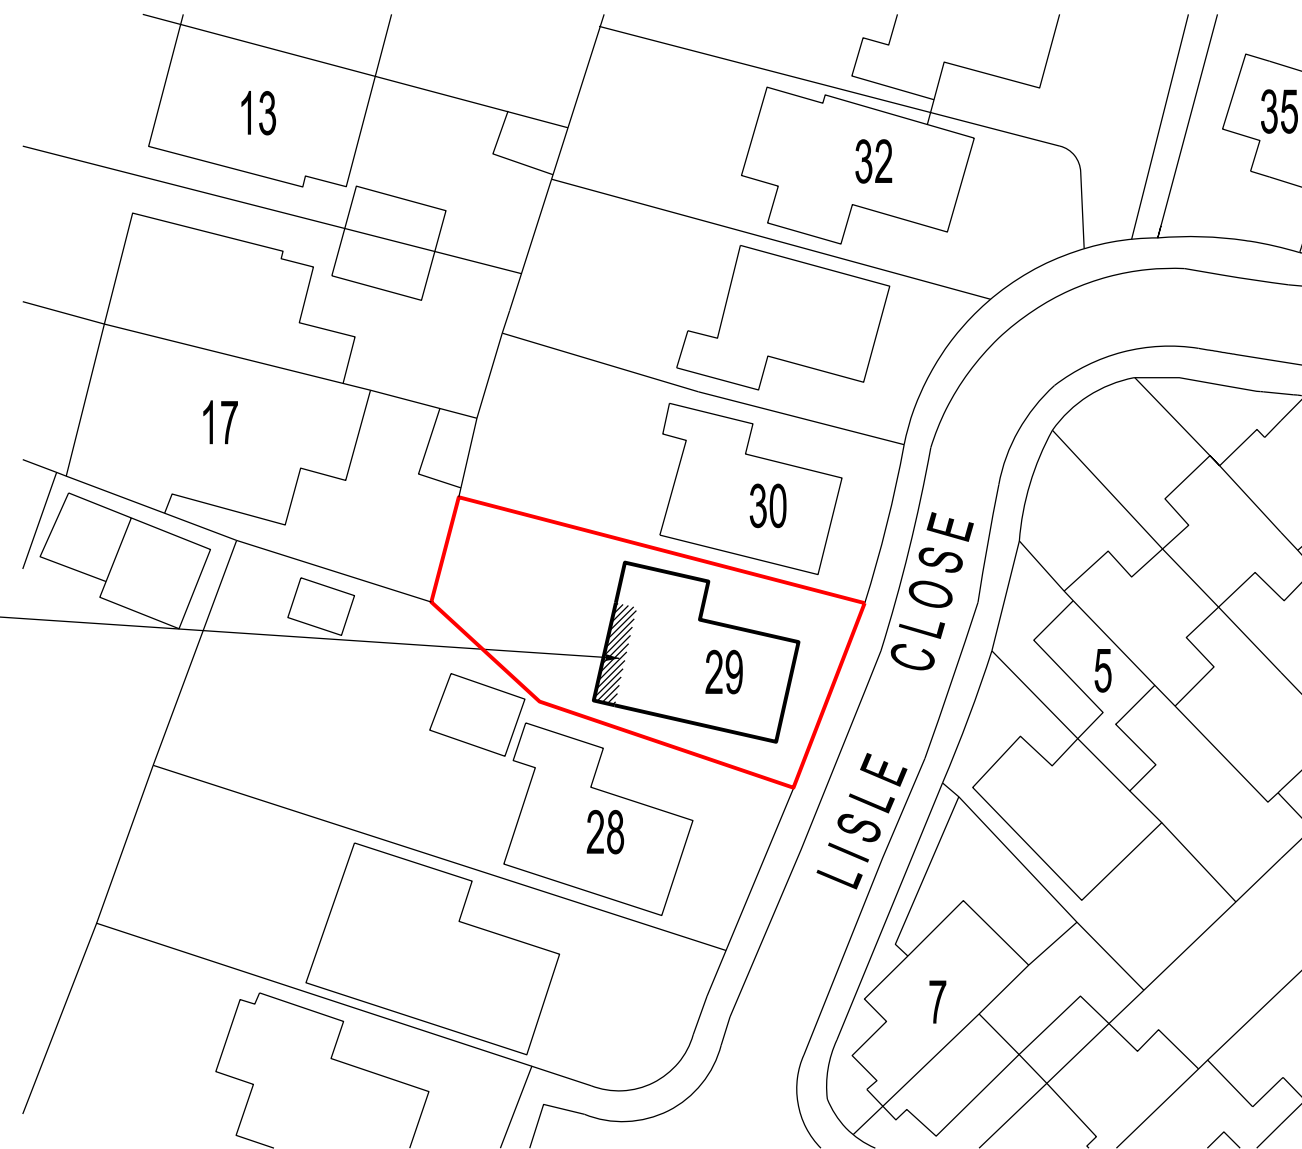

proposed extension
shown hatched

PROPOSED BLOCK PLAN scale 1:500

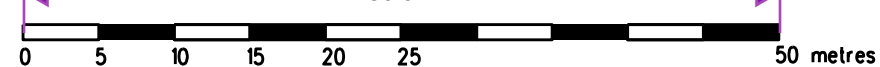

REVISION DATE

ARCHITECT
TAARCHITECTS
11 JOYDENS WOOD ROAD BEXLEY
KENT DA5 2HS Tel 07905 130591
ta140256@googlemail.com

JOB
PROPOSED GROUND FLOOR
REAR EXTENSION
AT 29 LISLE CLOSE
GRAVESEND KENT DA12 4XH

DRAWING
EXISTING & PROPOSED SITE
BLOCK PLANS

SCALE DATE
1: 500 AT A3 SEP 2024

DRAWING NO.
PT/02