


32 degree pitched roof clad with profiled roof tiles
colour to match existing roof

114mm black upvc half round upvc guttering
white upvc soffit & ventilated fascia

facing brickwork to match existing 100 mm
filled cavity wall & blockwork plasterboard
on dabs inner skin

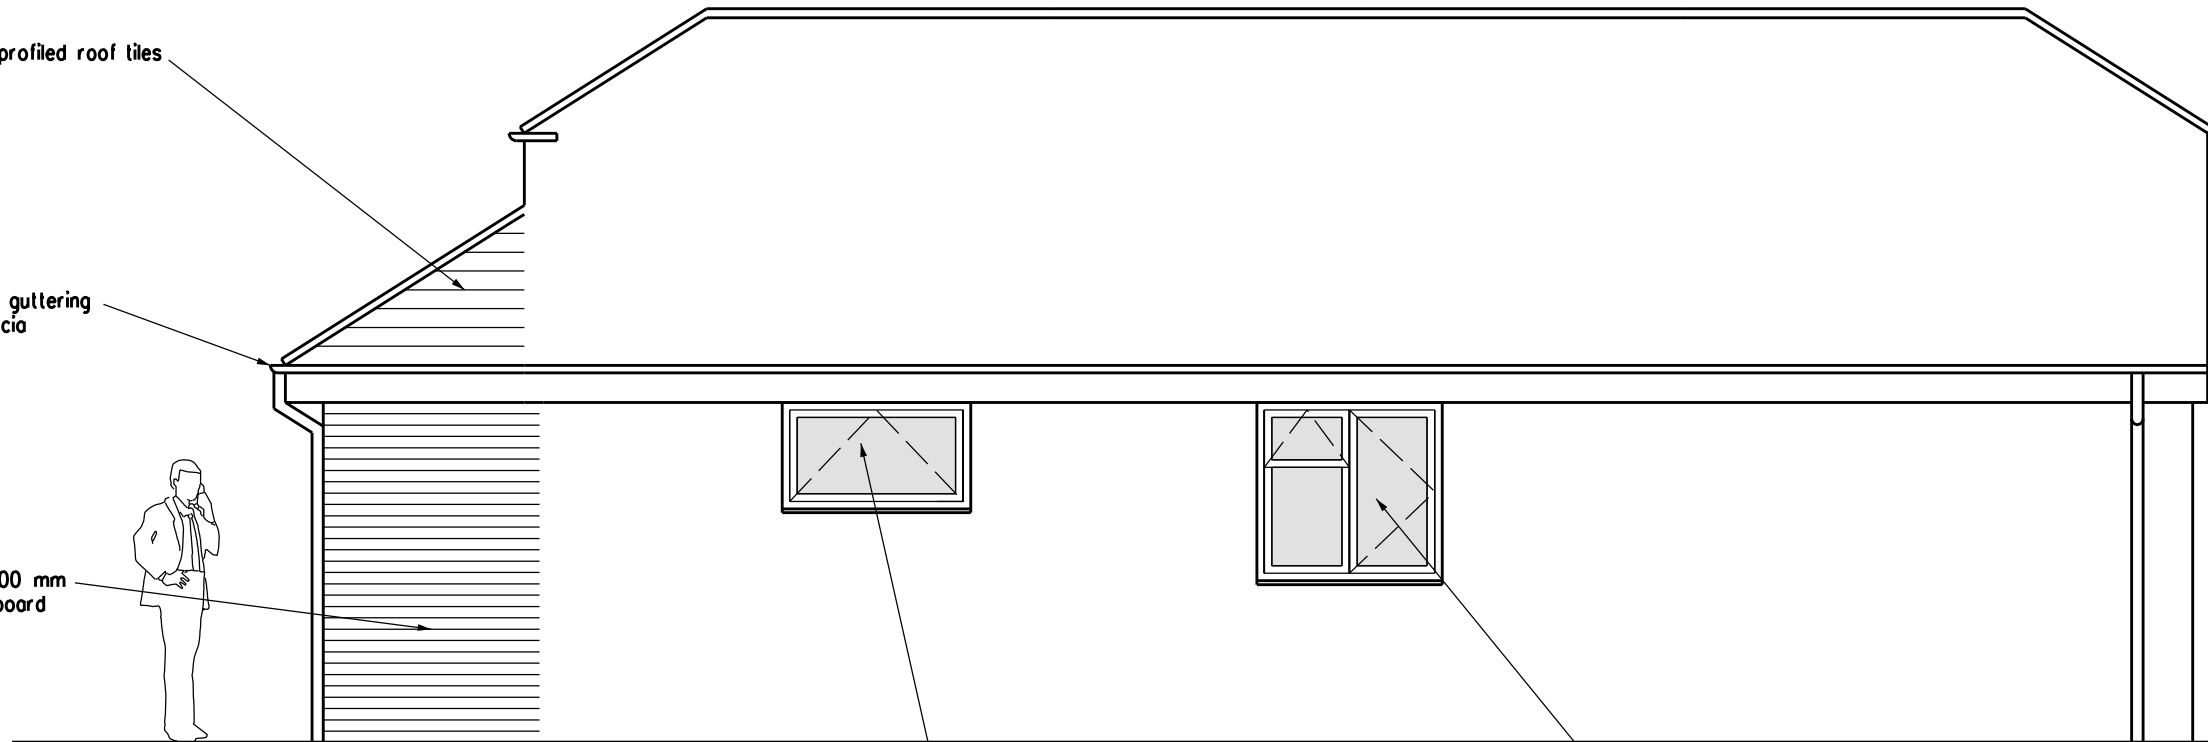

PLANNING APPLICATION

REVISION DATE

ARCHITECT

TA ARCHITECTS
11 JOYDENS WOOD ROAD BEXLEY
KENT DA5 2HS Tel 07905 130591
ta140256@googlemail.com

JOB

PROPOSED GROUND FLOOR
REAR EXTENSION
AT 29 LISLE CLOSE
GRAVESEND KENT DA12 4XH

DRAWING

PROPOSED SIDE ELEVATION TO
No 28 LISLE CLOSE

SCALE DATE

1:50 AT A3 SEP 2024

DRAWING NO.

PT/06

