
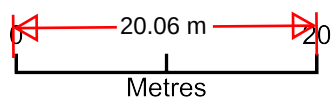


Town Pier, Gravesend

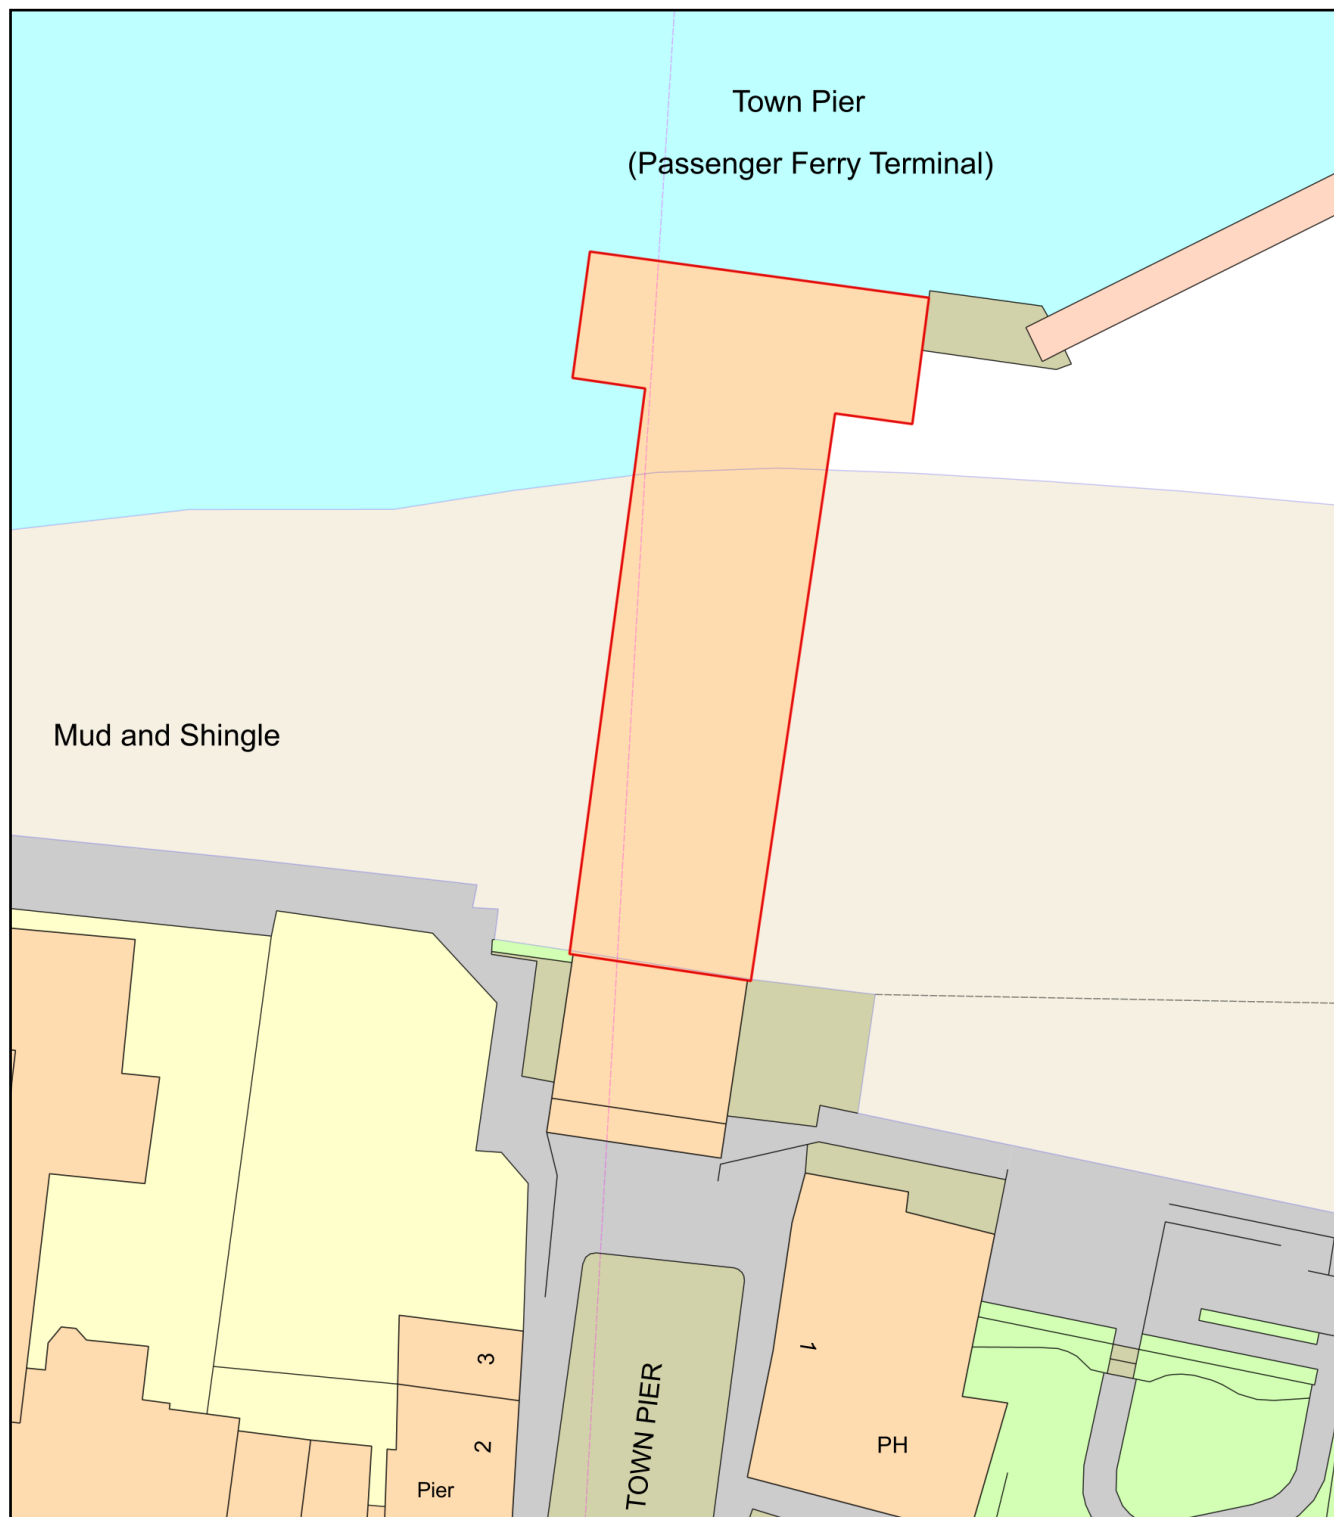

Plan Produced for: Gravesham Council

Date Produced: 07 Jun 2024

Plan Reference Number: TQRQM24159151551252

Scale: 1:500 @ A4