


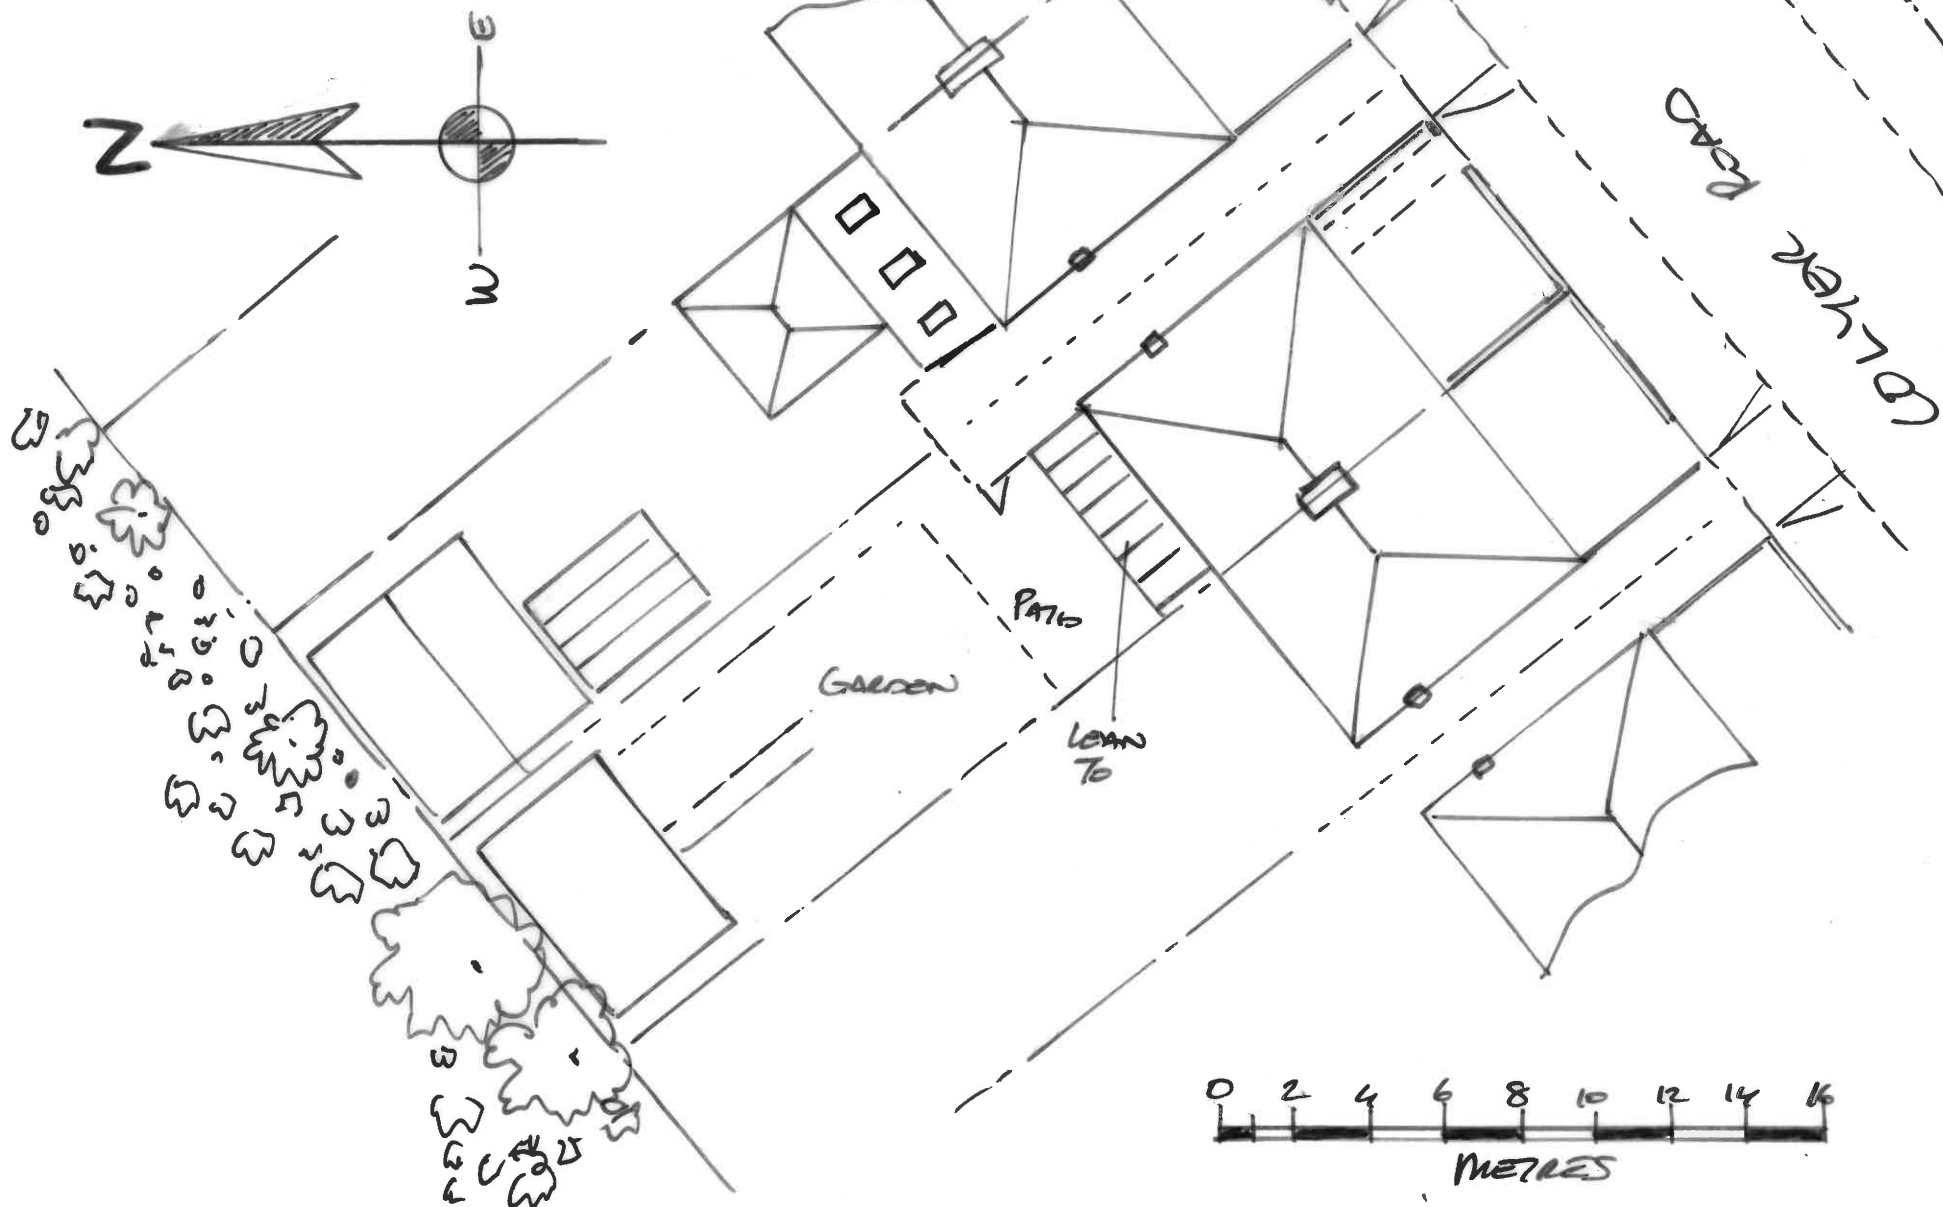

PROJECT	TITLE	DATE	SCALE	DRAWING	Rev
76 COLYER ROAD	EXISTING BLOCK PLAN	FEB/2026	1:200 @ A4	DKM/4711/02	0