


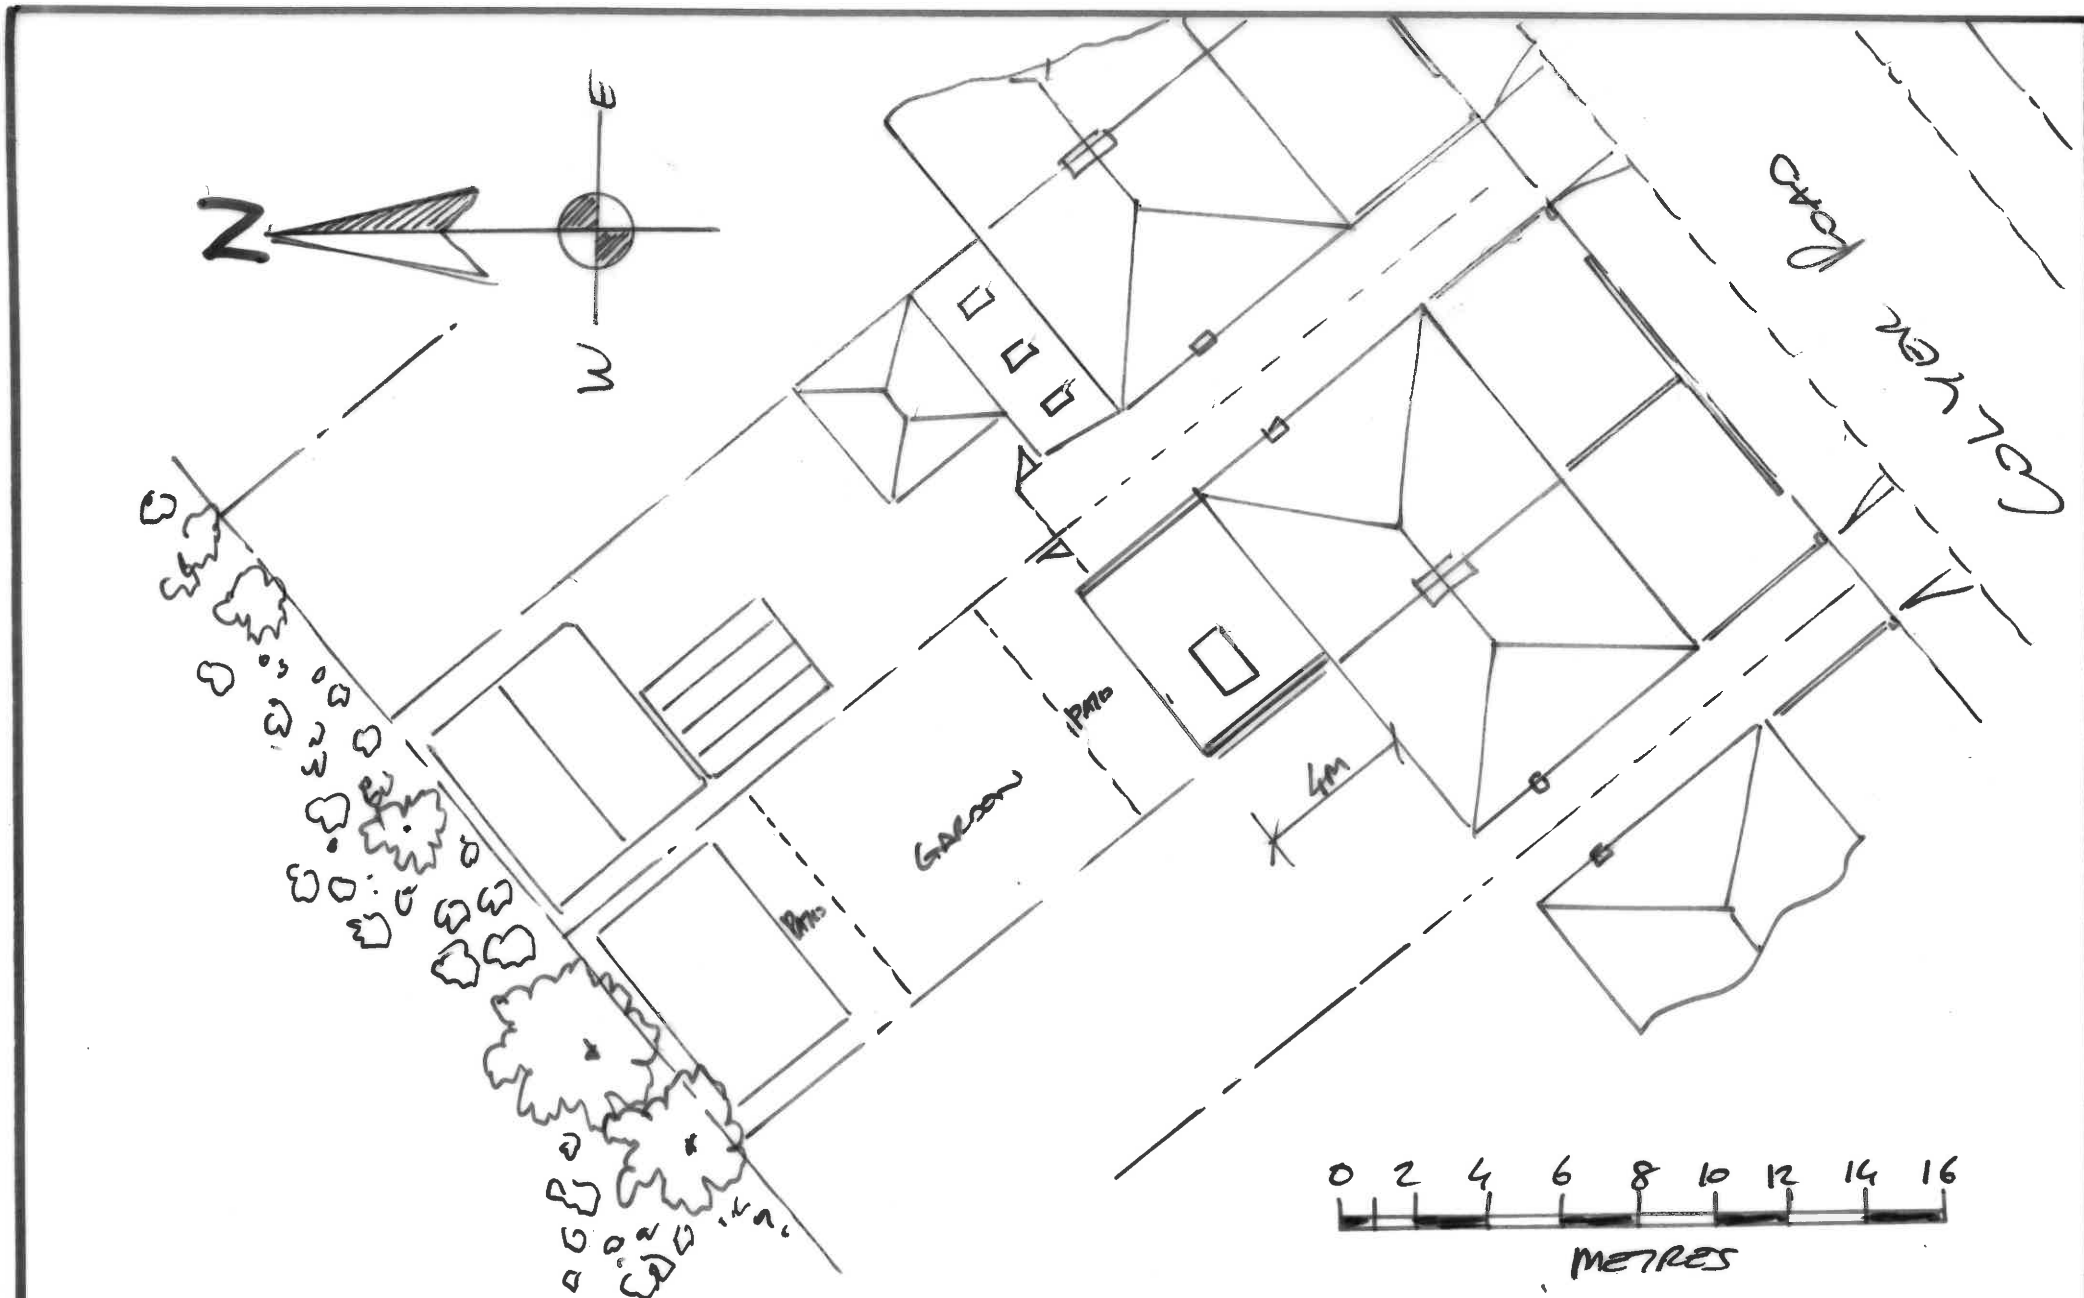

PROJECT  
76 COLYER ROAD

TITLE  
Proposed Block Plan

DATE  
FEB/2026

SCALE  
1:200 @ A4

DRAWING  
DKM/4711/03

REV  
0