
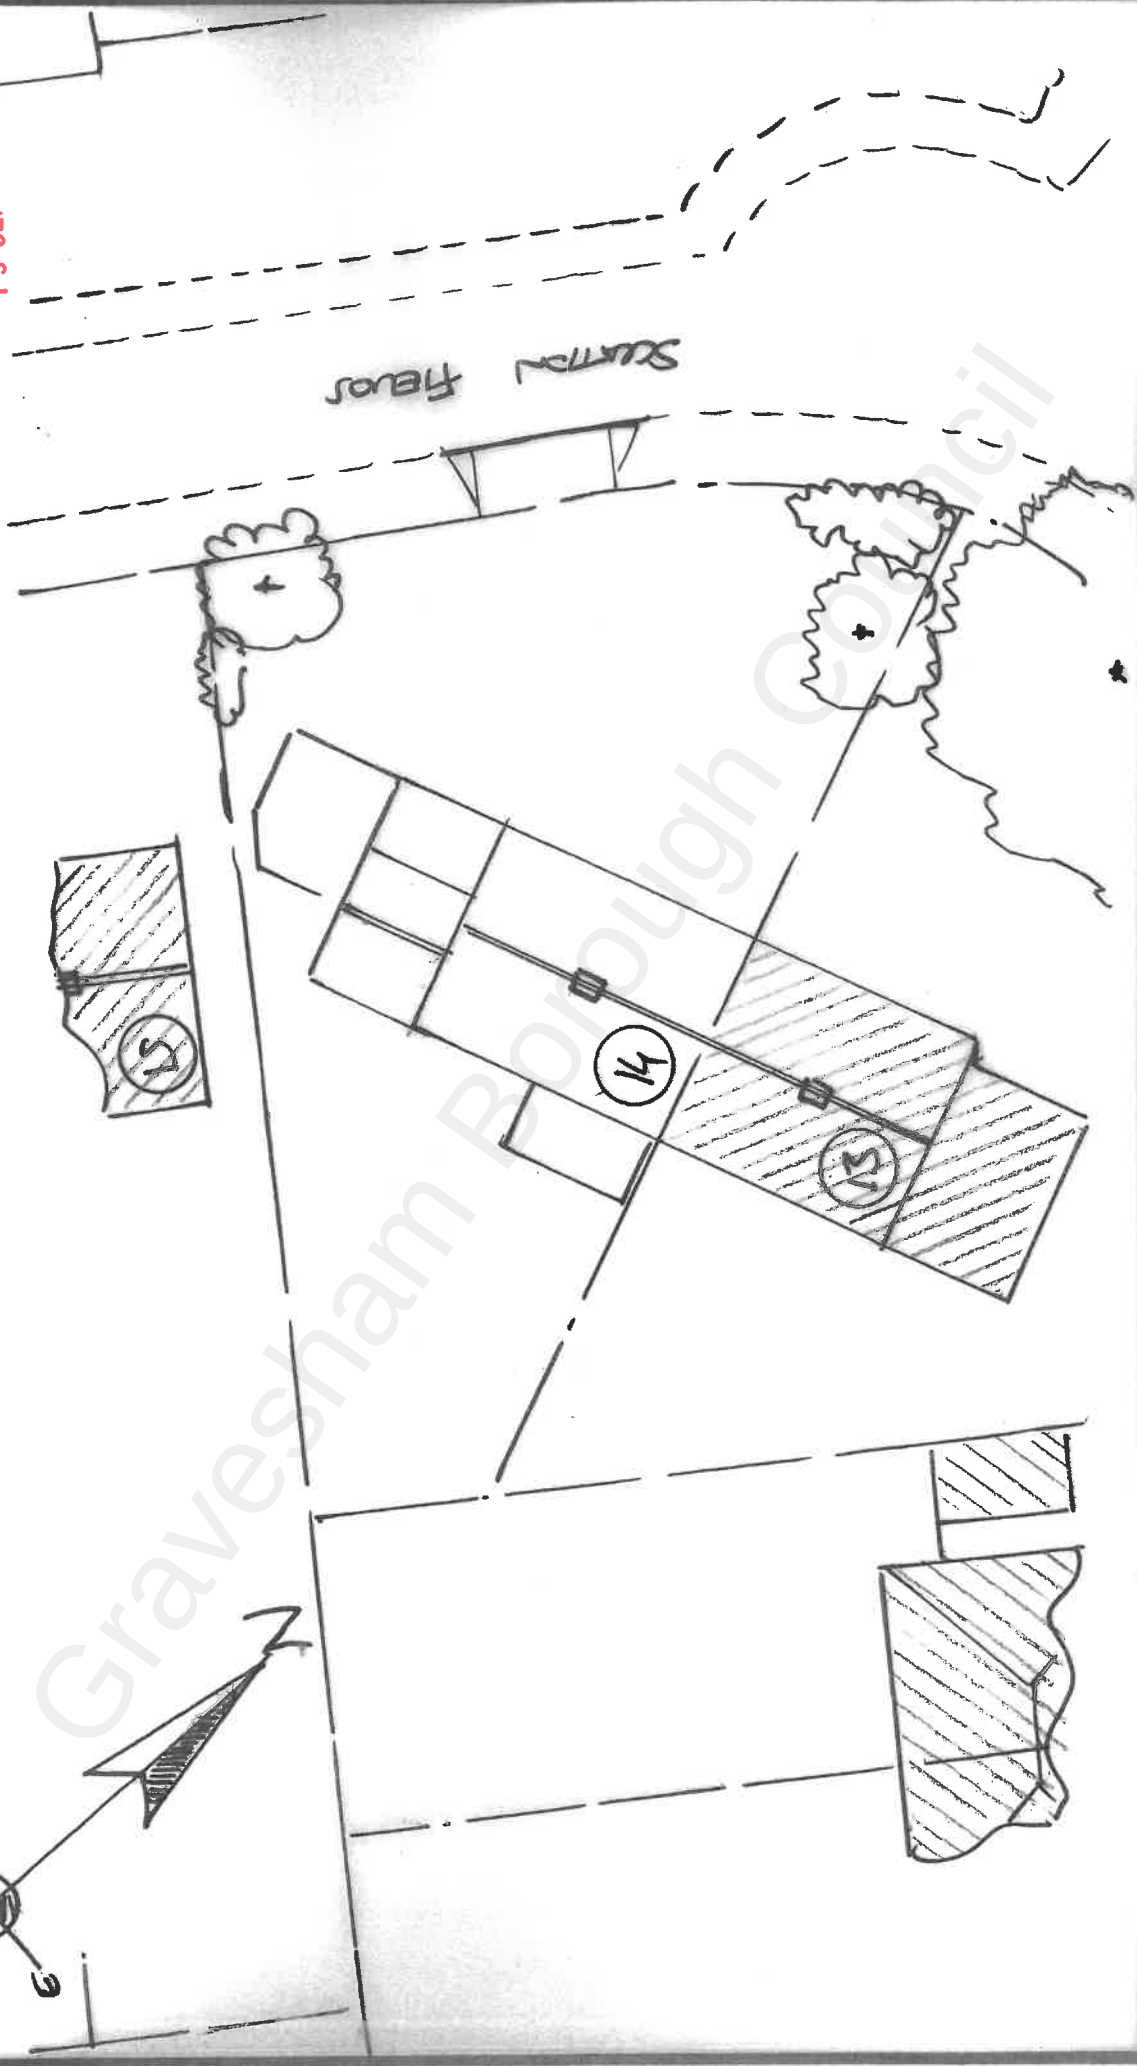


RECEIVED

15 SEP 2021

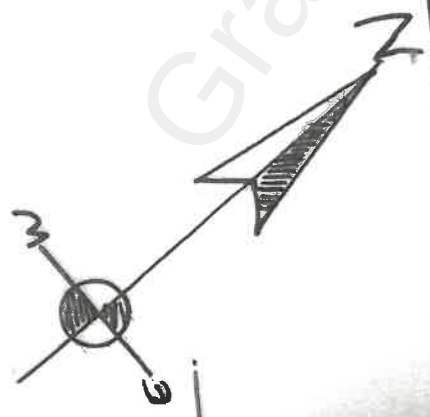

PROJECT	TITLE	DATE	SCALE	DRAWING	REV
14 Section Fields	EXISTING BLOCK PLAN	AUG/2021	1:200 @ A4	DXN/7620/02	01