


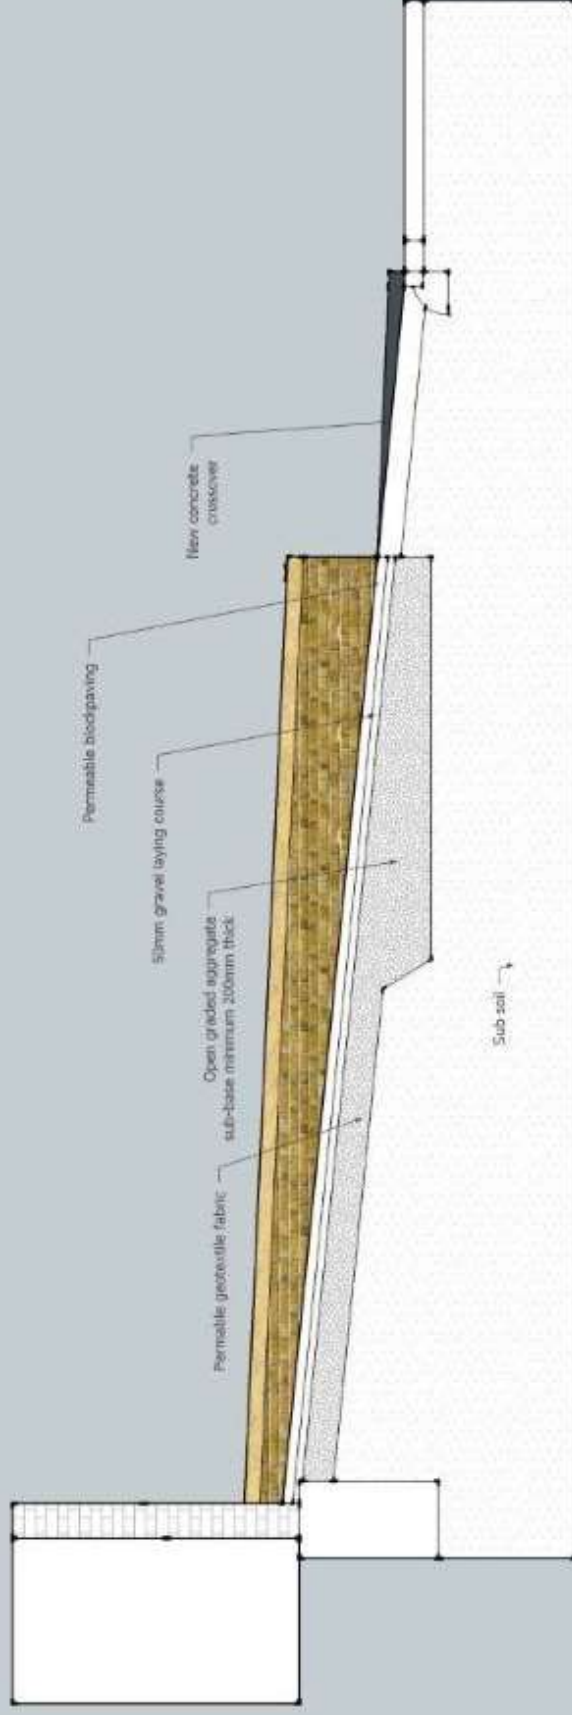

Scale 1:50



Proposed