


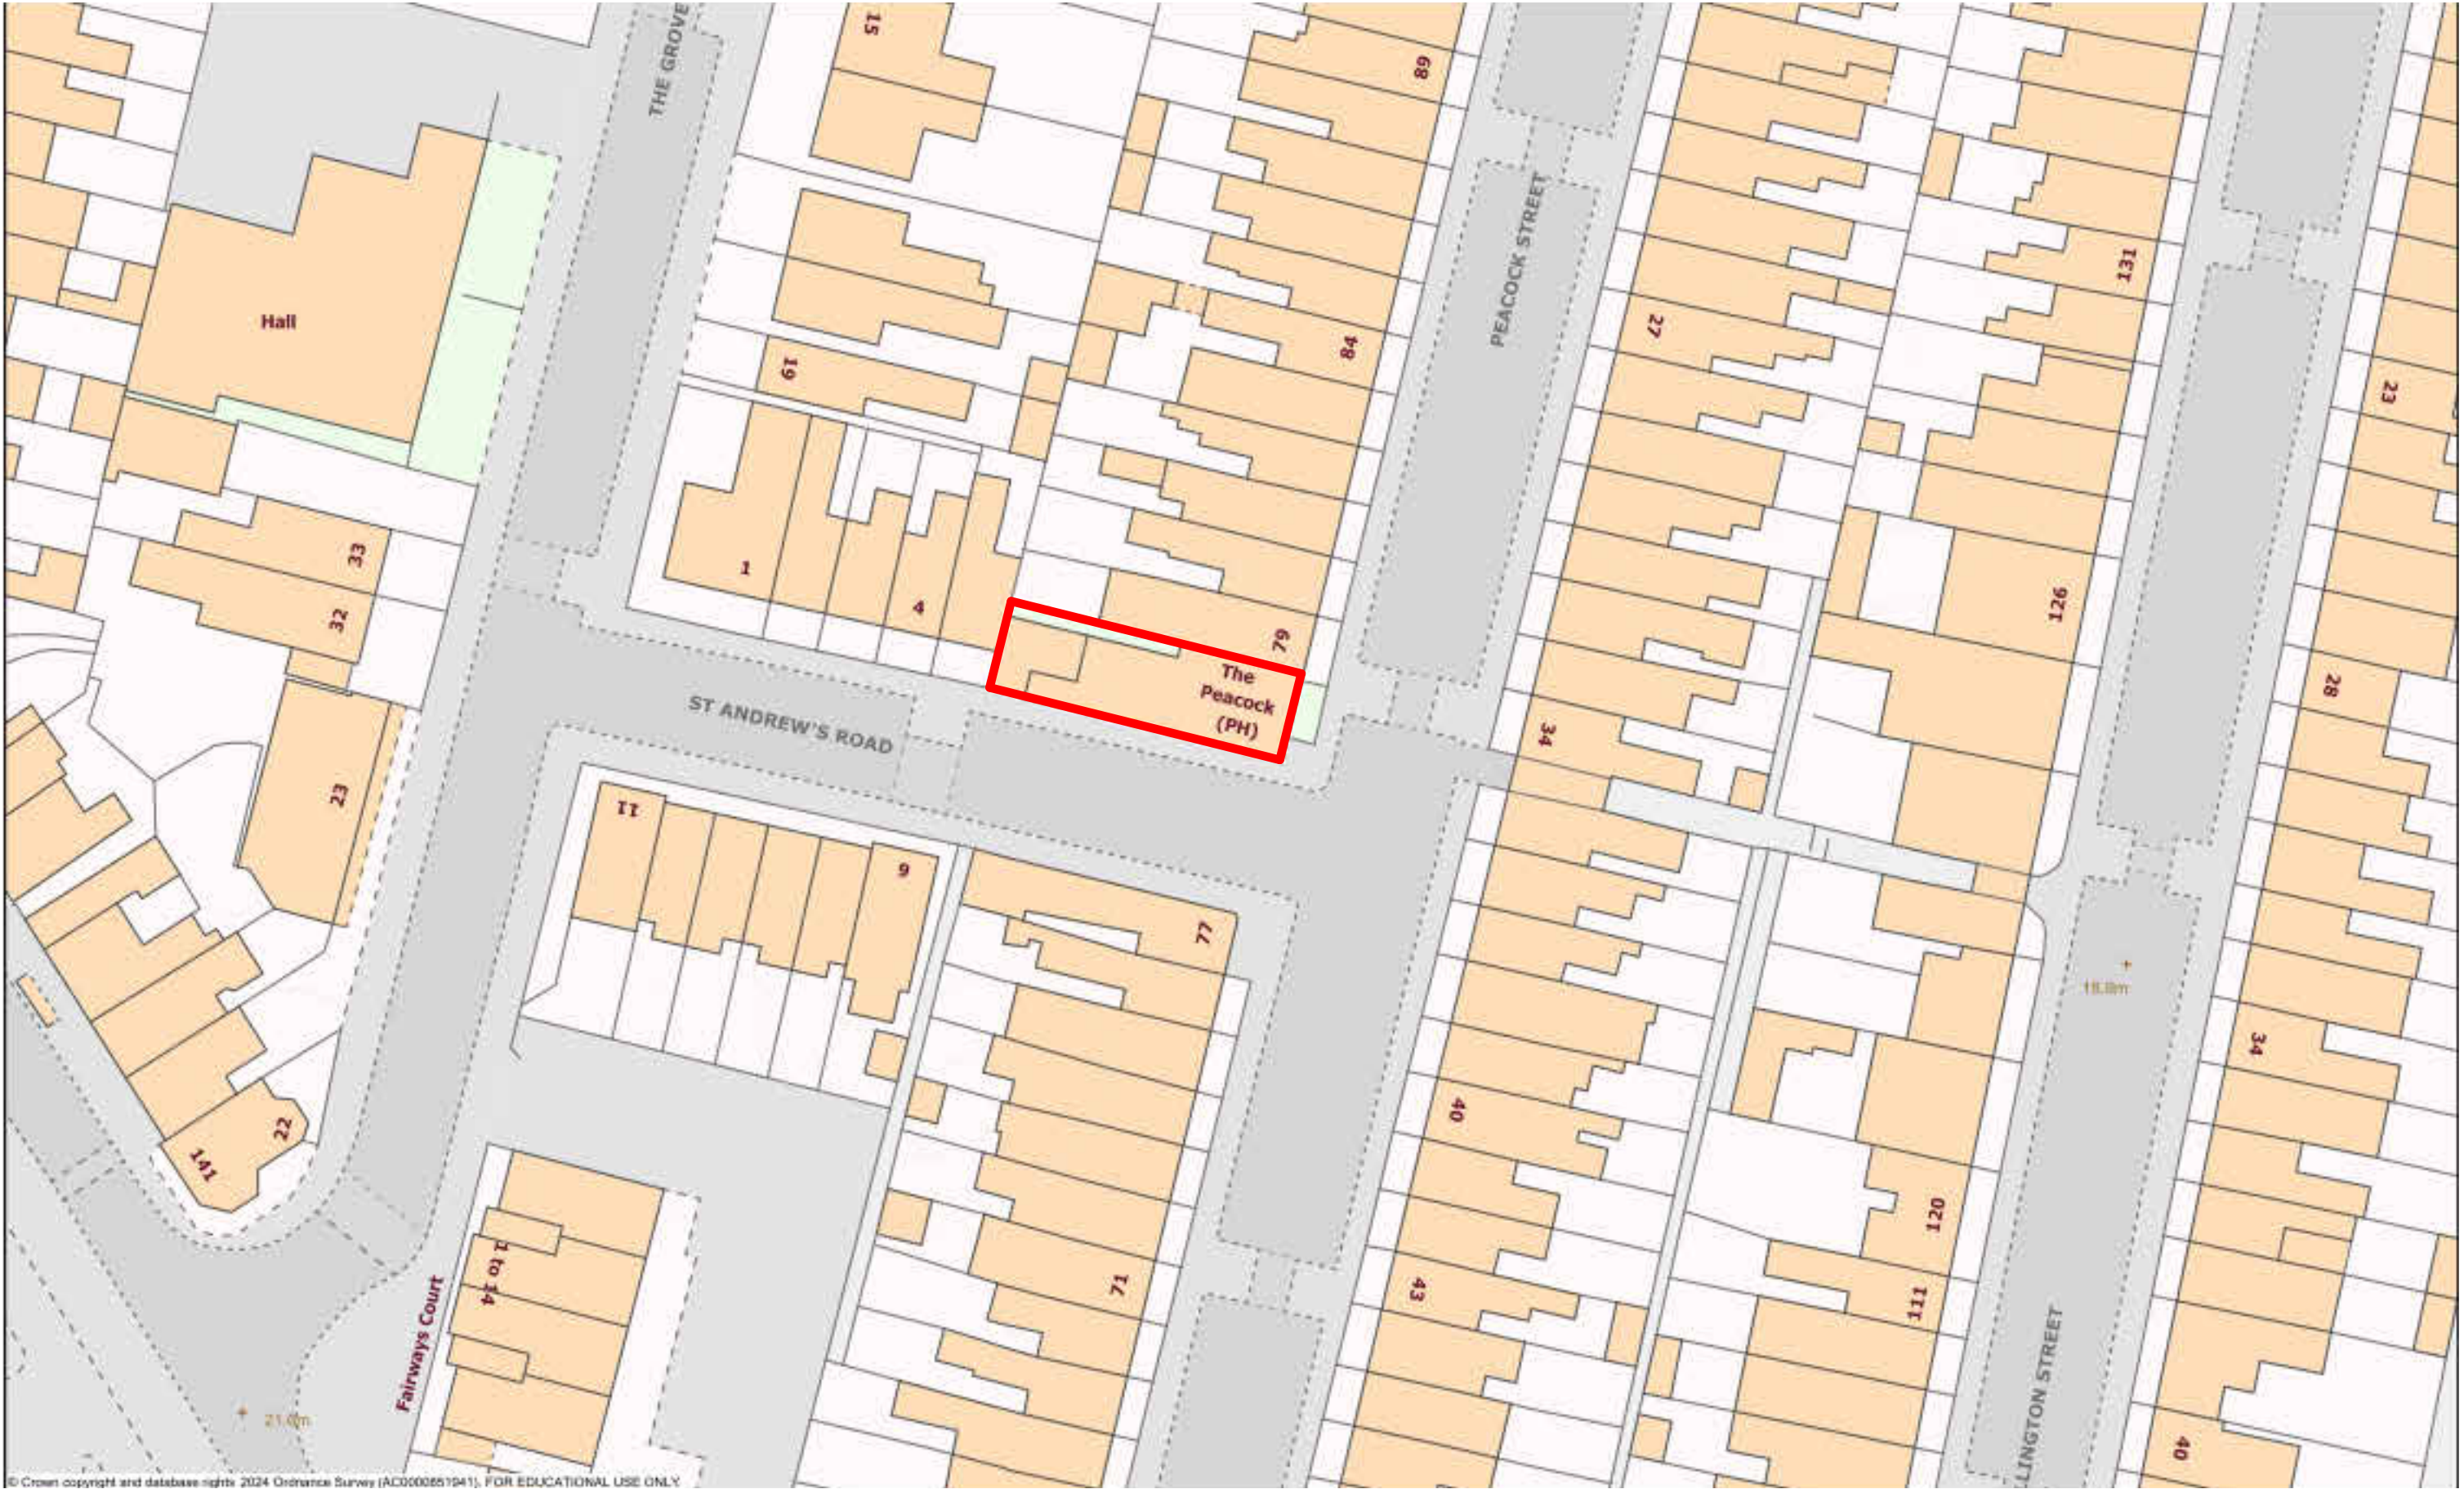

© Crown copyright and database rights 2024 Ordnance Survey (AC000057941). FOR EDUCATIONAL USE ONLY

General Notes: - Do not scale from the drawing. - All dimensions must be verified on site before the commencement of work of the fabrication of any item. - Any discrepancies must be reported to the Architectural Designer. - The drawing is to be read with all related information.		Notes:		Project Status Pre-Application		Rev	Date	Description / Comments	Drn	Chk	Project Name 78 Peacock street Gravesend DA12 1EG		Drawing Title. Existing Block Plan		
											Client AH Academy		Drawing No. PA - 644 - 100		Rev.
											Samson Space 269-271 High Street, Stratford, London, E15 2TF Tel. 0208 2219222		Scale. 1 : 500@A3	Drn.	Chk.