


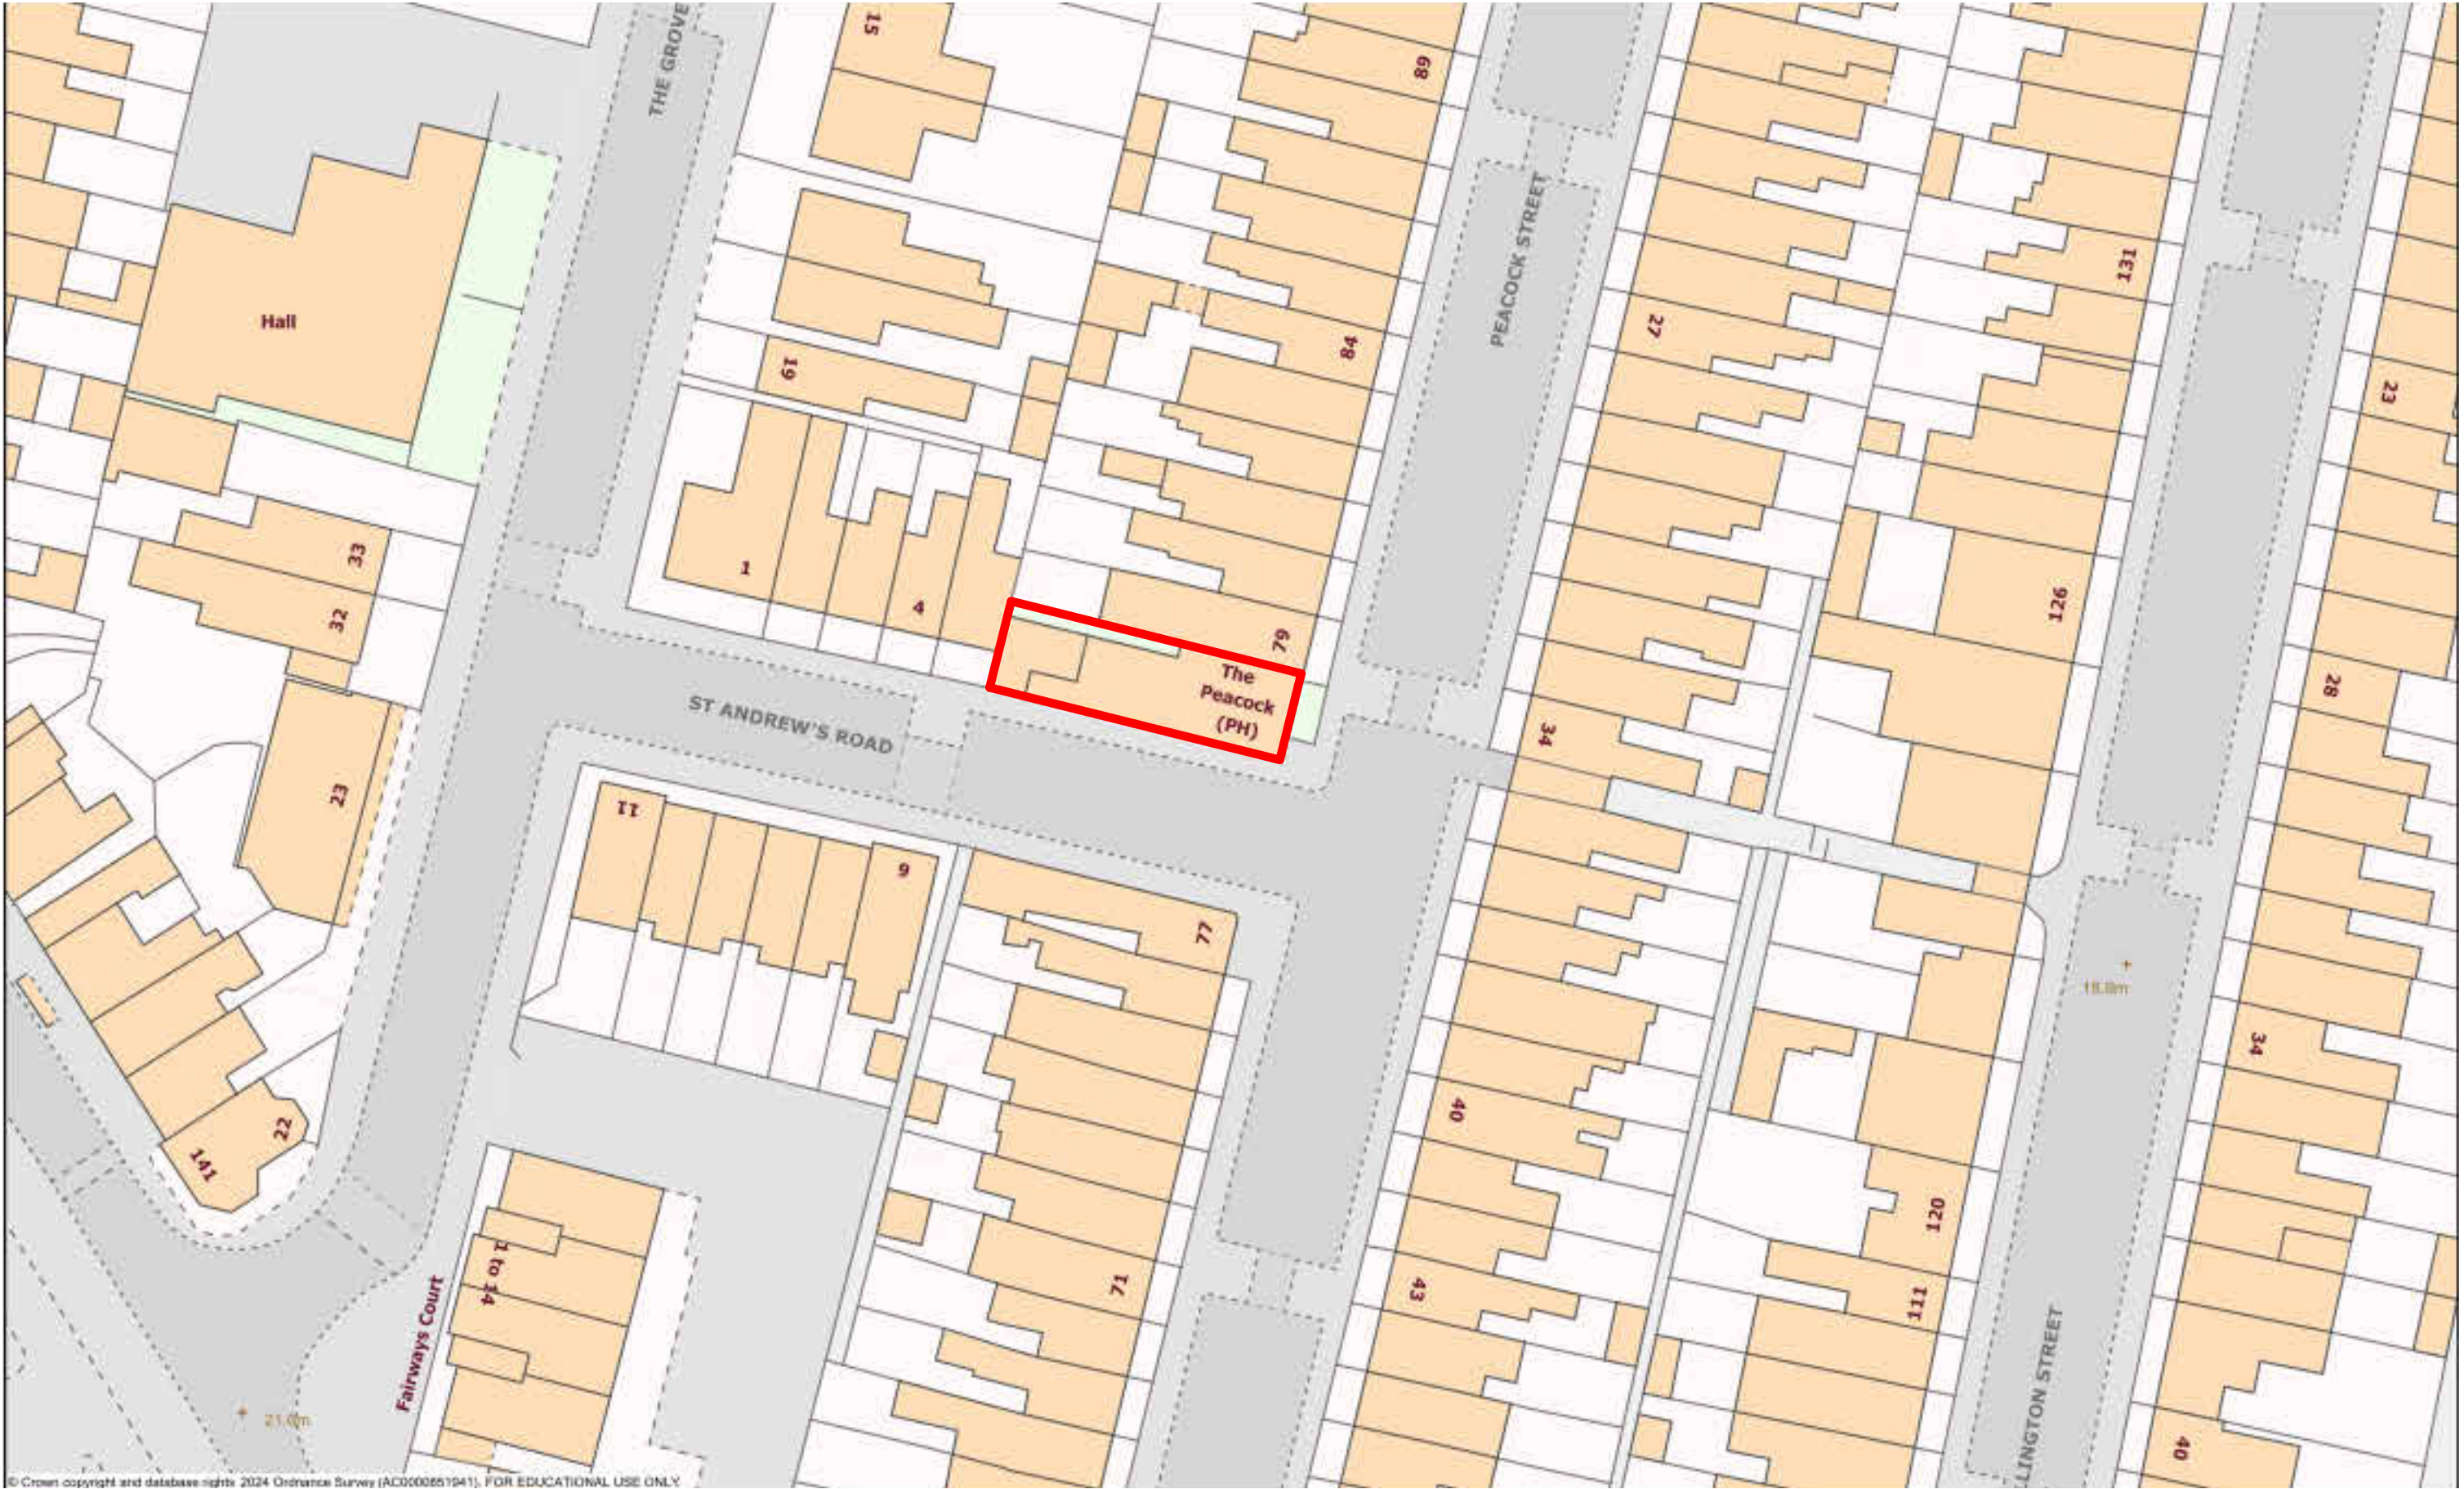

General Notes:

- Do not scale from the drawing.
- All dimensions must be verified on site before the commencement of work of the fabrication of any item.
- Any discrepancies must be reported to the Architectural Designer.
- The drawing is to be read with all related information.

C:\Users\isams\Dropbox\Family Room\644 - 78 Peacock Street, Gravesend, DA12 1EG\05 Drawings\DWG\RV1\644-78 Peacock street, Gravesend, DA12 1EG.rvt

Notes:

Project Status

Pre-Application

Rev	Date	Description / Comments	Drn	Chk

Project Name

78 Peacock street Gravesend
DA12 1EG

Client

AH Academy

Samson Space

269-271 High Street, Stratford, London, E15 2TF
Tel. 0208 2219222

Drawing Title.

Proposed Block Plan

Drawing No.

PA - 644 - 205

Rev.

Scale.

1 : 500@A3

Drn.

Chk.

