


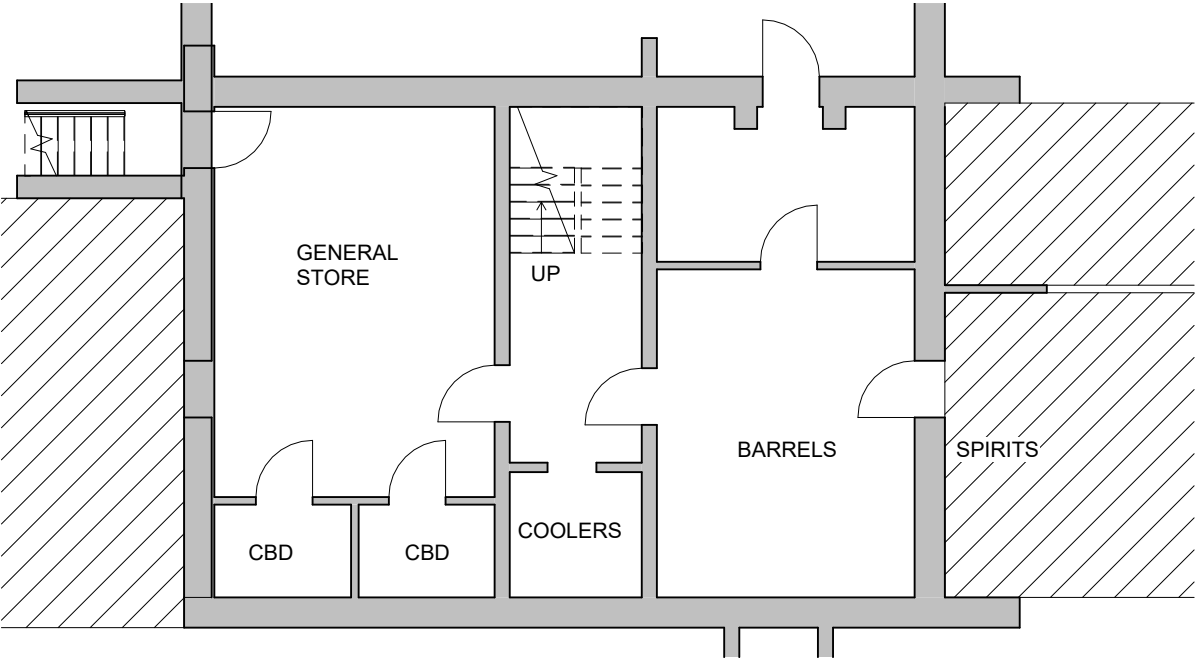

10.02 m

General Notes: - Do not scale from the drawing. - All dimensions must be verified on site before the commencement of work of the fabrication of any item. - Any discrepancies must be reported to the Architectural Designer. - The drawing is to be read with all related information.		Notes:	Project Status Pre-Application	Rev	Date	Description / Comments	Drn	Chk	Project Name 78 Peacock street Gravesend DA12 1EG	Drawing Title. Existing Basement Plan		
GRAPHIC SCALE: 1:100									Client AH Academy	Drawing No. PA - 644 - 101		Rev.
									Samson Space 269-271 High Street, Stratford, London, E15 2TF Tel. 0208 2219222	Scale. 1 : 100@A3	Drn.	Chk.