


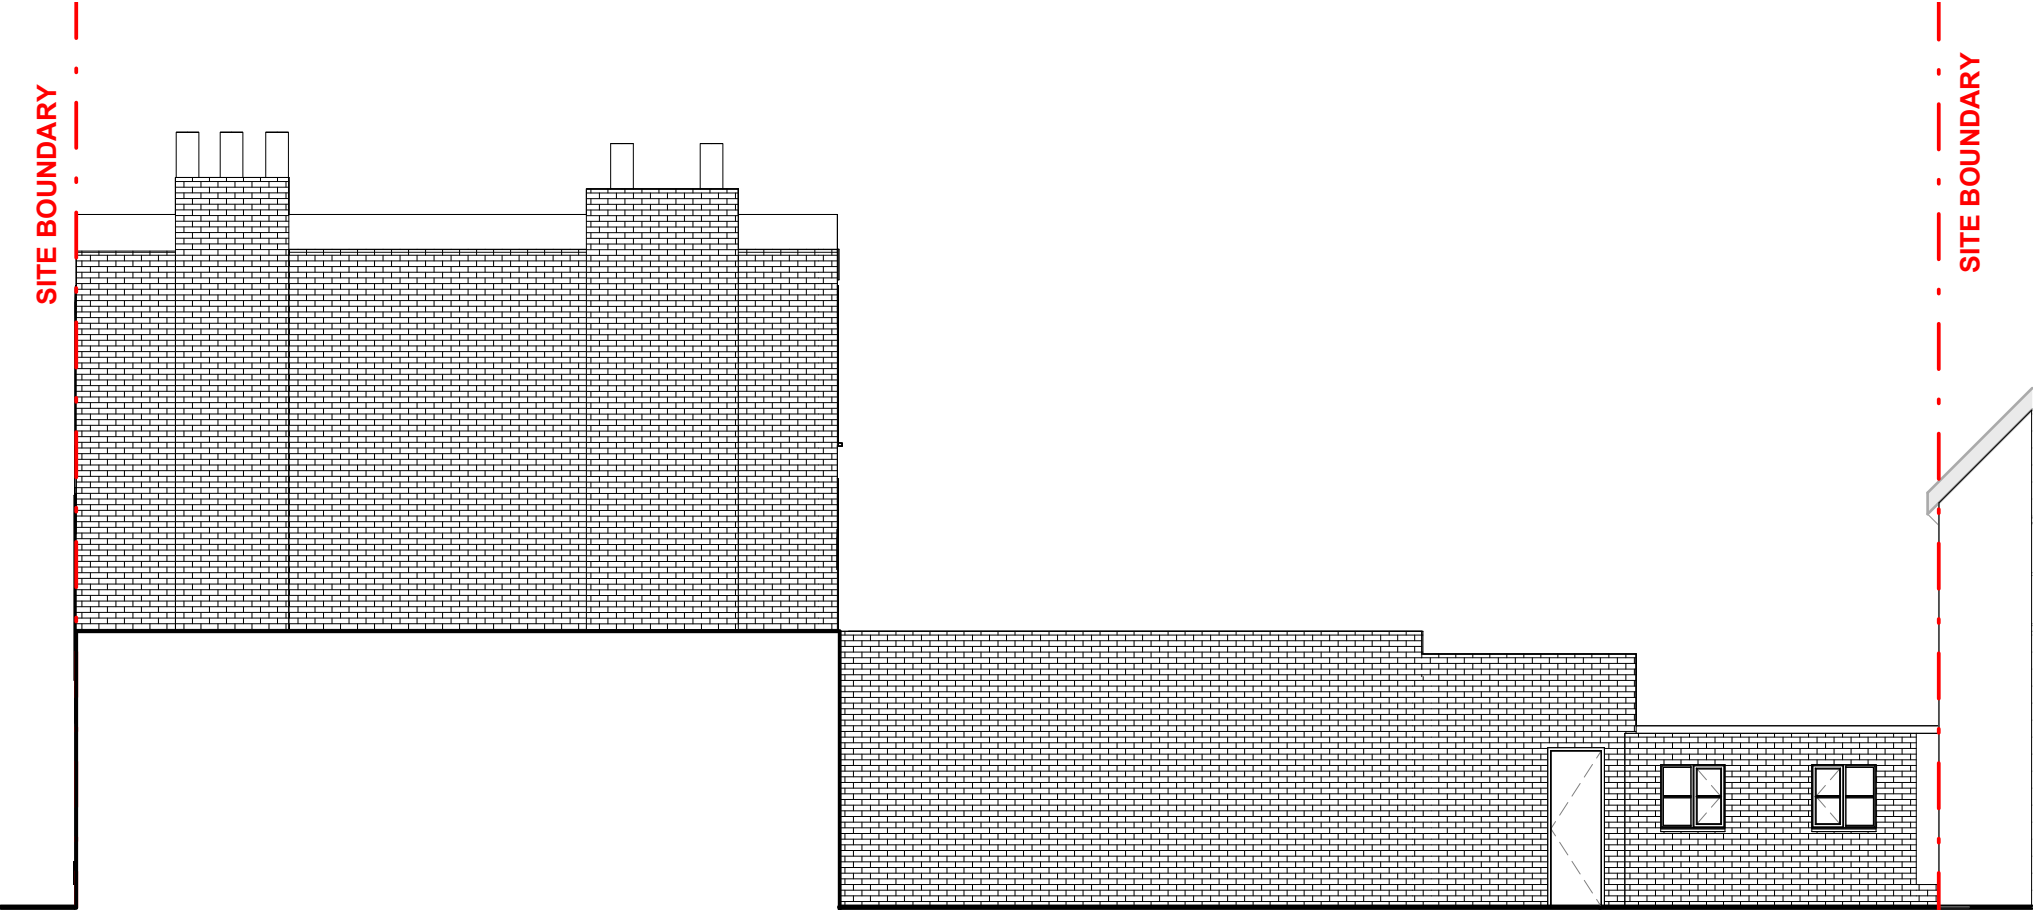

10.02 m

- General Notes:
- Do not scale from the drawing.
 - All dimensions must be verified on site before the commencement of work of the fabrication of any item.
 - Any discrepancies must be reported to the Architectural Designer.
 - The drawing is to be read with all related information.



GRAPHIC SCALE: 1:100
C:\Users\isamsol\Dropbox\Family Room\644 - 78 Peacock Street, Gravesend, DA12 1EG\05 Drawings\DWG\RV1\644-78 Peacock street, Gravesend, DA12 1EG.rvt

Notes:

Project Status

Rev

Date

Description / Comments

Drn

Chk

Project Name
78 Peacock street Gravesend
DA12 1EG

Client
AH Academy

Samson Space
269-271 High Street, Stratford, London, E15 2TF
Tel. 0208 2219222

Drawing Title.
Exsiting Side Elevations

Drawing No.
PA - 644 - 112

Scale.
1 : 100@A3

Drn.

Chk.

