


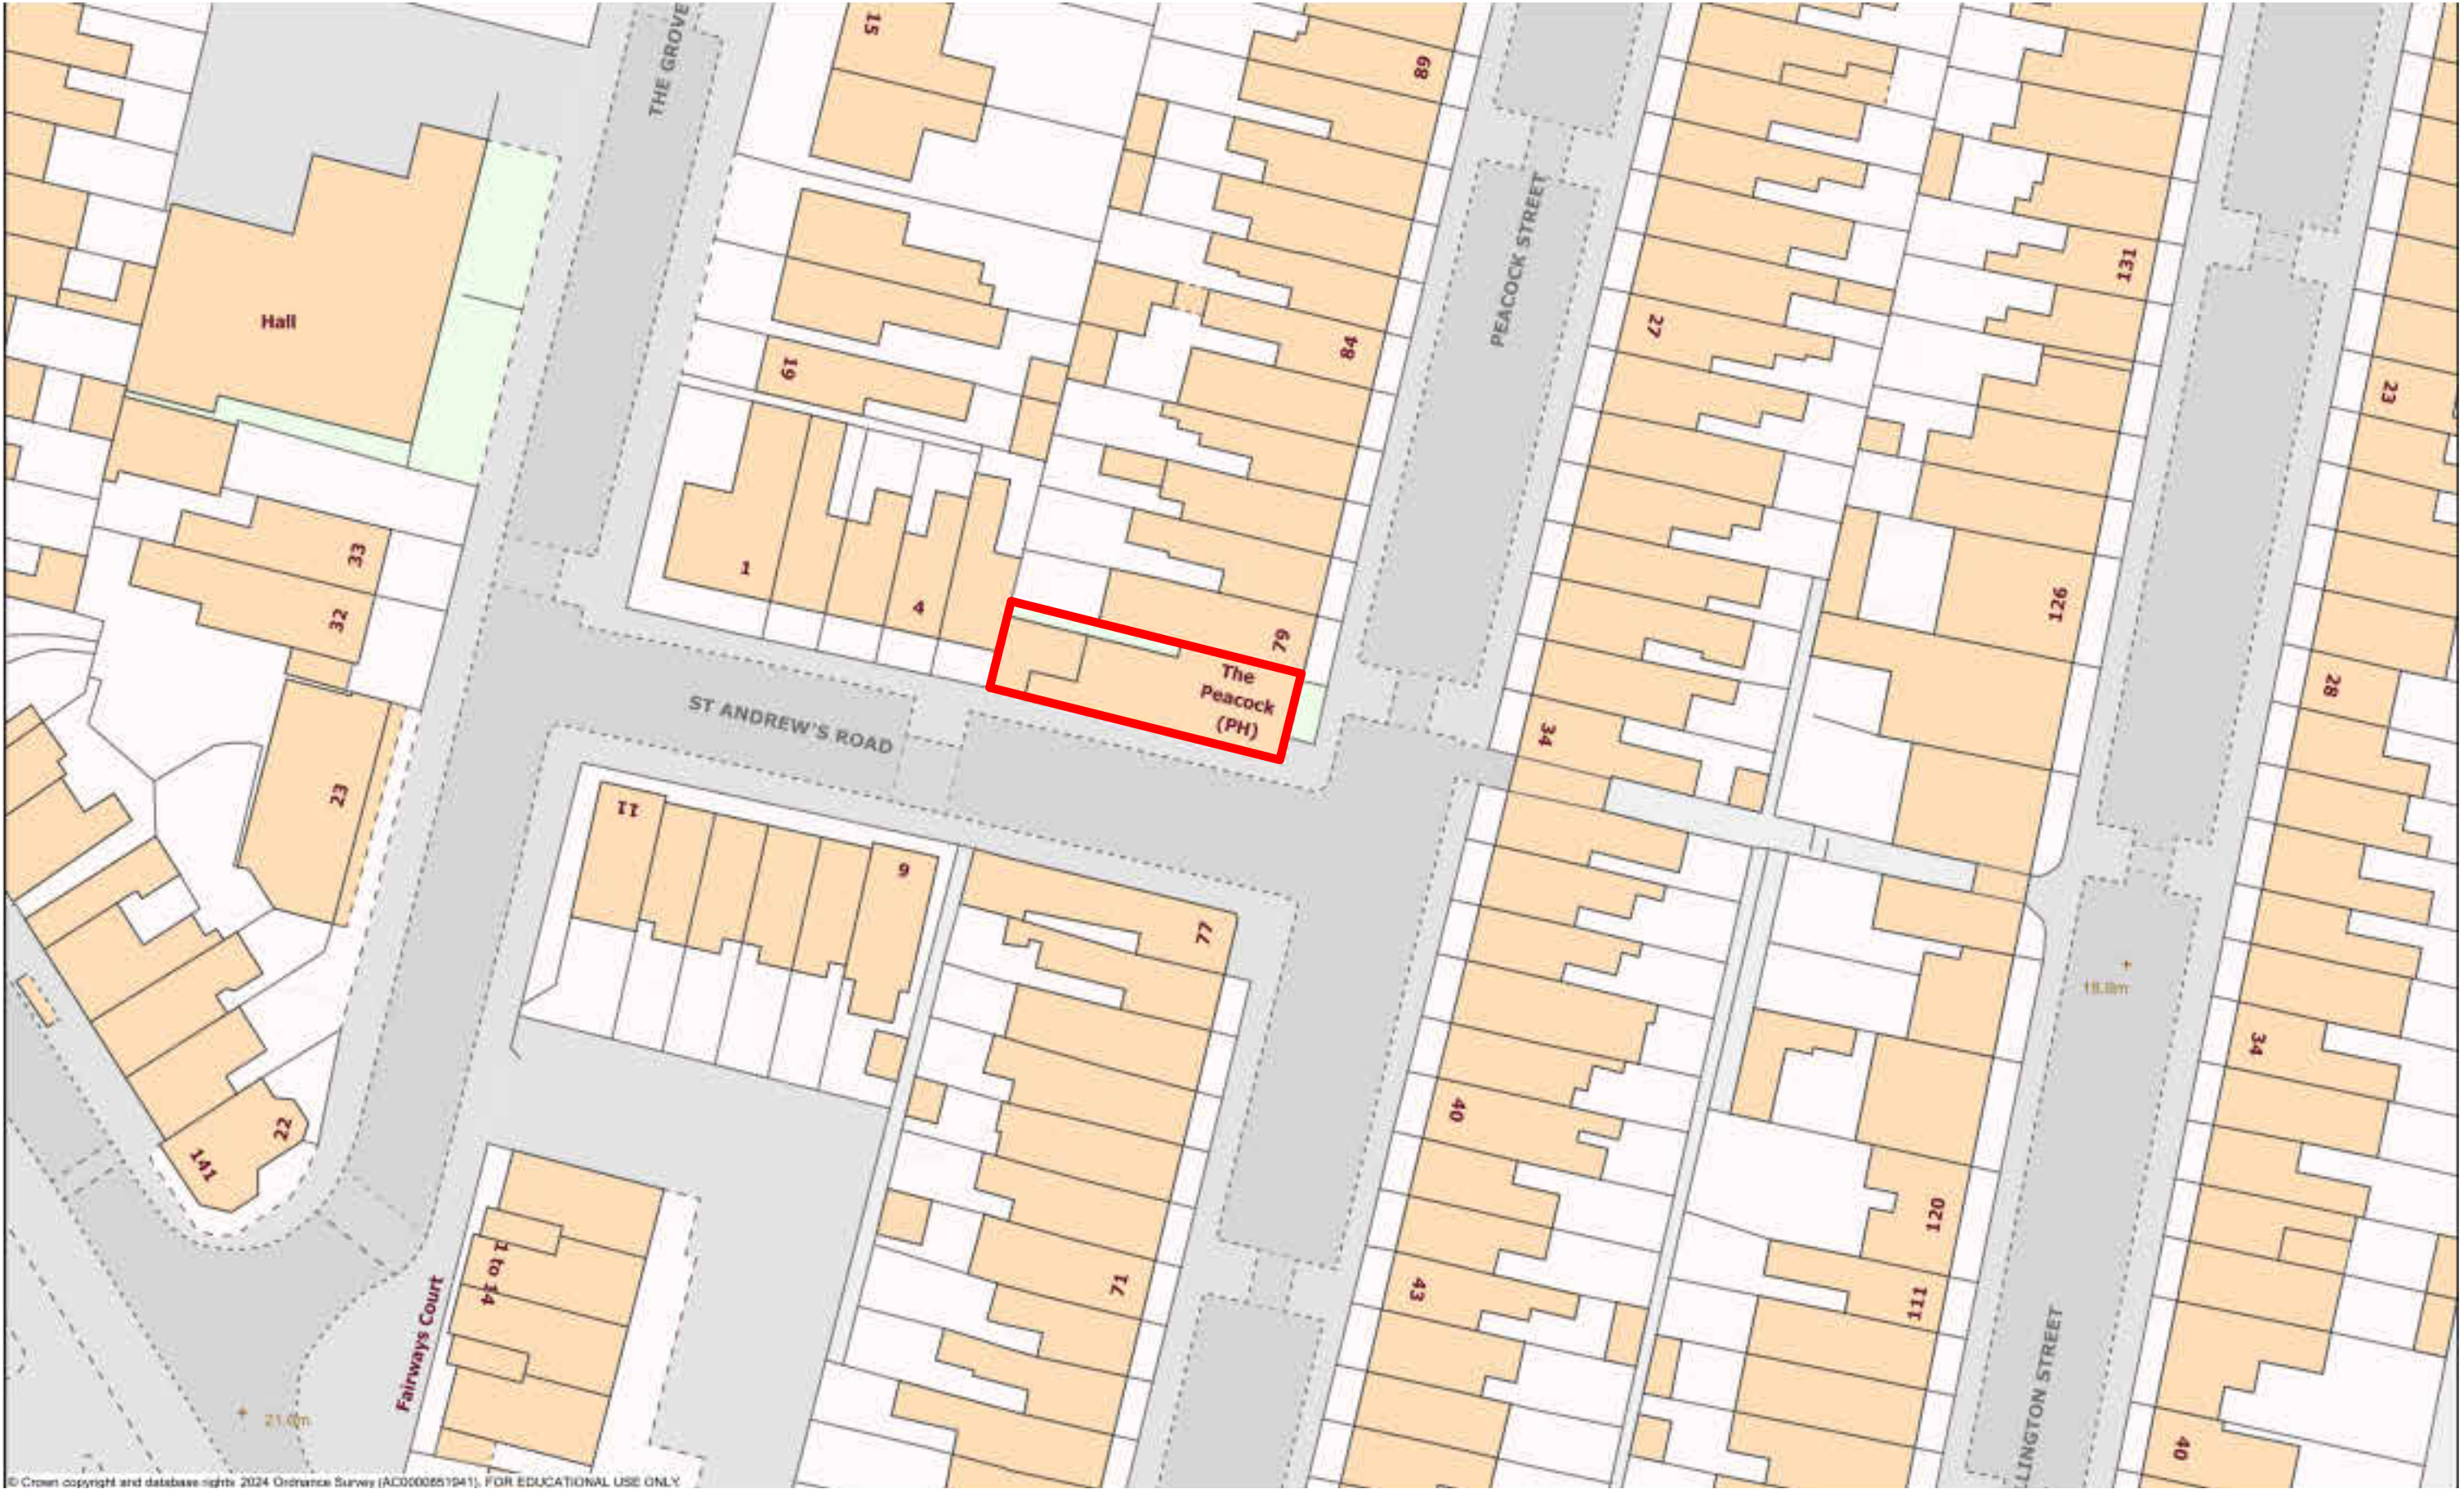

© Crown copyright and database rights 2024 Ordnance Survey (AC000057941). FOR EDUCATIONAL USE ONLY

General Notes:

50.08 m

10m50m

- Do not scale from the drawing.

- All dimensions must be verified on site before the commencement of work of the fabrication of any item.

- Any discrepancies must be reported to the Architectural Designer.

- The drawing is to be read with all related information.

Notes:

N

Project Status

Pre-Application

Rev	Date	Description / Comments	Drn	Chk

Project Name

78 Peacock street Gravesend
DA12 1EG

Client

AH Academy

Samson Space

269-271 High Street, Stratford, London, E15 2TF
Tel. 0208 2219222

Drawing Title.

Existing Block Plan

Drawing No.

PA - 644 - 100

Scale.

1 : 500@A3

Rev.

Drn.

Chk.

