
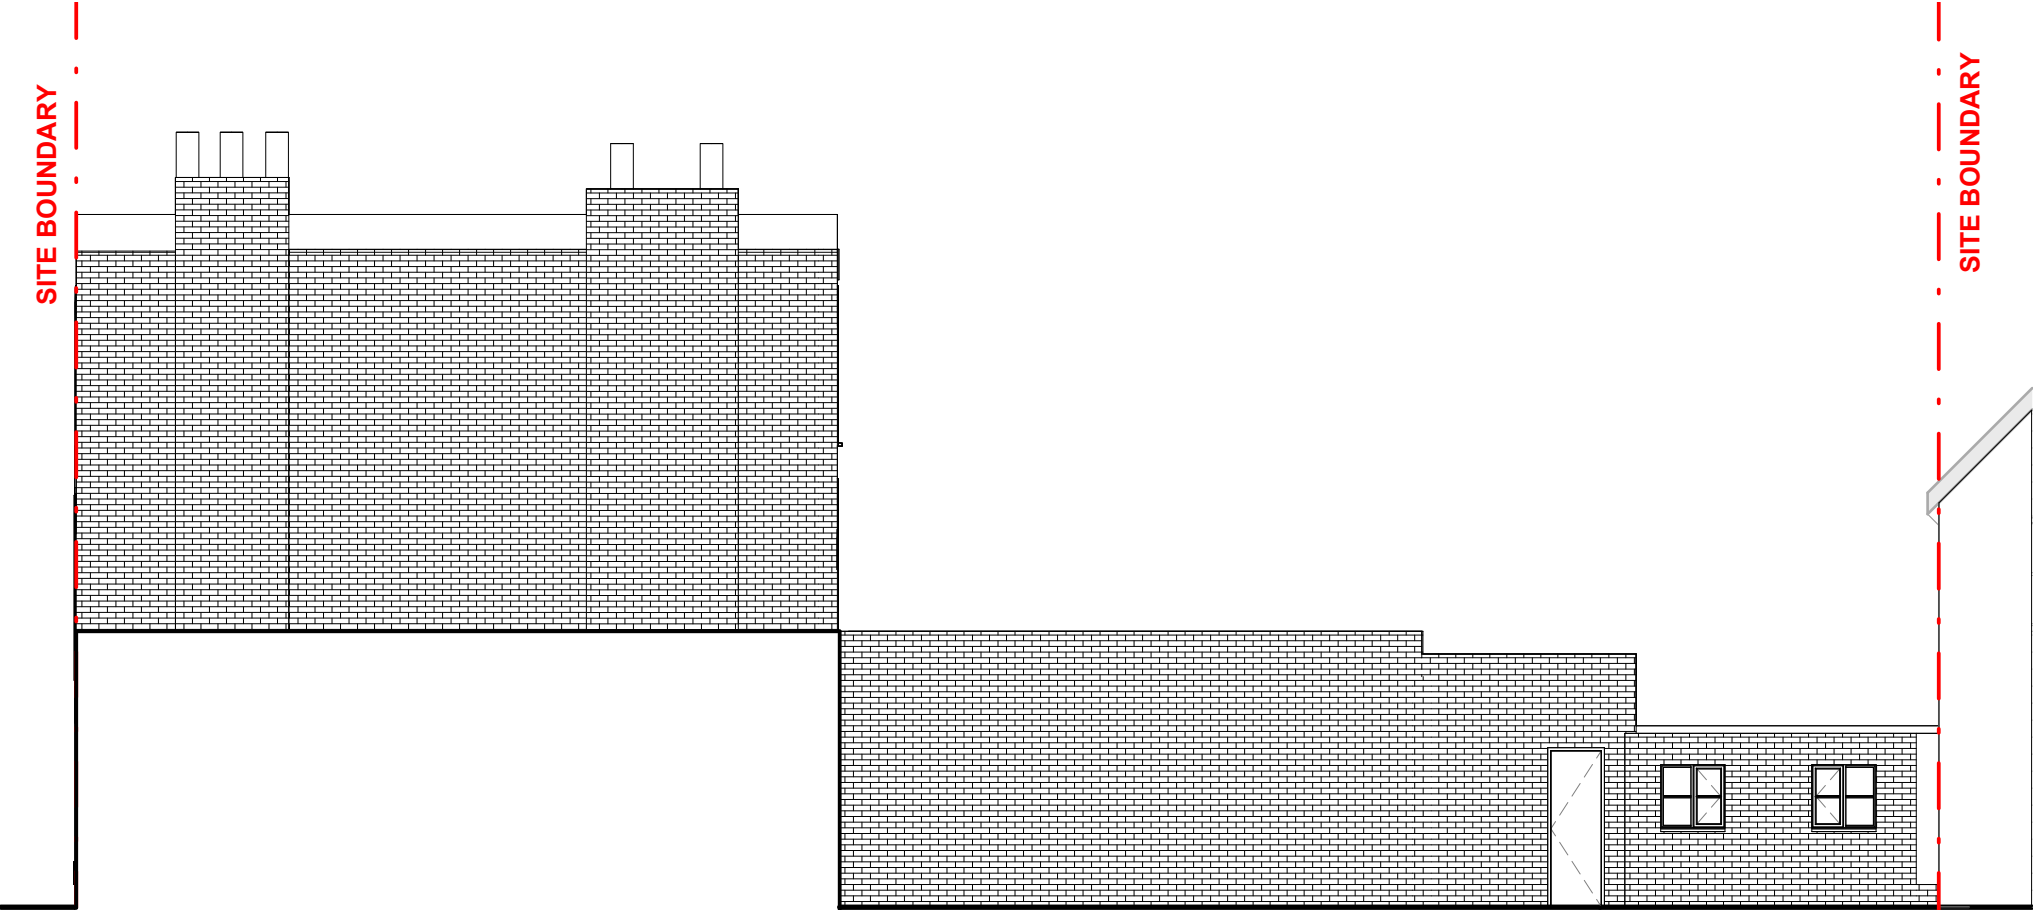


 

General Notes:

- Do not scale from the drawing.
- All dimensions must be verified on site before the commencement of work of the fabrication of any item.
- Any discrepancies must be reported to the Architectural Designer.
- The drawing is to be read with all related information.

GRAPHIC SCALE: 1:100

General Notes:		Notes:	Project Status	Rev	Date	Description / Comments	Drn	Chk	Project Name 78 Peacock street Gravesend DA12 1EG	Drawing Title. Exsiting Side Elevations		
- Do not scale from the drawing. - All dimensions must be verified on site before the commencement of work of the fabrication of any item. - Any discrepancies must be reported to the Architectural Designer. - The drawing is to be read with all related information.			Pre-Application						Client AH Academy	Drawing No. PA - 644 - 112		Rev.
 GRAPHIC SCALE: 1:100									Samson Space 269-271 High Street, Stratford, London, E15 2TF Tel. 0208 2219222	Scale. 1 : 100@A3	Drn.	Chk.



Samson Space
ARCHITECTURE, INTERIORS & ENVIRONMENT